



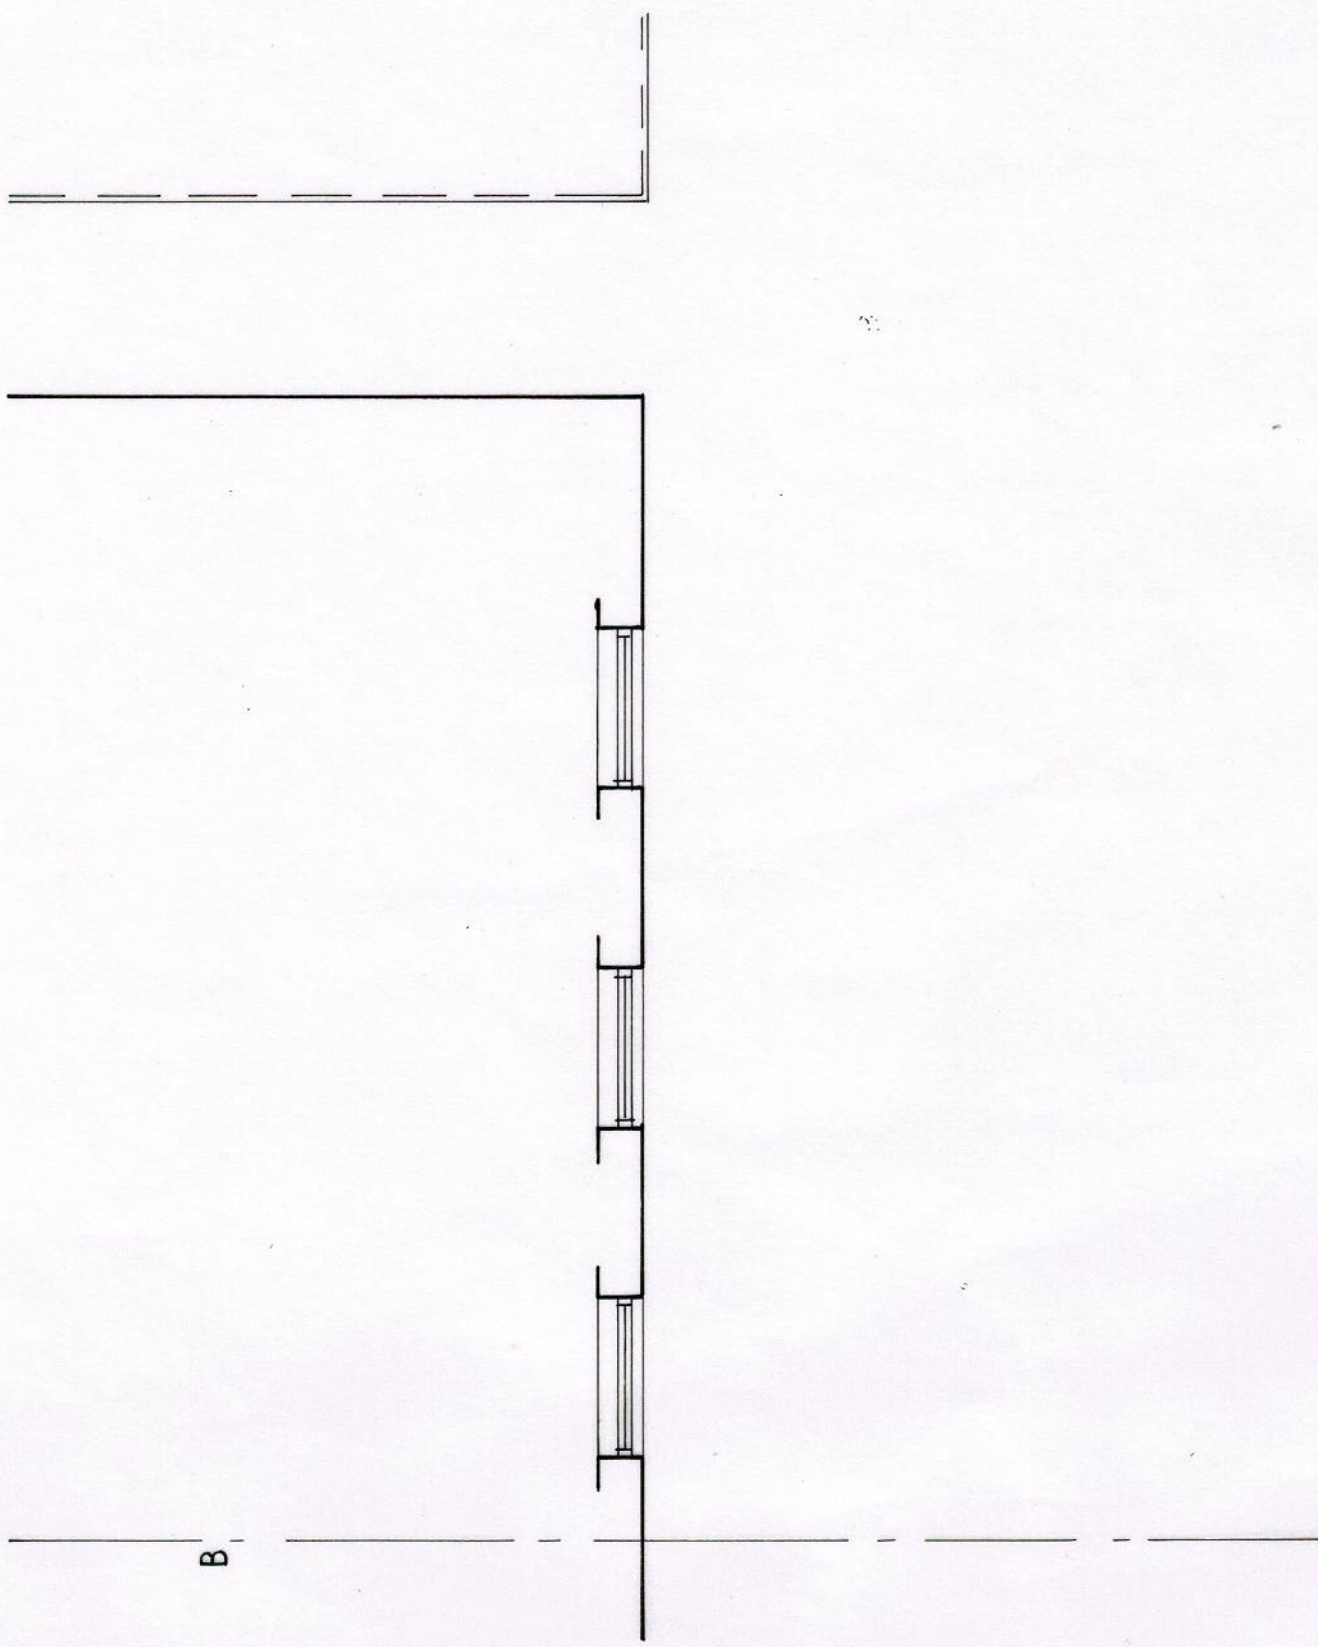

ROOF PLAN

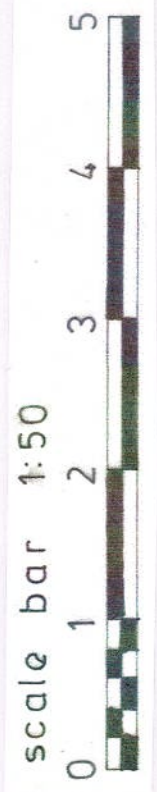

**Belmont Designs Practice  
Limited**  
37 Asherground Road  
Haywards Heath  
West Sussex  
RH16 4PS  
email: james@belmont-designs.co.uk

**Architectural Practice**

**Client**  
Mr & Mrs K Snoch  
**Site**  
24 Windmill Copse  
Storrington  
RH20 4HB  
**Project**  
Proposed single storey  
extension to the rear  
of the property

**Date**  
July 2026  
**Scale**  
1:50  
**Drawn**  
JTM  
**Drawing No**  
**B.043.26.03**

copyright and all  
dimensions to be  
checked prior to  
commencement

**Existing First floor Plan**