



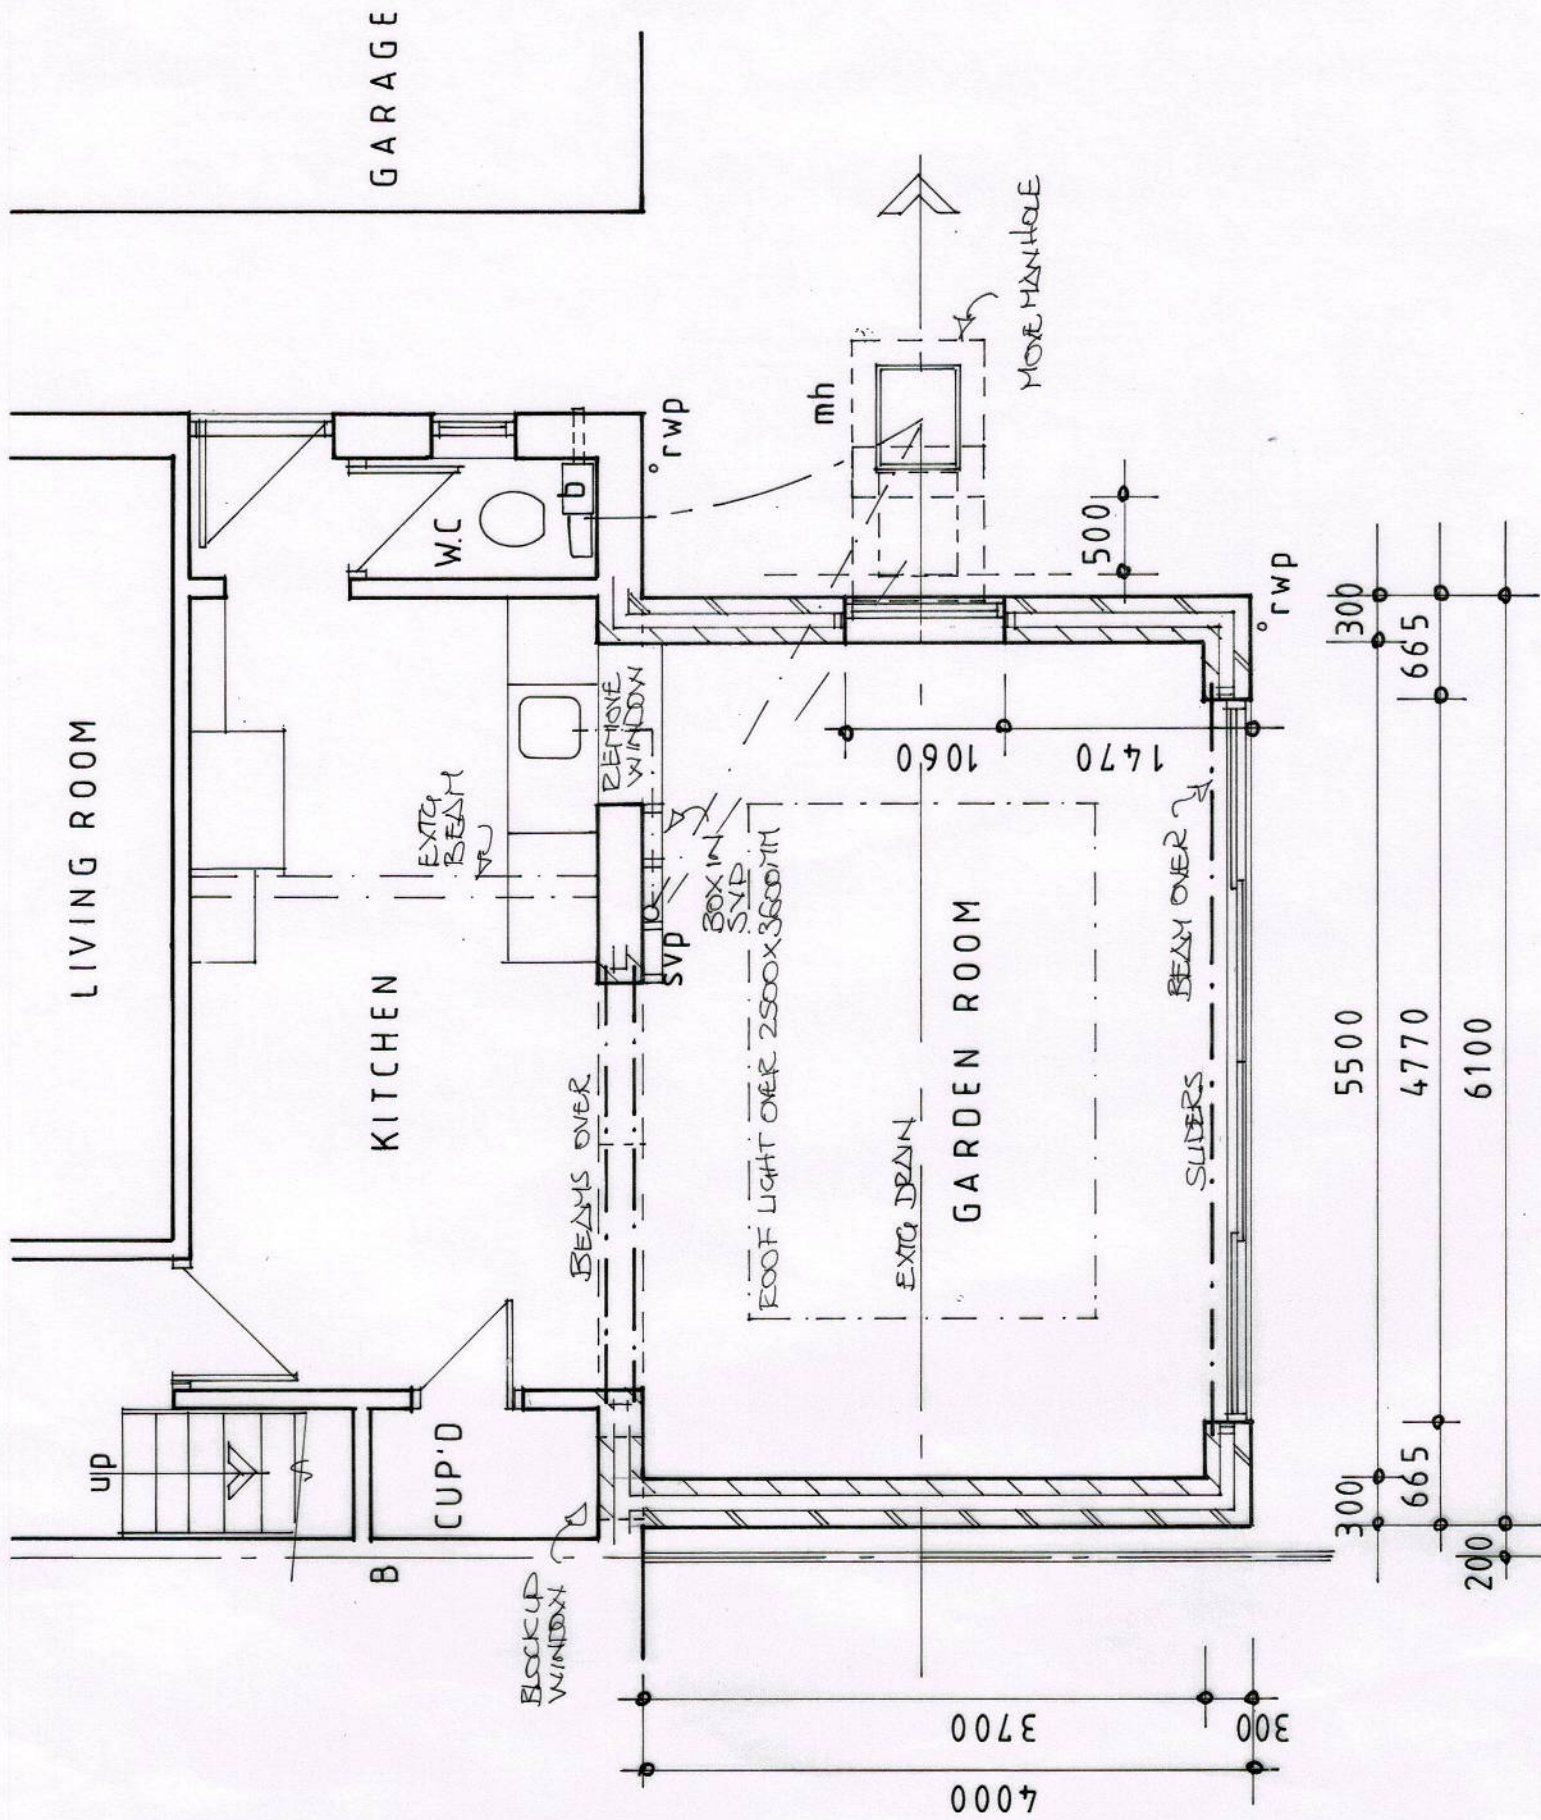

GROUND FLOOR PLAN

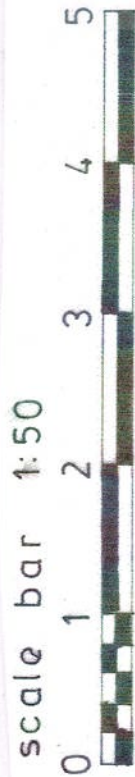

**Belmont Designs Practice Limited**

37 Ashenground Road  
Haywards Heath  
West Sussex  
RH16 4PS  
email:james@belmont-designs.co.uk

**Architectural Practice**

Client: Mr & Mrs K Snood  
Site: 24 Windmill Copse, Storrington, RH20 4HB  
Date: July 2026  
Scale: 1:50  
Drawn: JTM  
Drawing No: B.043.26.05

Project: Proposed single storey extension to the rear of the property

copyright and all dimensions to be checked prior to commencement

Proposed Ground Floor Plan