



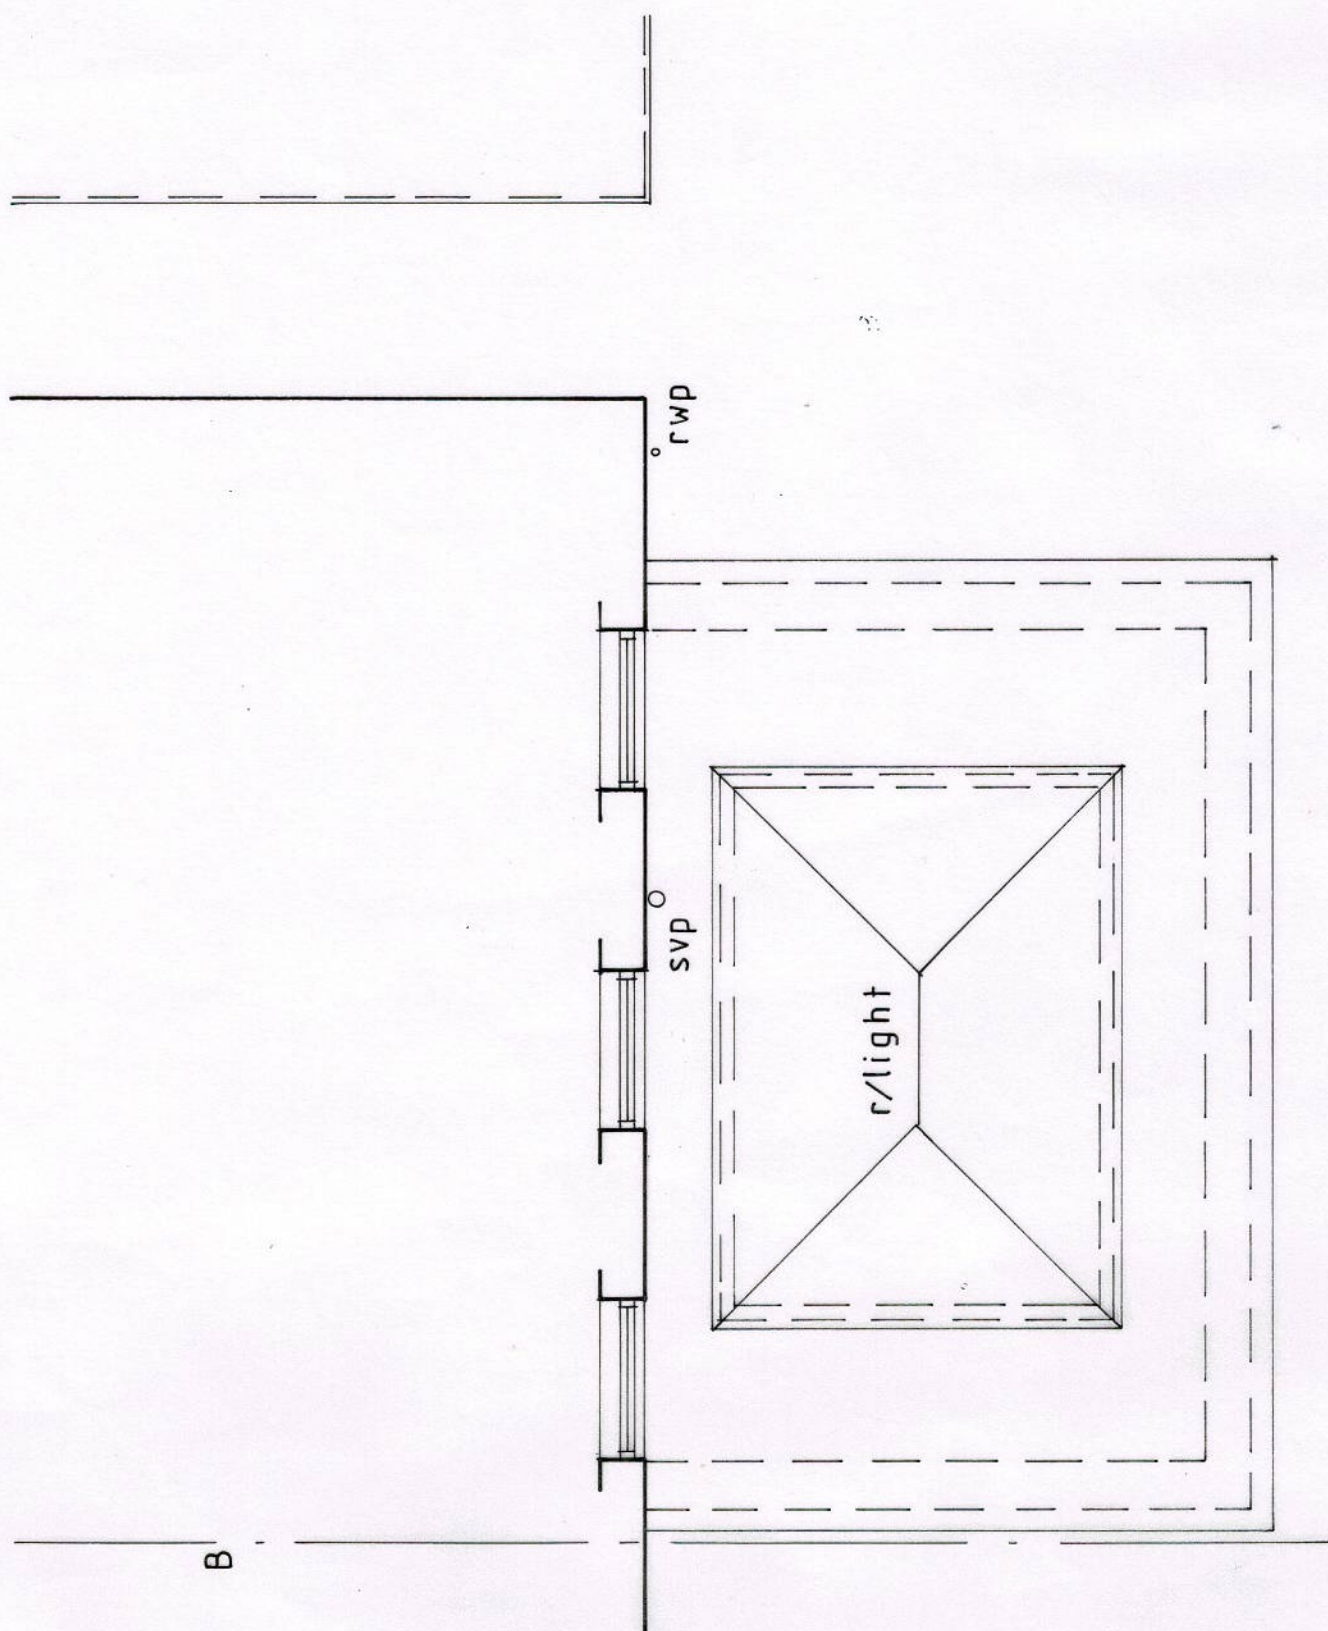

ROOF PLAN

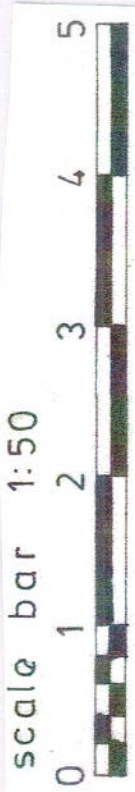

Belmont Designs Practice Limited

37 Ashenground Road
Haywards Heath
West Sussex
RH16 4PS
email:james@belmont-designs.co.uk

Architectural Practice

Client

Mr & Mrs K Snoad

Site

24 Windmill Copse
Storrington
RH20 4HB

Project

Proposed single storey
extension to the rear
of the property

Date

July 2026

Scale

1:50

Drawn

JTM

Drawing No

B.043.26.06

copyright and all
dimensions to be
checked prior to
commencement

Proposed First Floor Plan