




- Notes:-
1. All working dimensions to be checked on site.
 2. Any discrepancies between drawings of different scales, and between drawings and specification where appropriate to be notified to the designer.
 3. Copyright reserved. This drawing may only be used on the project specified in the title block. It may not be copied or disclosed to any third party without the prior written consent of the designer.

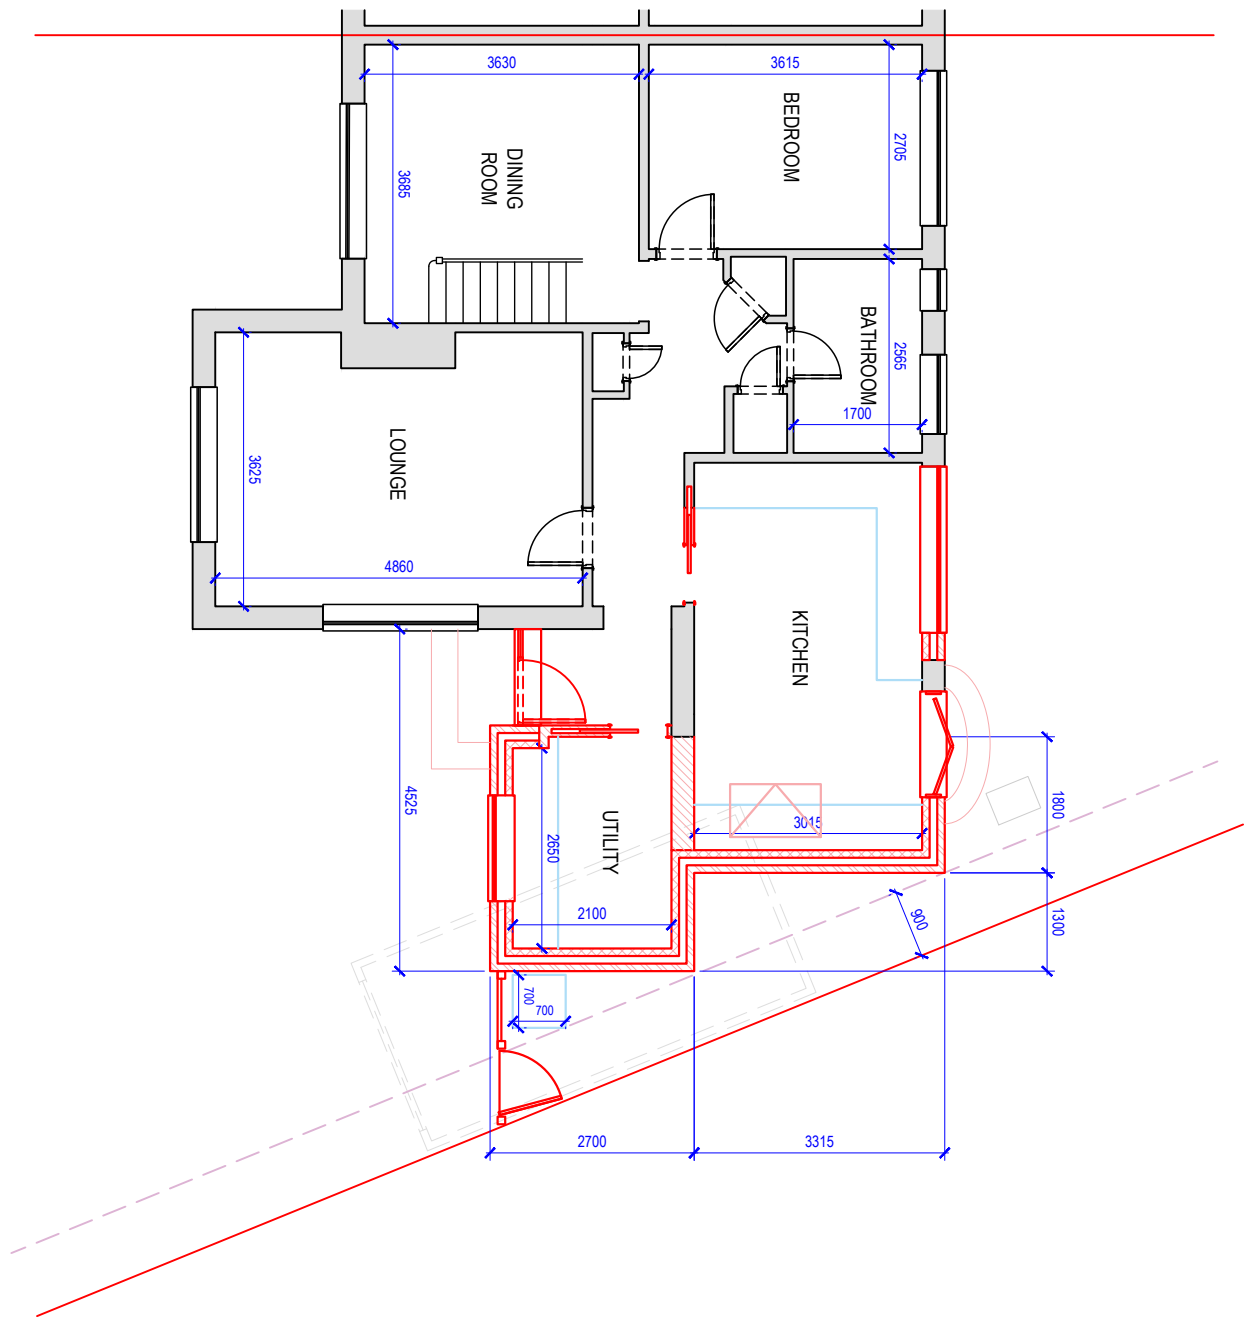


GROUND FLOOR PLAN
SCALE 1:100

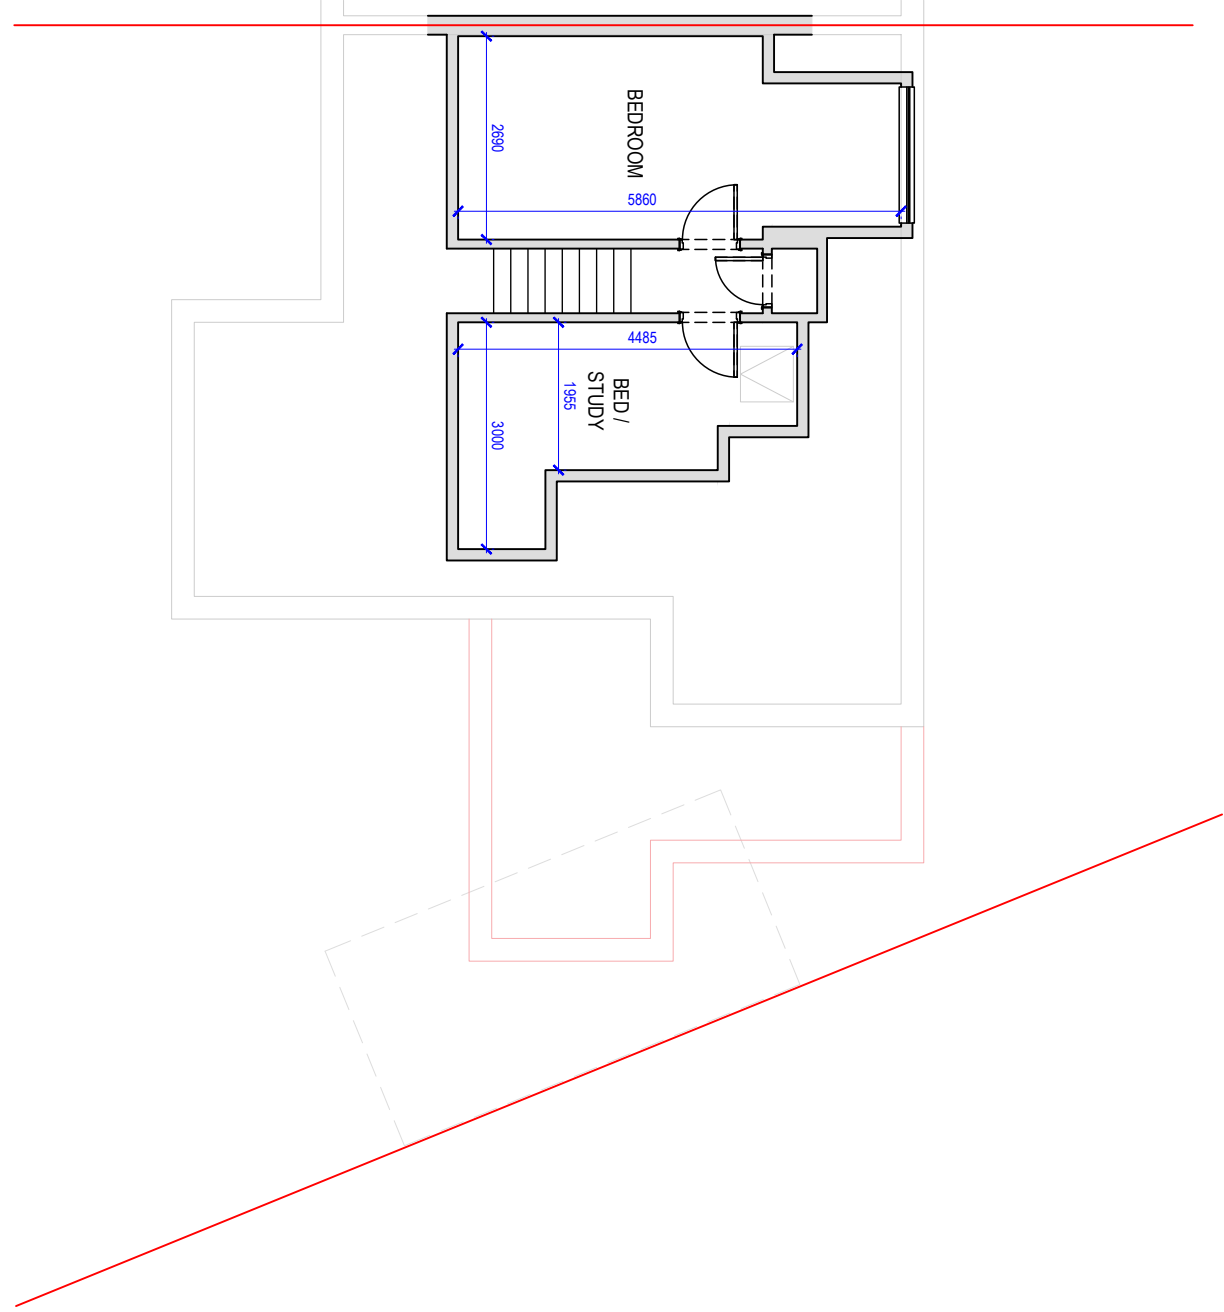


FIRST FLOOR PLAN
SCALE 1:100

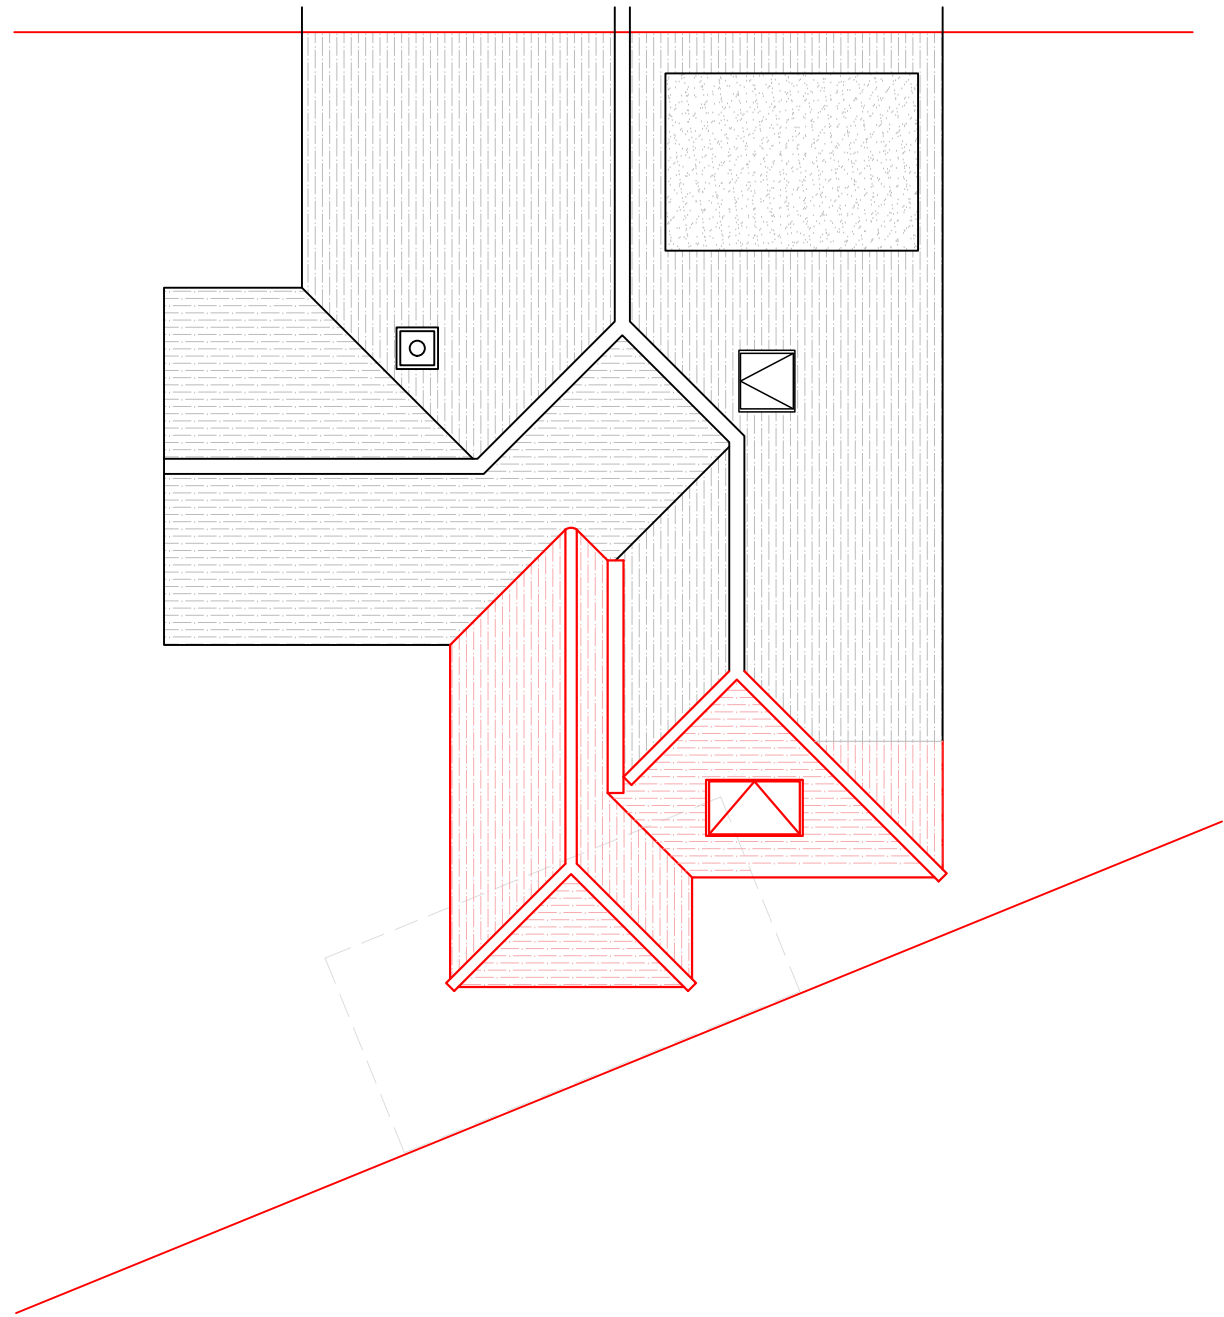


ROOF PLAN
SCALE 1:100

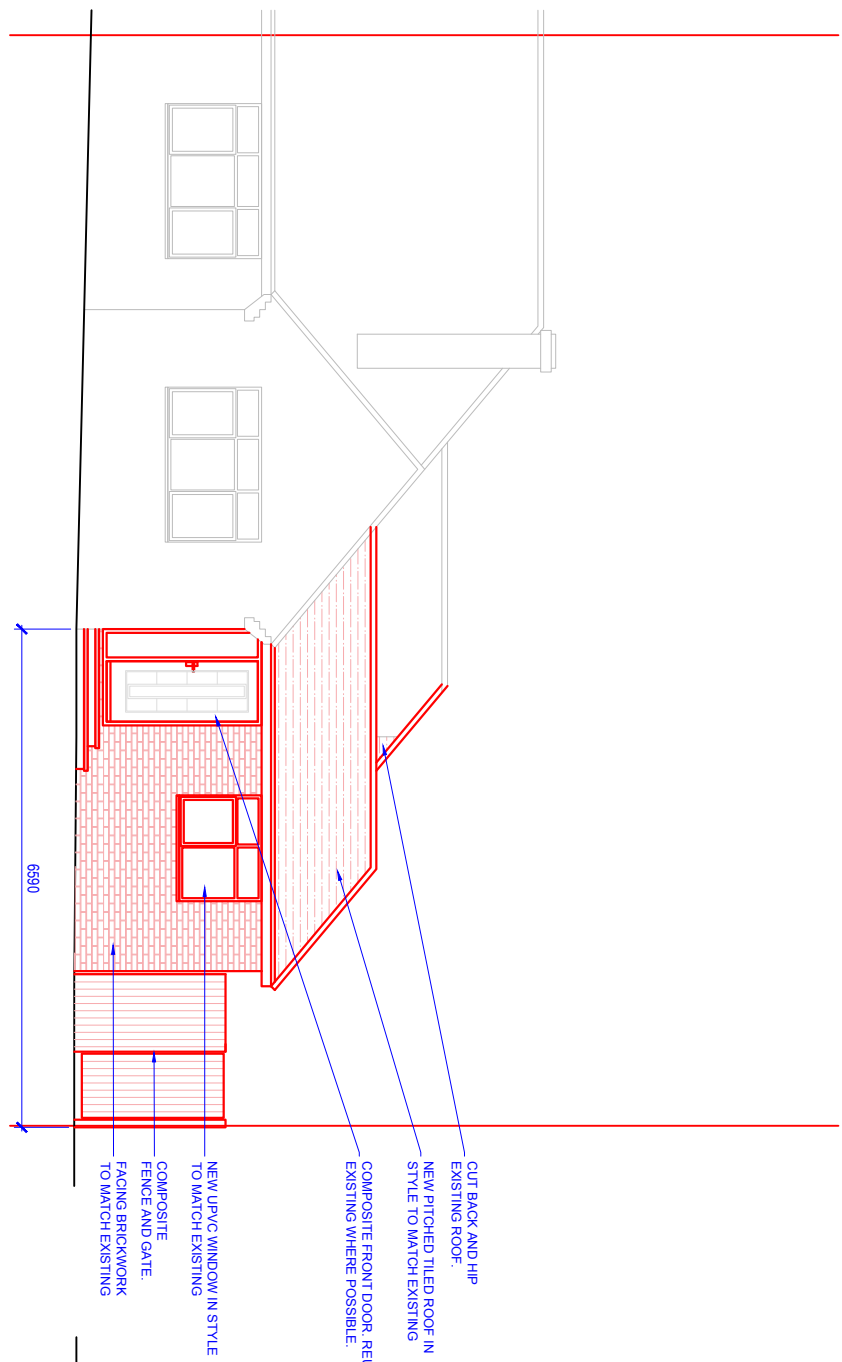


FRONT ELEVATION
SCALE 1:100

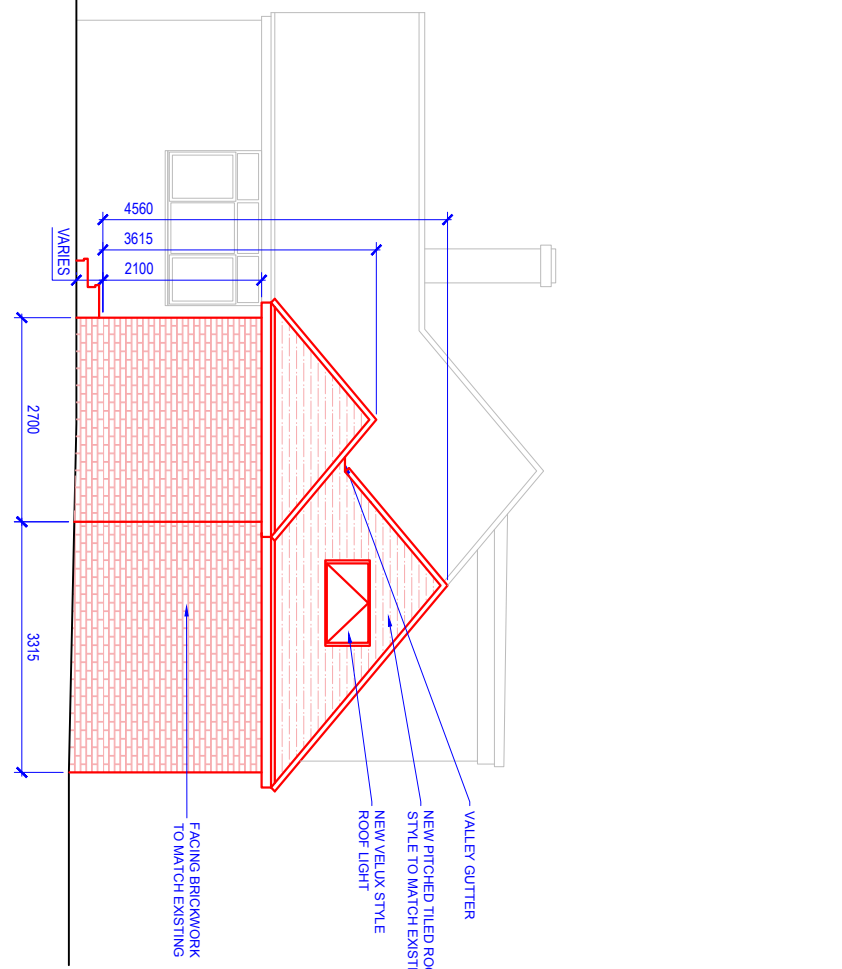

SIDE ELEVATION
SCALE 1:100

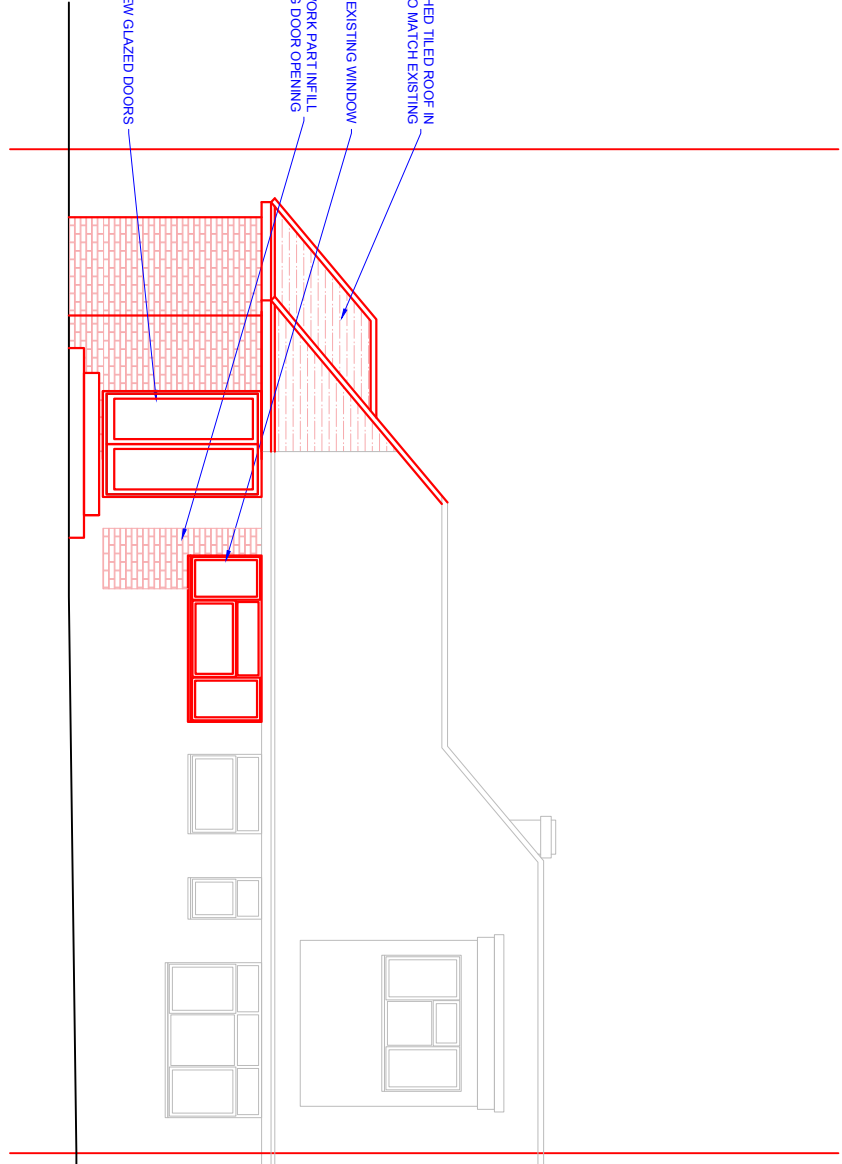

REAR ELEVATION
SCALE 1:100

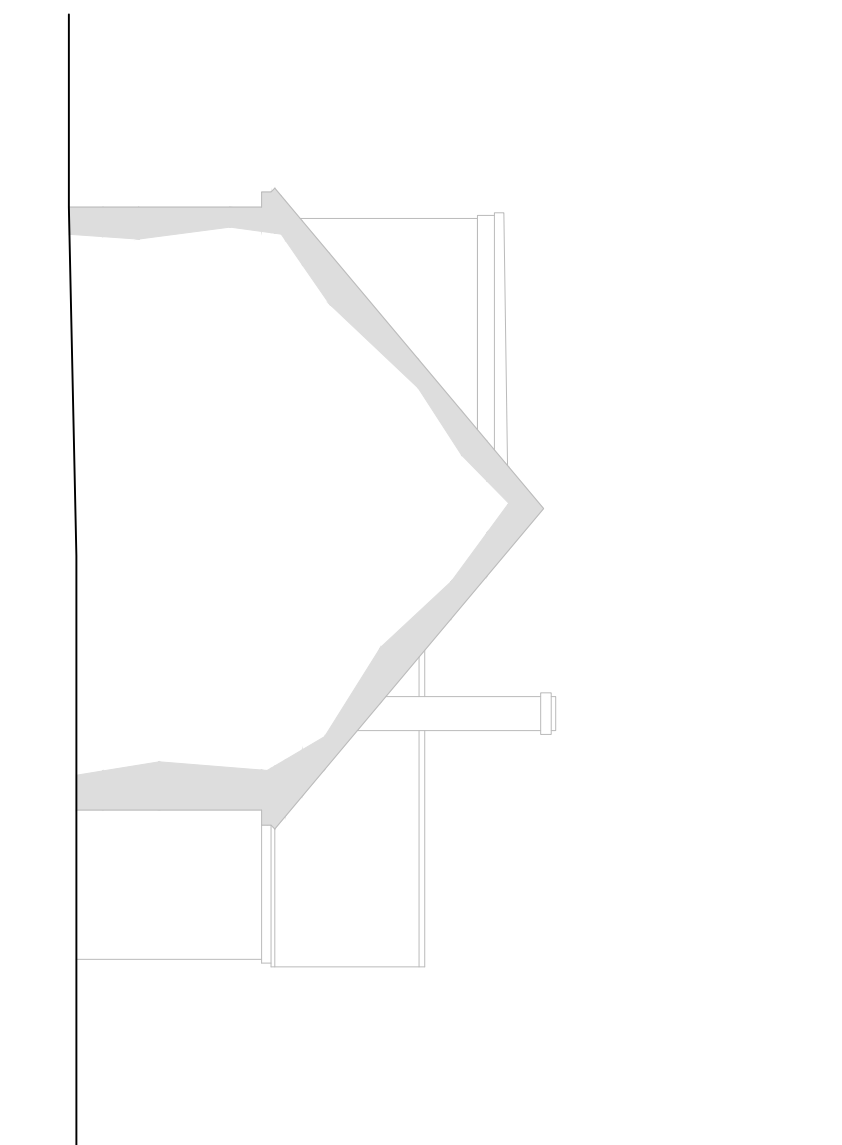

SIDE ELEVATION
SCALE 1:100



Astra House, The Common, Cranleigh, GU8 8RZ
01483 256760 / projects@davidstrudwick.co.uk

CLIENT:
MR. L. BACCHUS
3 HAVENGATE, HORSHAM,
RH12 4BH

TITLE:
PROPOSED
PLANS & ELEVATIONS


SCALE: 1:100@A1 (1:200@A3)

PROJECT: 1300

DRG No: 02

REV:

04

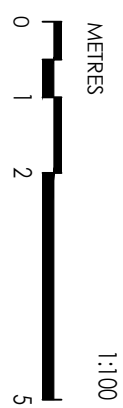

1:100