

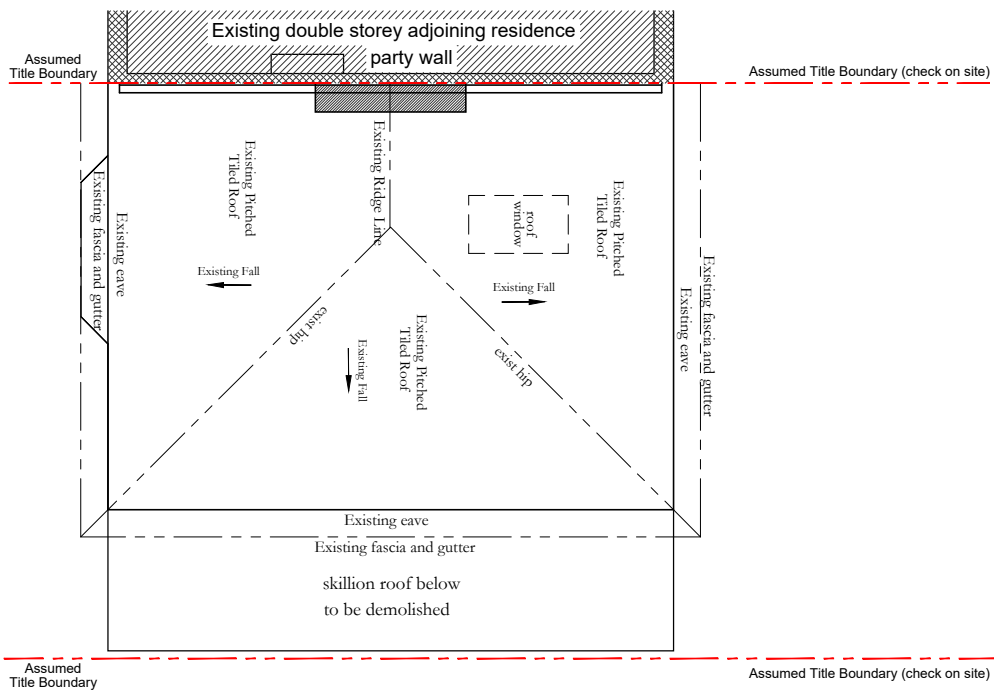
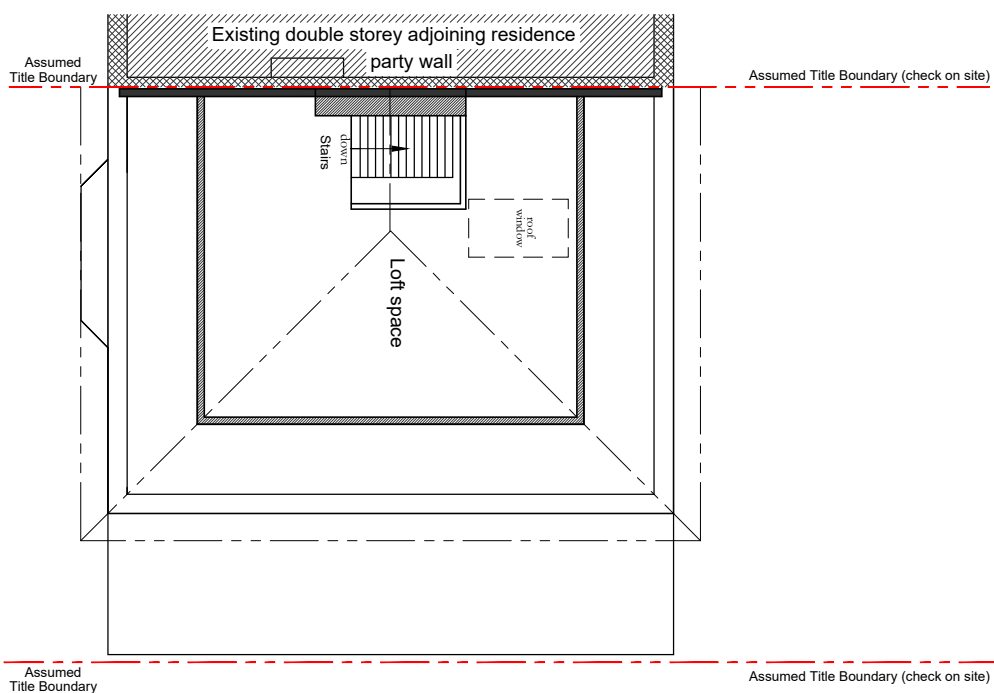
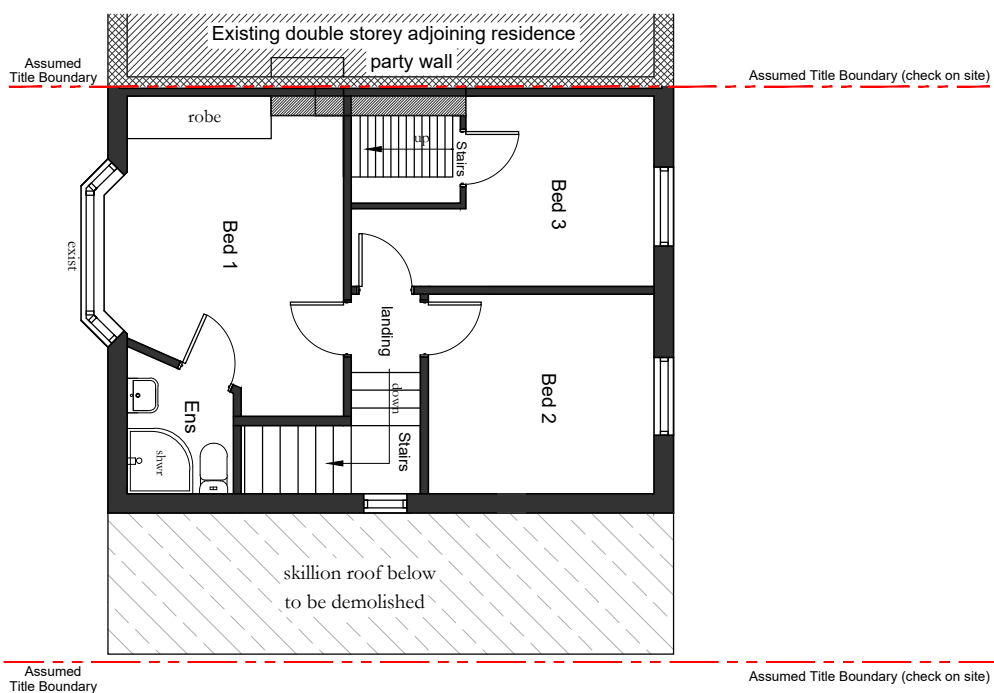


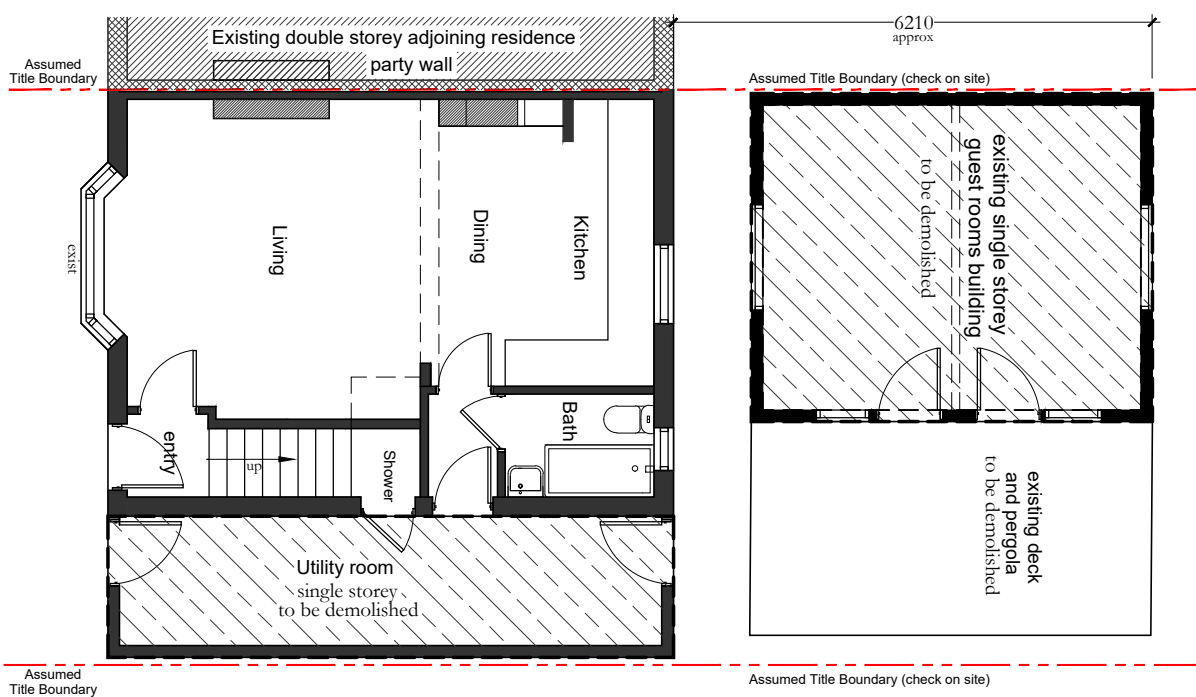


EXISTING PLAN-GROUND FLOOR

SCALE 1:100 @A3

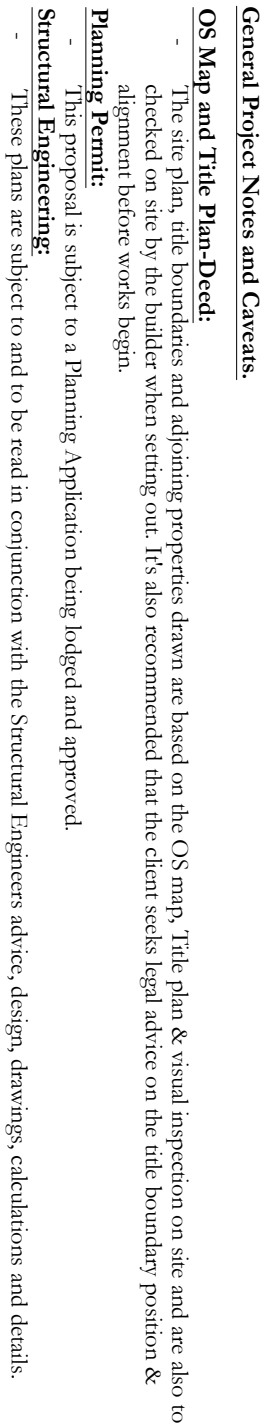


EXISTING PLAN-FIRST FLOOR

SCALE 1:100 @ A3

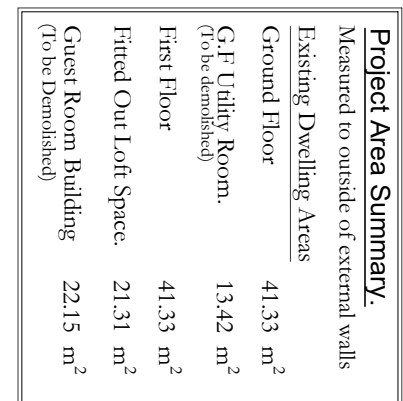

EXISTING PLAN-LOFT FLOOR

SCALE 1:100 @ A3

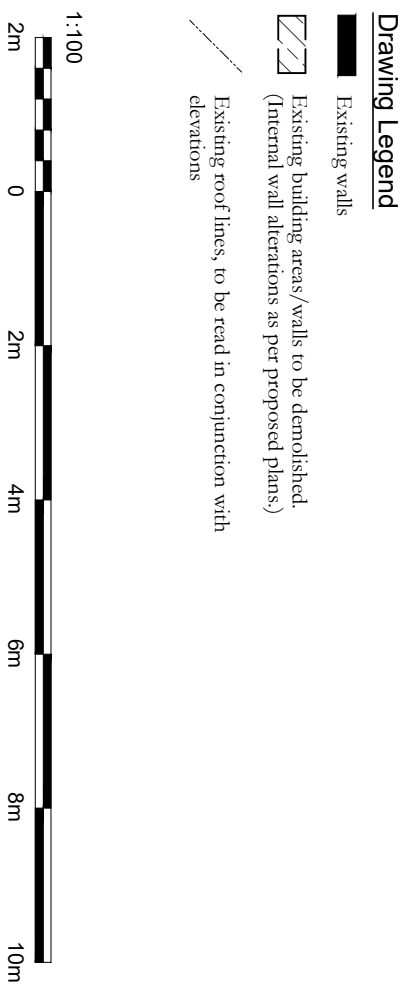

EXISTING PLAN-ROOF PLAN

SCALE 1:100 @ A3

