
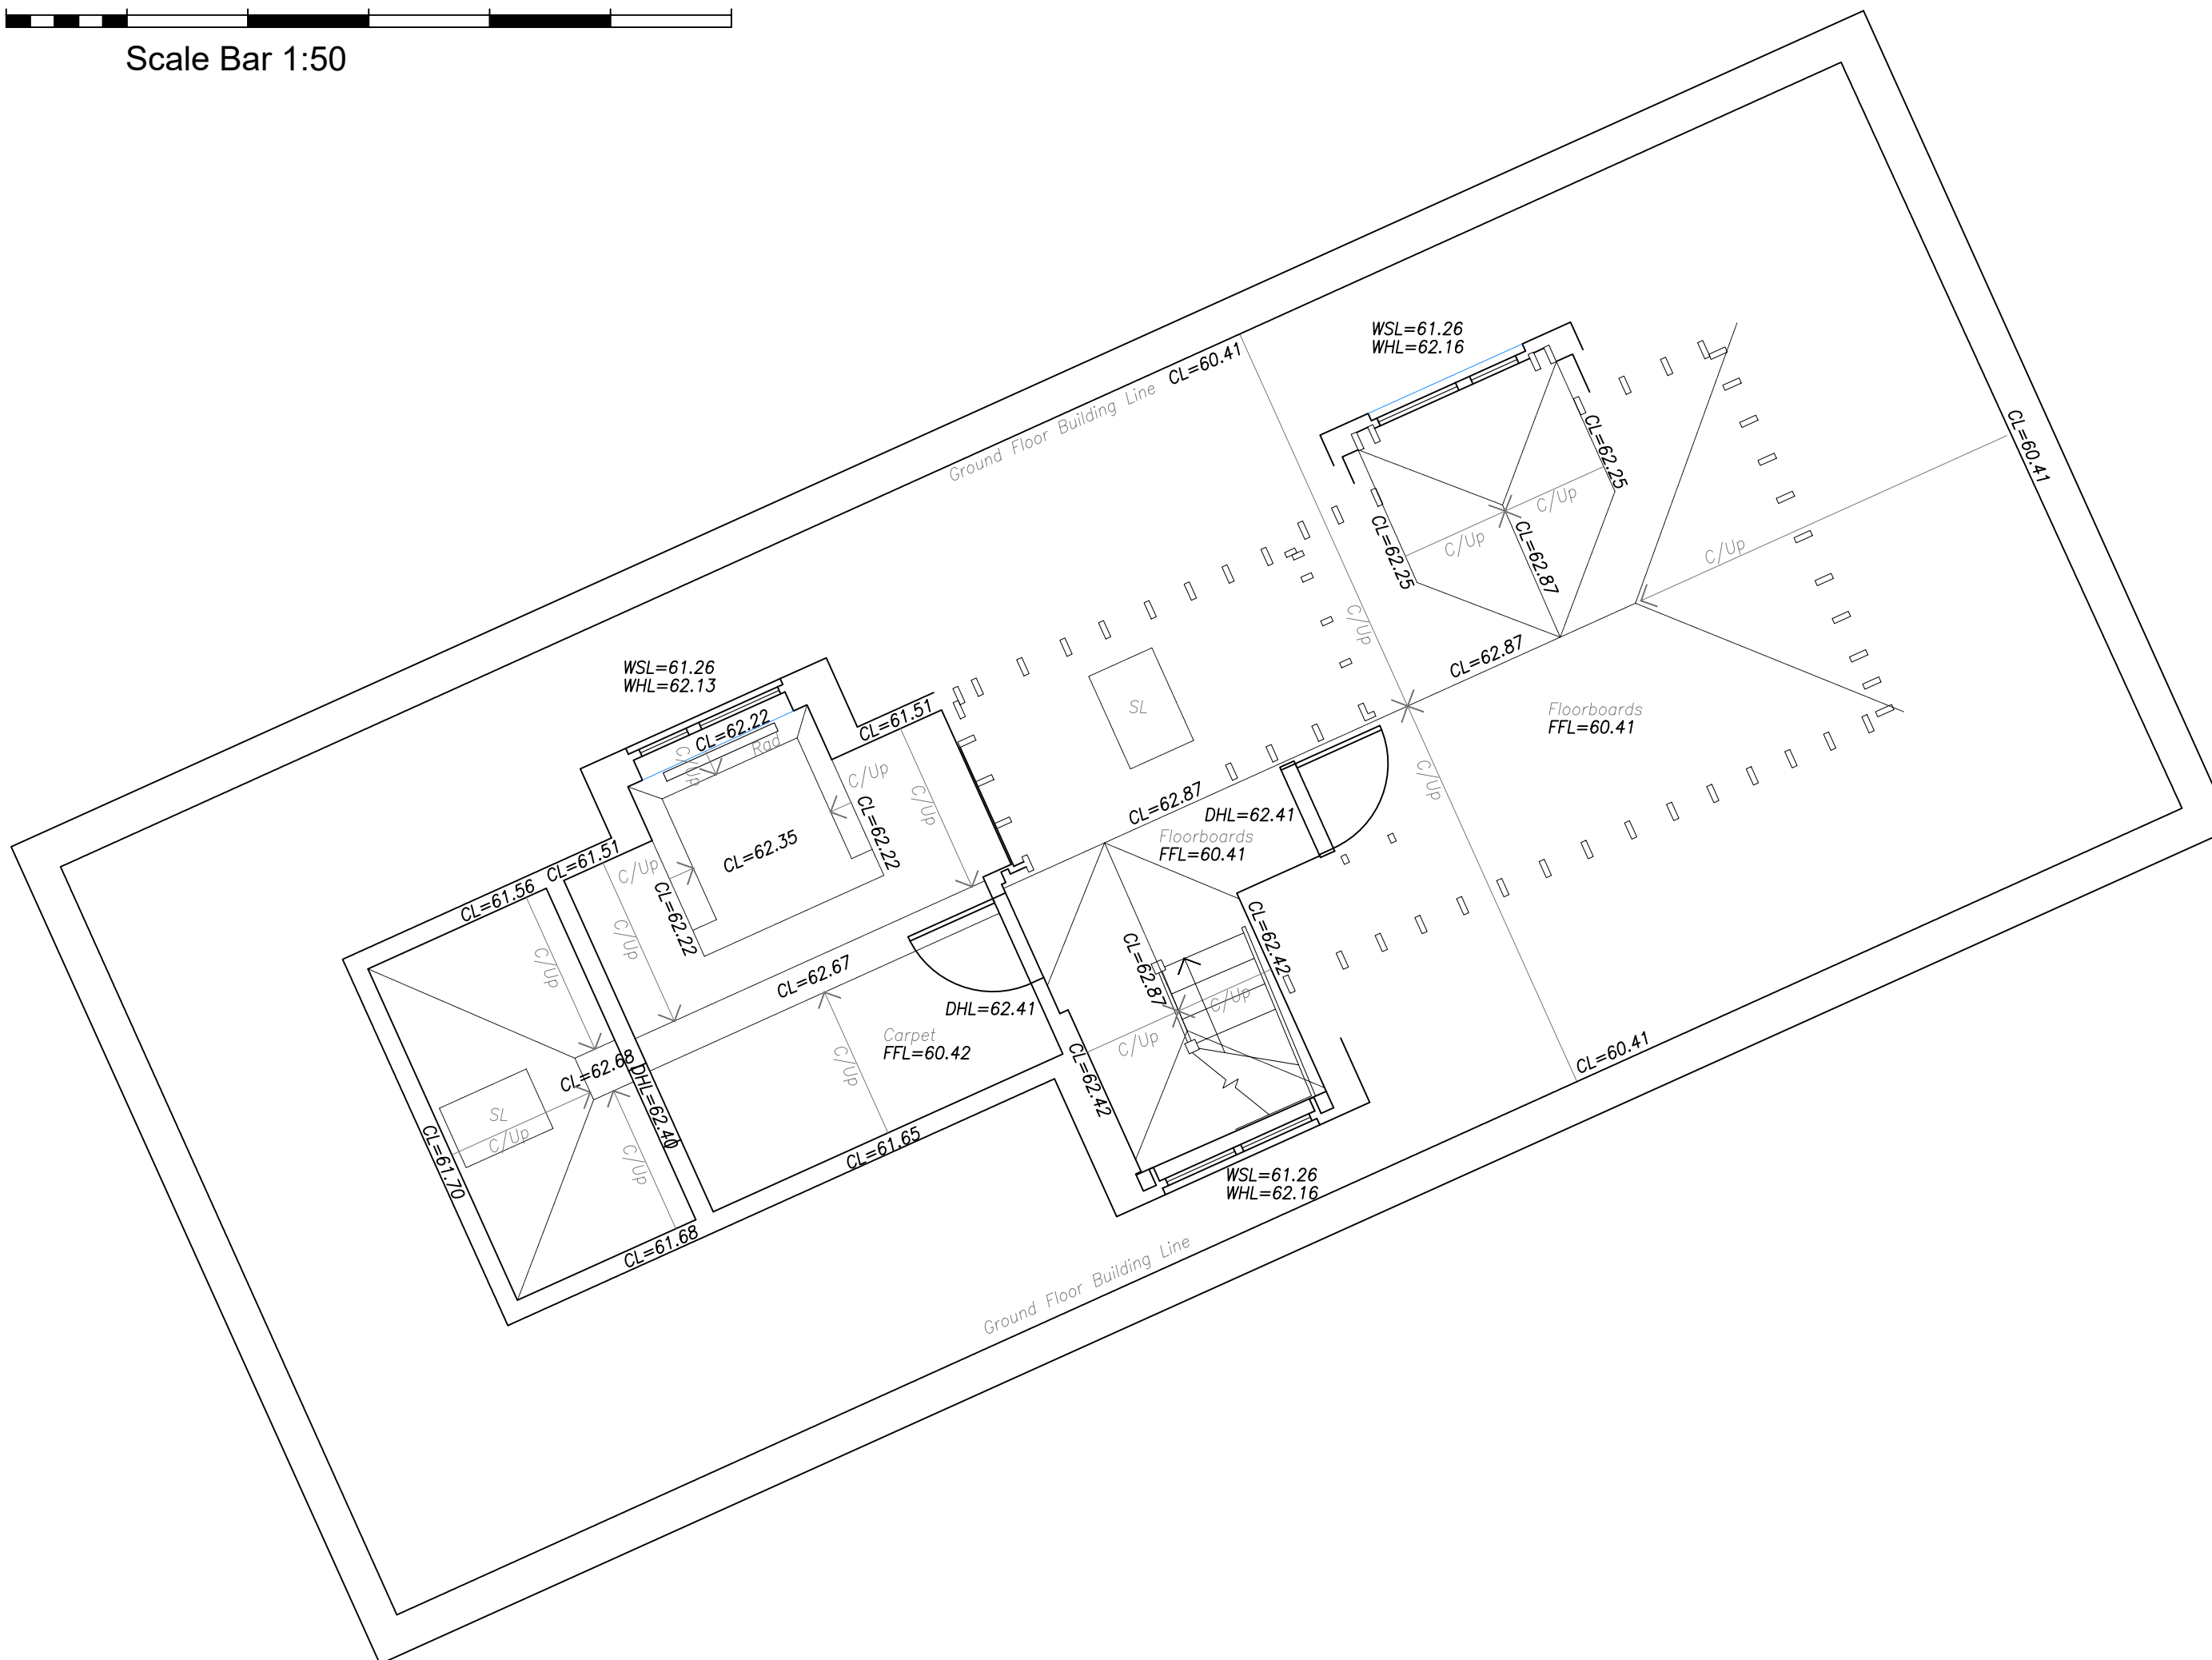


First Floor Plan

Scale Bar 1:50

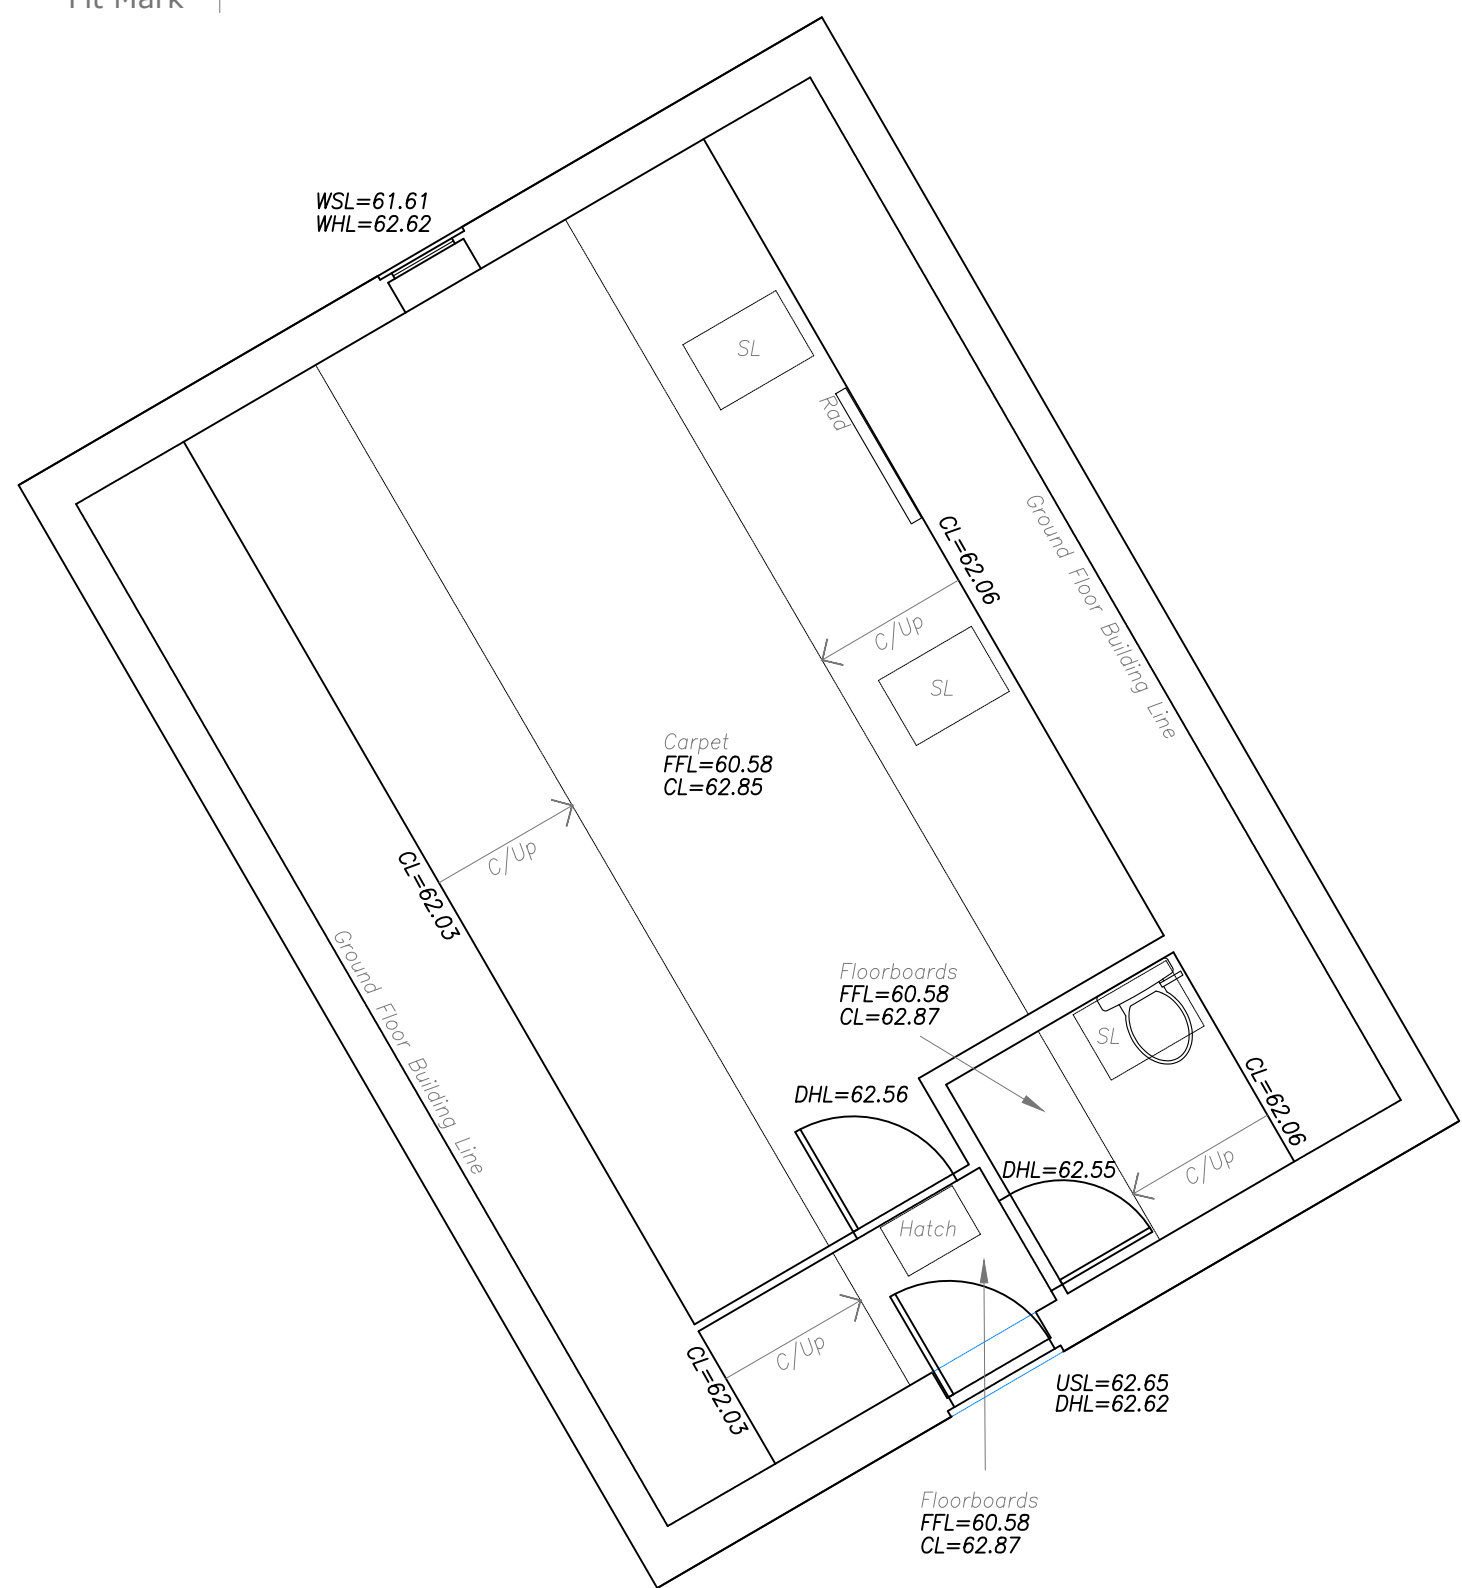

- DO NOT SCALE OFF THIS DRAWING EXCEPT FOR PLANNING PURPOSES
- CHECK ALL DIMENSIONS ON SITE BEFORE ANY WORK IS COMMENCED
- ALL GOODS MATERIALS AND WORKMANSHIP MUST CONFORM WITH CURRENT BUILDING REGULATIONS, BRITISH STANDARDS AND CODES OF PRACTICE
- COPYRIGHT OF THIS DRAWING IS RETAINED BY THE ARCHITECT AND IT MUST NOT BE REPRODUCED WITHOUT WRITTEN CONSENT

SURVEY GRID:
All information is to Ordnance Survey National Grid,
computed using Leica Smartnet RTK Network

SURVEY DATUM:
All Levels relate to Ordnance Survey Datum.


NOTES:

- Surveyed boundaries may not be legal boundaries.
- Dimensions should not be scaled. All information contained in the drawing should be checked and verified on site prior to any fabrication/construction.
- All utilities have been identified to the best of the surveyors knowledge but cannot be guaranteed. Due to non entry of inspection chambers all pipe sizes should be checked and verified before any works commence.
- Services such as Inspection Chambers and Water Meters etc may be obscured by parked cars or debris.


Building Survey Key

[illegible]

Symbology

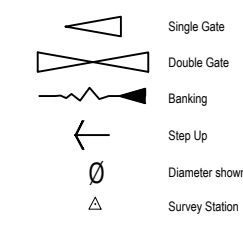

Linetypes

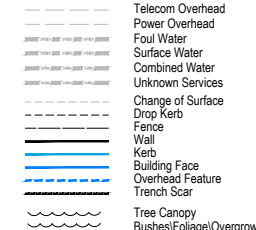

REV	DATE	BY	AMENDMENT



CLIENT

Mr R Page

JOB TITLE

Bramblewood
Newhouse Lane
Storrington
West Sussex
RH20 3HQ

DRAWING TITLE

First Floor Plan
As Existing

DRAWING STATUS

SURVEY

NOT FOR CONSTRUCTION USE UNLESS STATED AS 'CONSTRUCTION

DATE	SCALE	DRAWN BY
May 2025	1:50@A1	KD
		CHECKED BY
		BH
JOB NO.	DRAWING NO.	REVISION
25023	1.03	/