



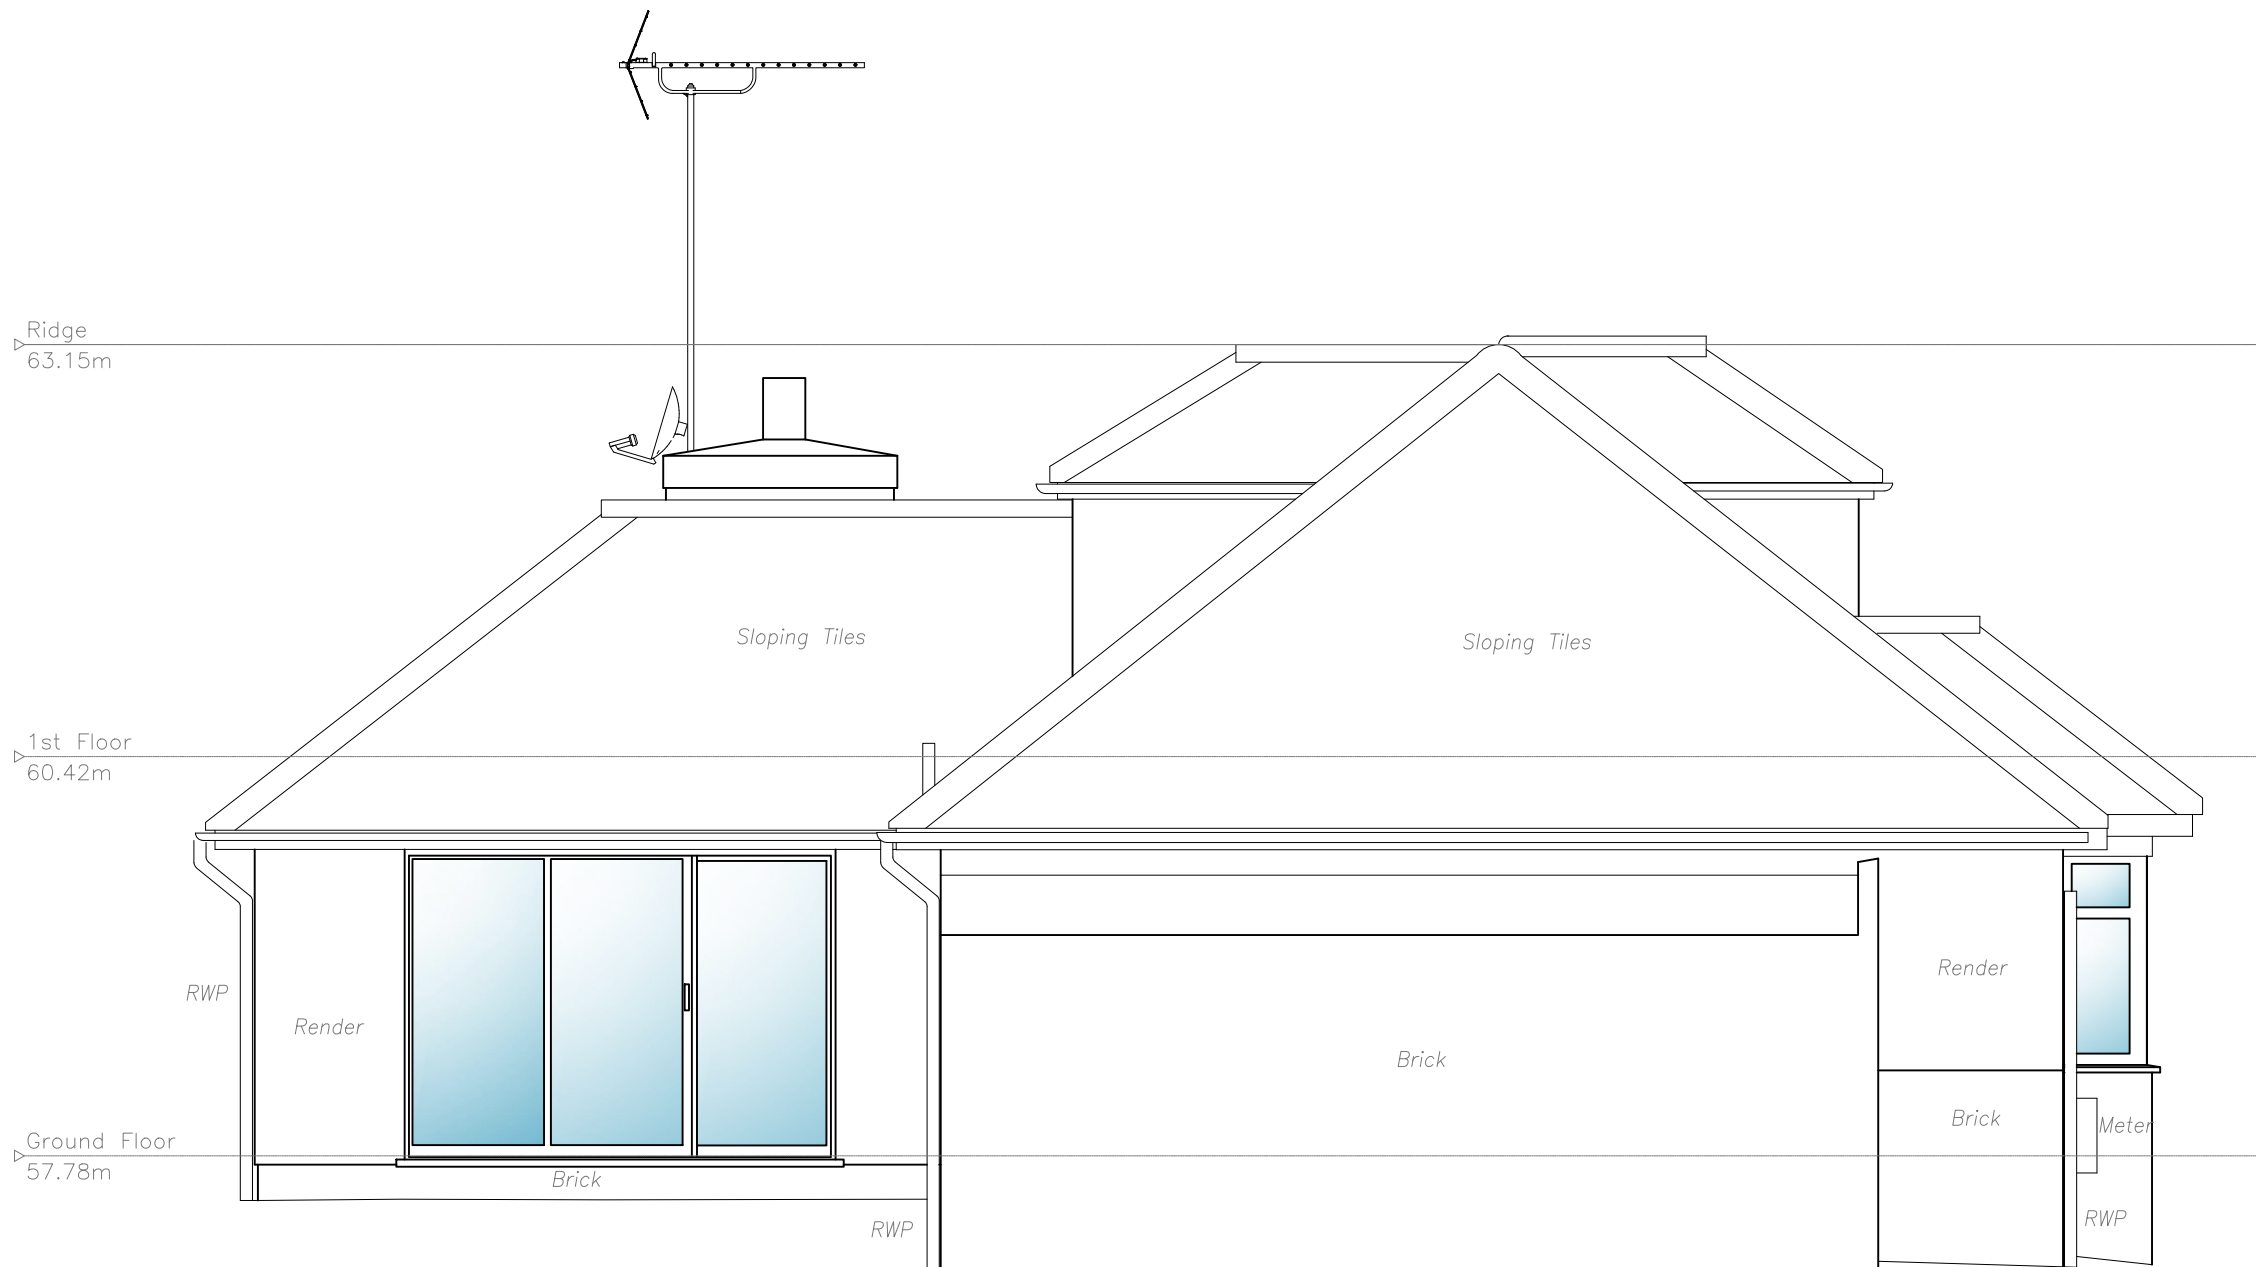


East Elevation

Datum 55.00m

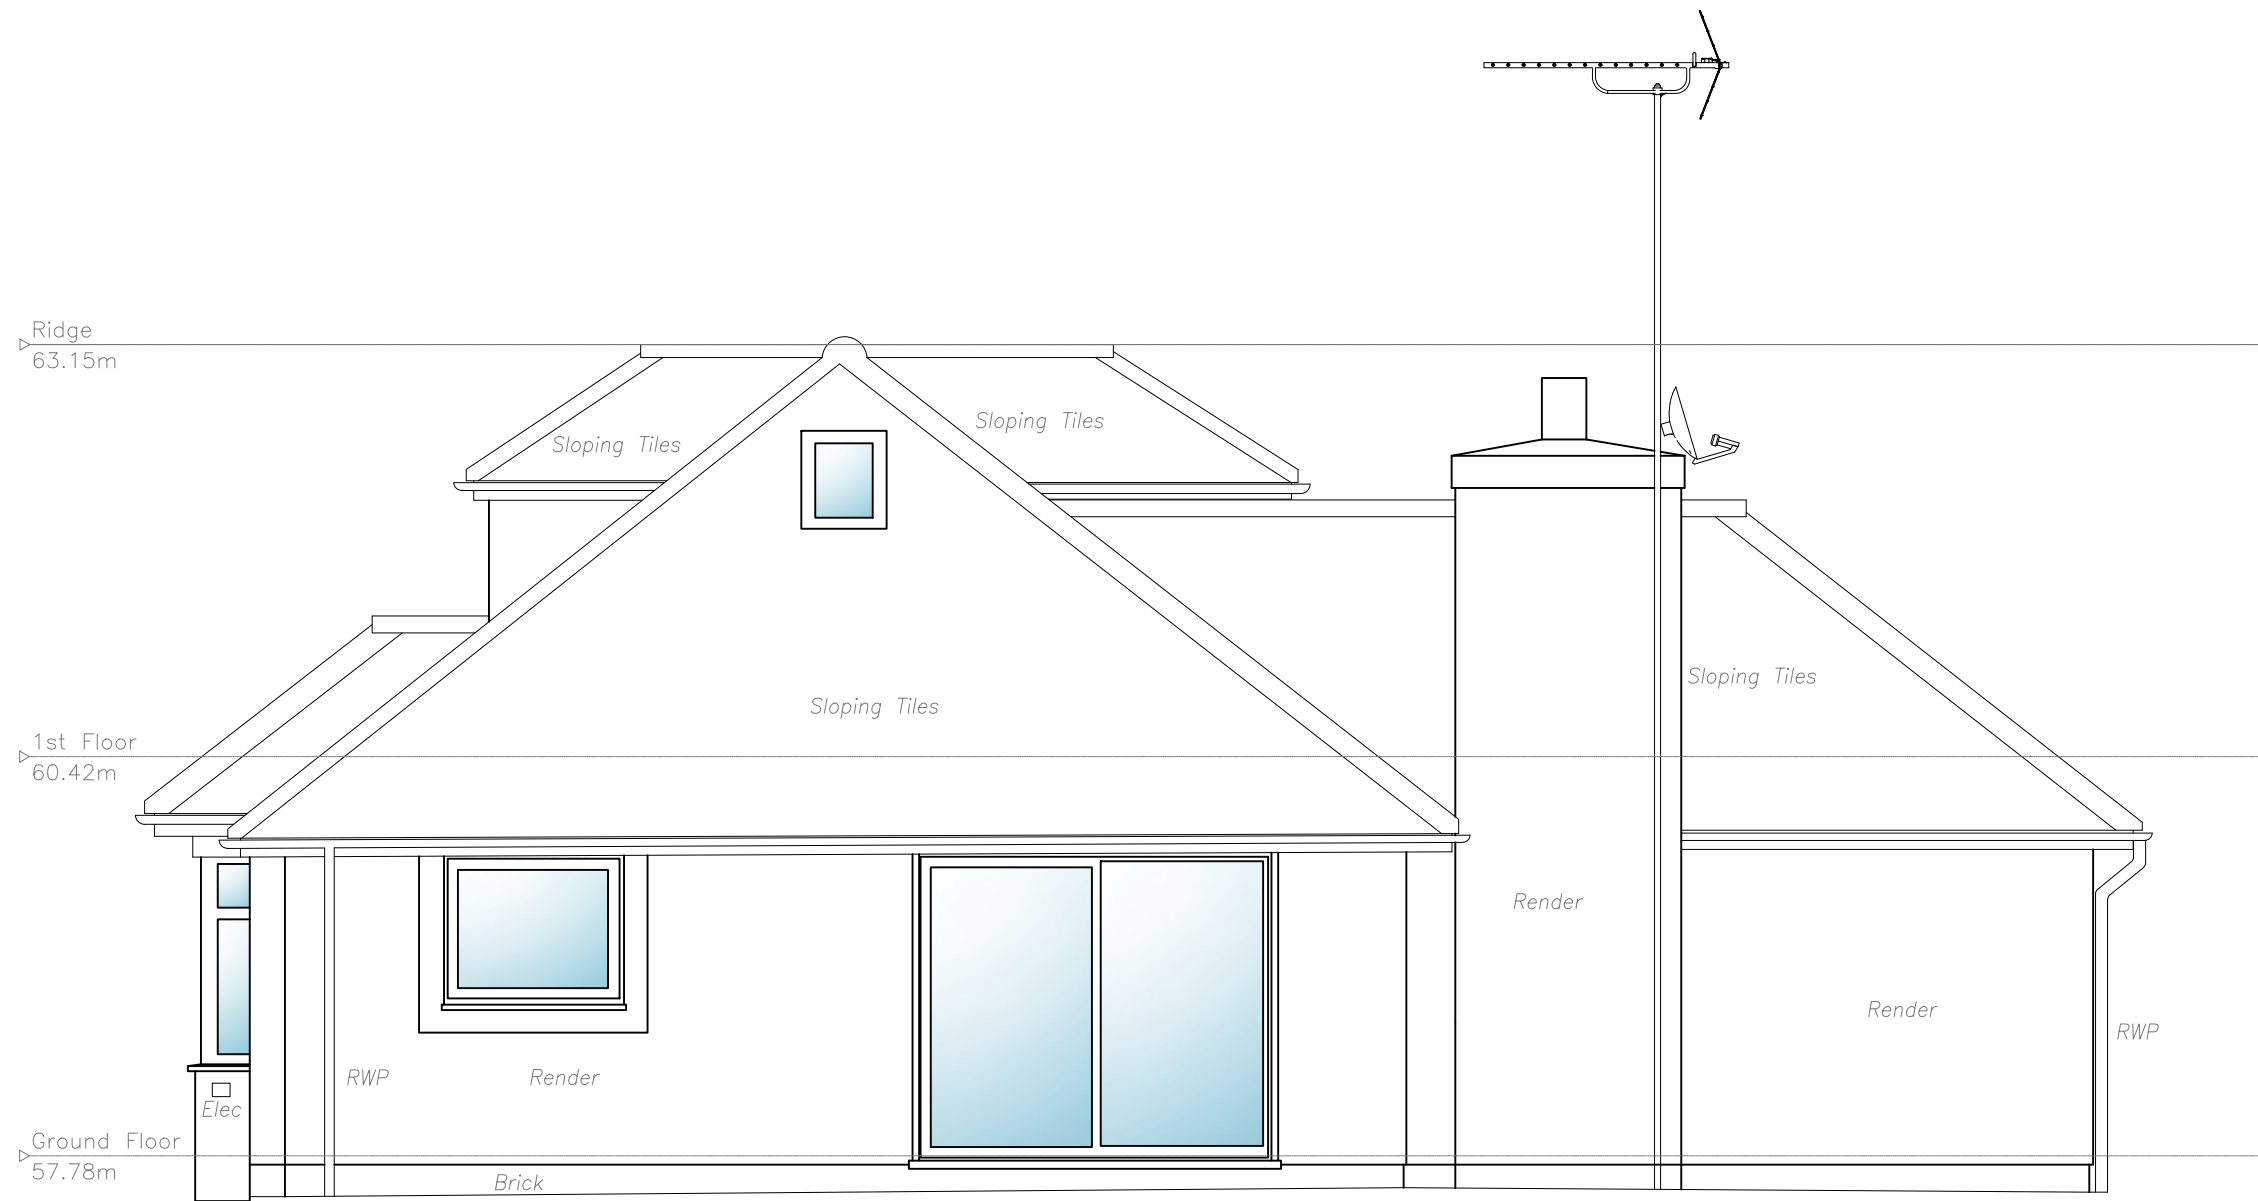


West Elevation

Datum 55.00m

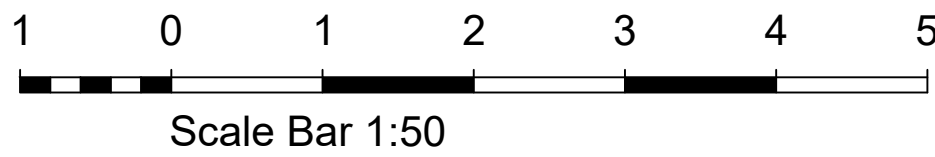


Scale Bar 1:50

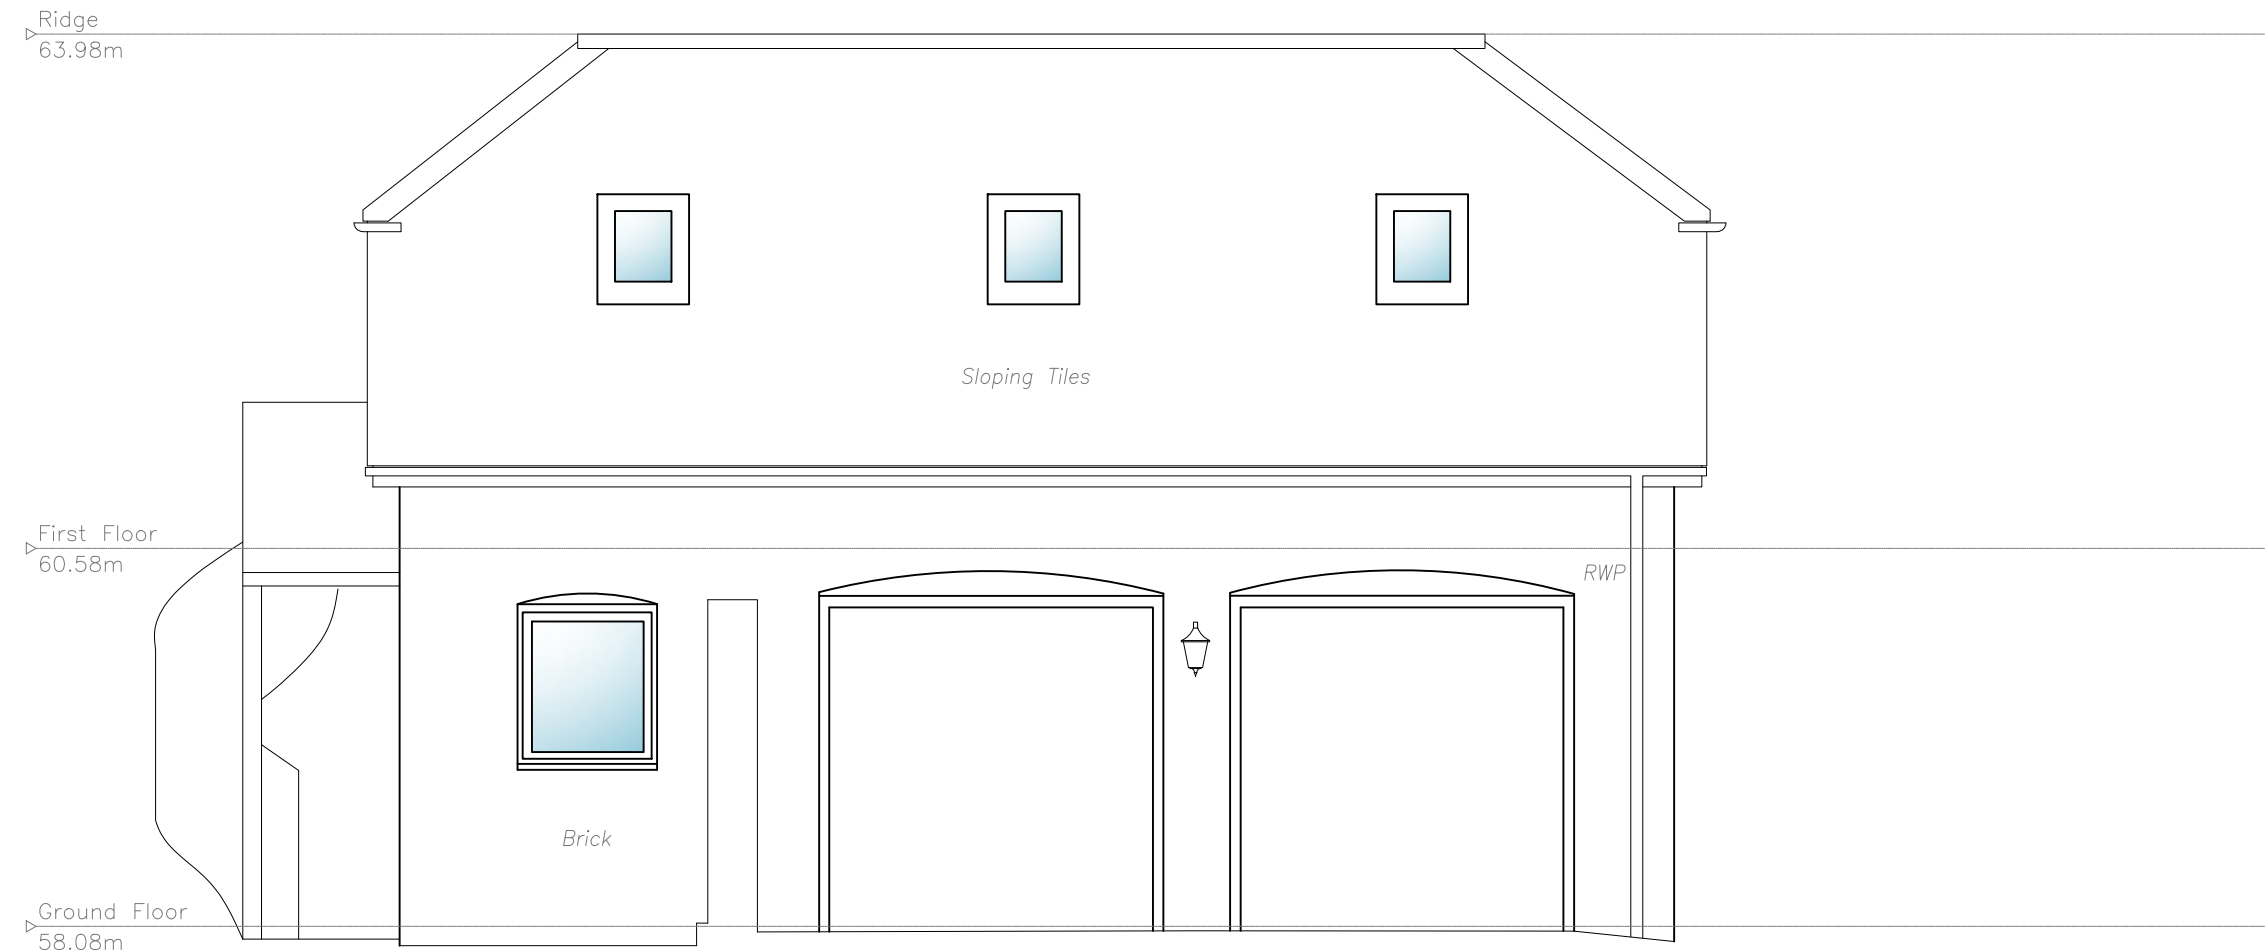


East Elevation

Datum 55.00m

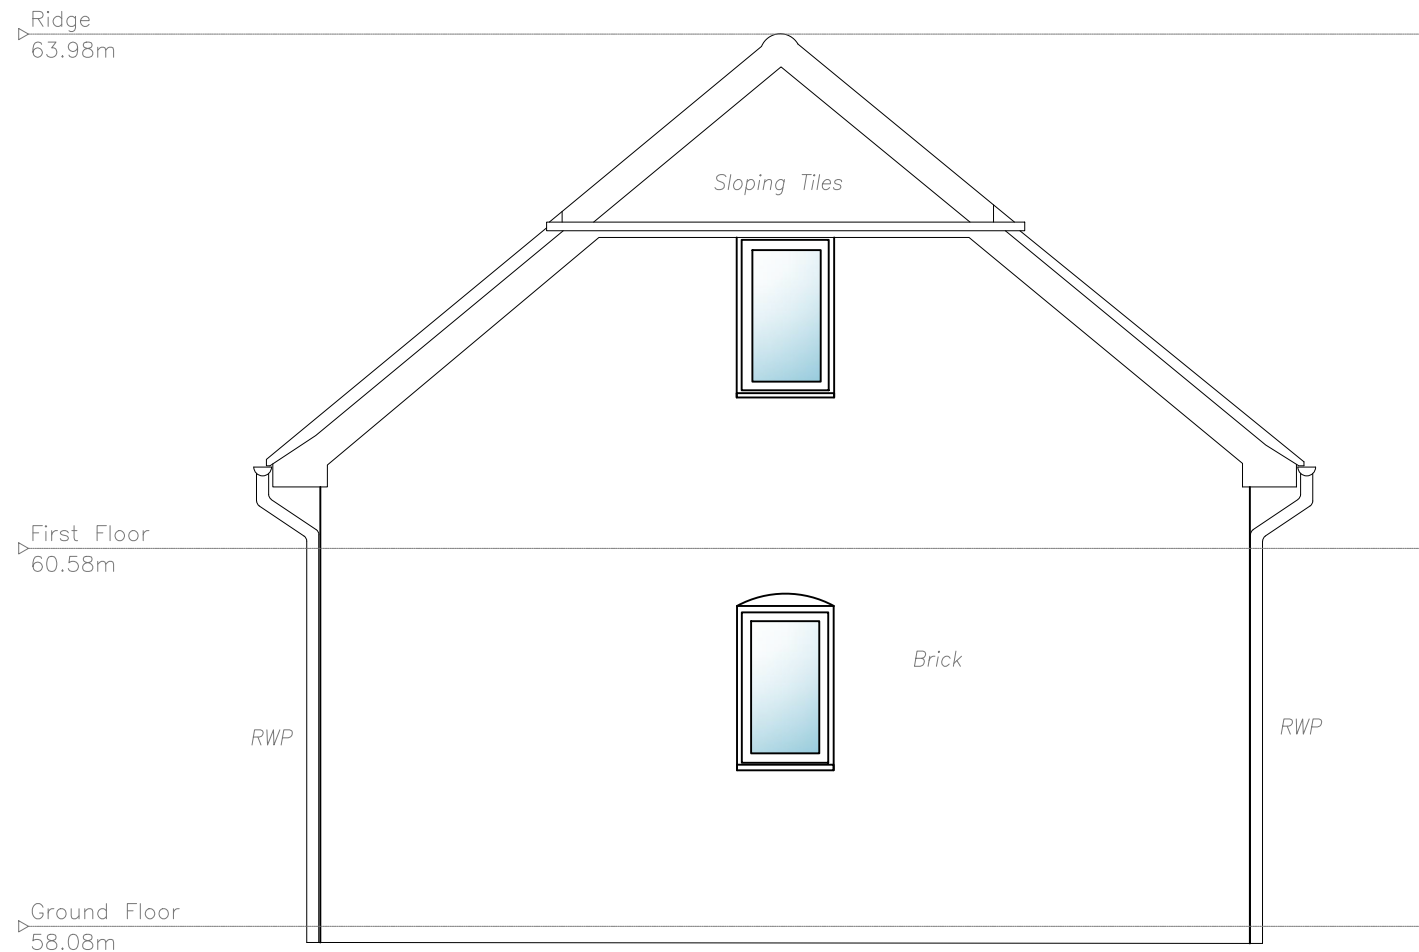

North Elevation

Datum 55.00m

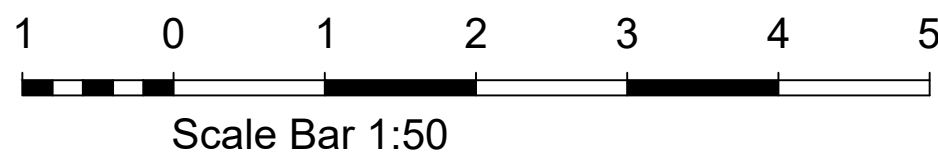

Scale Bar 1:50

NOTES

- DO NOT SCALE OFF THIS DRAWING EXCEPT FOR PLANNING PURPOSES
- CHECK ALL DIMENSIONS ON SITE BEFORE ANY WORK IS COMMENCED
- ALL GOODS MATERIALS AND WORKMANSHIP MUST CONFORM WITH CURRENT BUILDING REGULATIONS, BRITISH STANDARDS AND CODES OF PRACTICE
- COPYRIGHT OF THIS DRAWING IS RETAINED BY THE ARCHITECT AND IT MUST NOT BE REPRODUCED WITHOUT WRITTEN CONSENT

SURVEY GRID:

All information is to Ordnance Survey National Grid, computed using Leica Smartnet RTK Network

SURVEY DATUM:

All Levels relate to Ordnance Survey Datum.

NOTES:

- Surveyed boundaries may not be legal boundaries.
- Dimensions should not be scaled. All information contained in the drawing should be checked and verified on site prior to any fabrication/construction.
- All utilities have been identified to the best of the surveyors knowledge but cannot be guaranteed. Due to non entry of inspection chambers all pipe sizes should be checked and verified before any works commence.
- Services such as Inspection Chambers and Water Meters etc may be obscured by parked cars or debris.

Elevation Survey Key


FEATURES

A Alarm Box
AB Air Brick
ACU Air Conditioning Unit
Col Column
DP Down Pipe
ECU Electrical Consumer Unit
EM Electric Meter
FB Fuse Box
GM Gas Meter
HR Handrail
Hanging
JB Junction Box
L Light
RU Refrigeration Unit
RWP Rain Water Pipe
SB Switchbox
SVP Soil Vent Pipe
TB Telecoms Box
V Vent
WP Waste Pipe


SURFACES

B Brick
C Cladding
MC Metal Cladding
R Render
SC Stone Cladding
ST Stone
STR Sloping Tiled Roof
T Timber
TC Timber Cladding
VTH Vertical Tile

Symbology

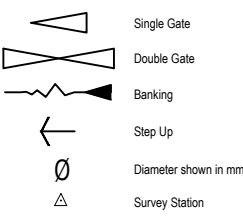

Linetypes

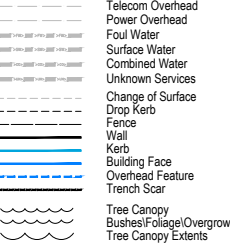

REV	DATE	BY	AMENDMENT

REV	DATE	BY	AMENDMENT



CLIENT

Mr R Page

JOB TITLE

Bramblewood
Newhouse Lane
Storrington
West Sussex
RH20 3HQ

DRAWING TITLE

Elevations Sheet 2
As Existing

DRAWING STATUS

SURVEY

NOT FOR CONSTRUCTION USE UNLESS STATED AS 'CONSTRUCTION'

DATE	SCALE	DRAWN BY
May 2025	1:50@A1	KD
		CHECKED BY
		BH

JOB NO.	DRAWING NO.	REVISION
25023	1.06	/