



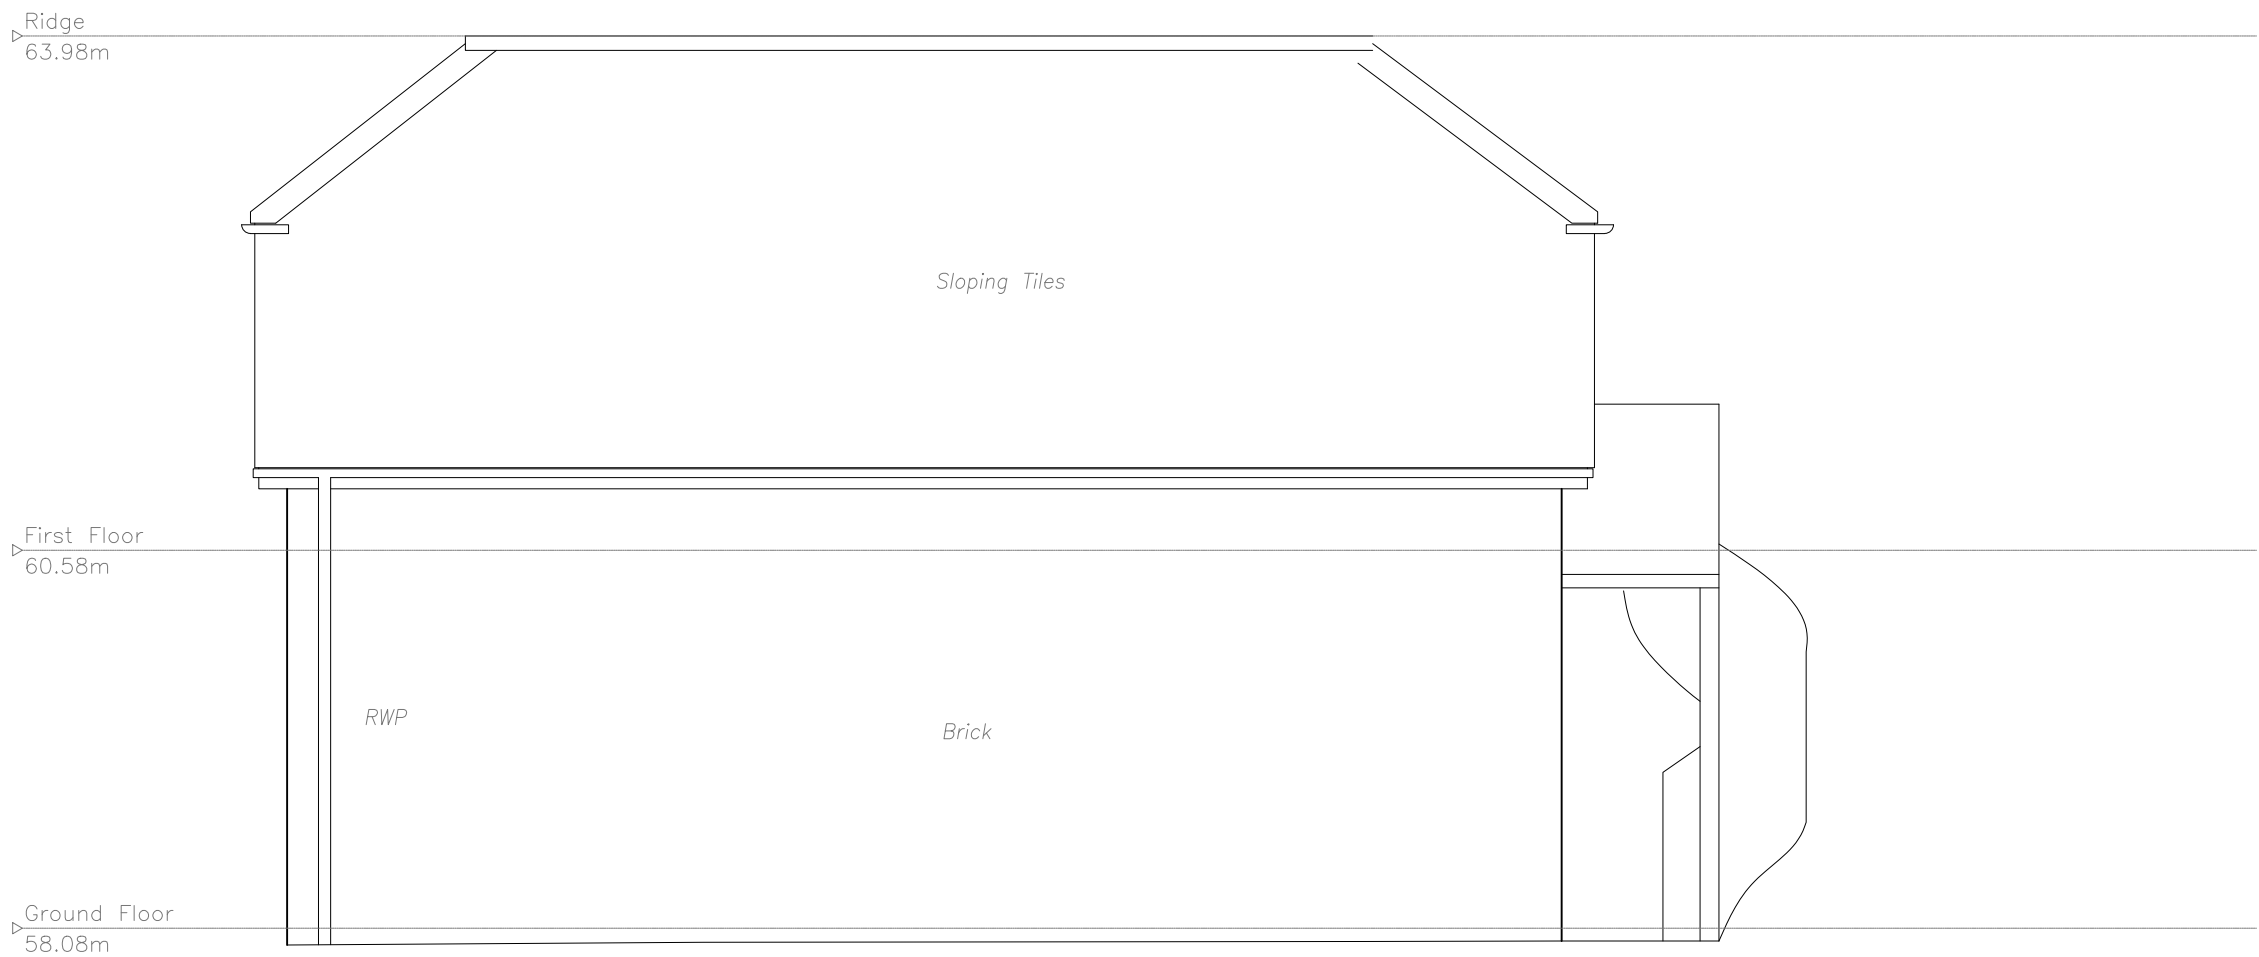


West Elevation

Datum 55.00m

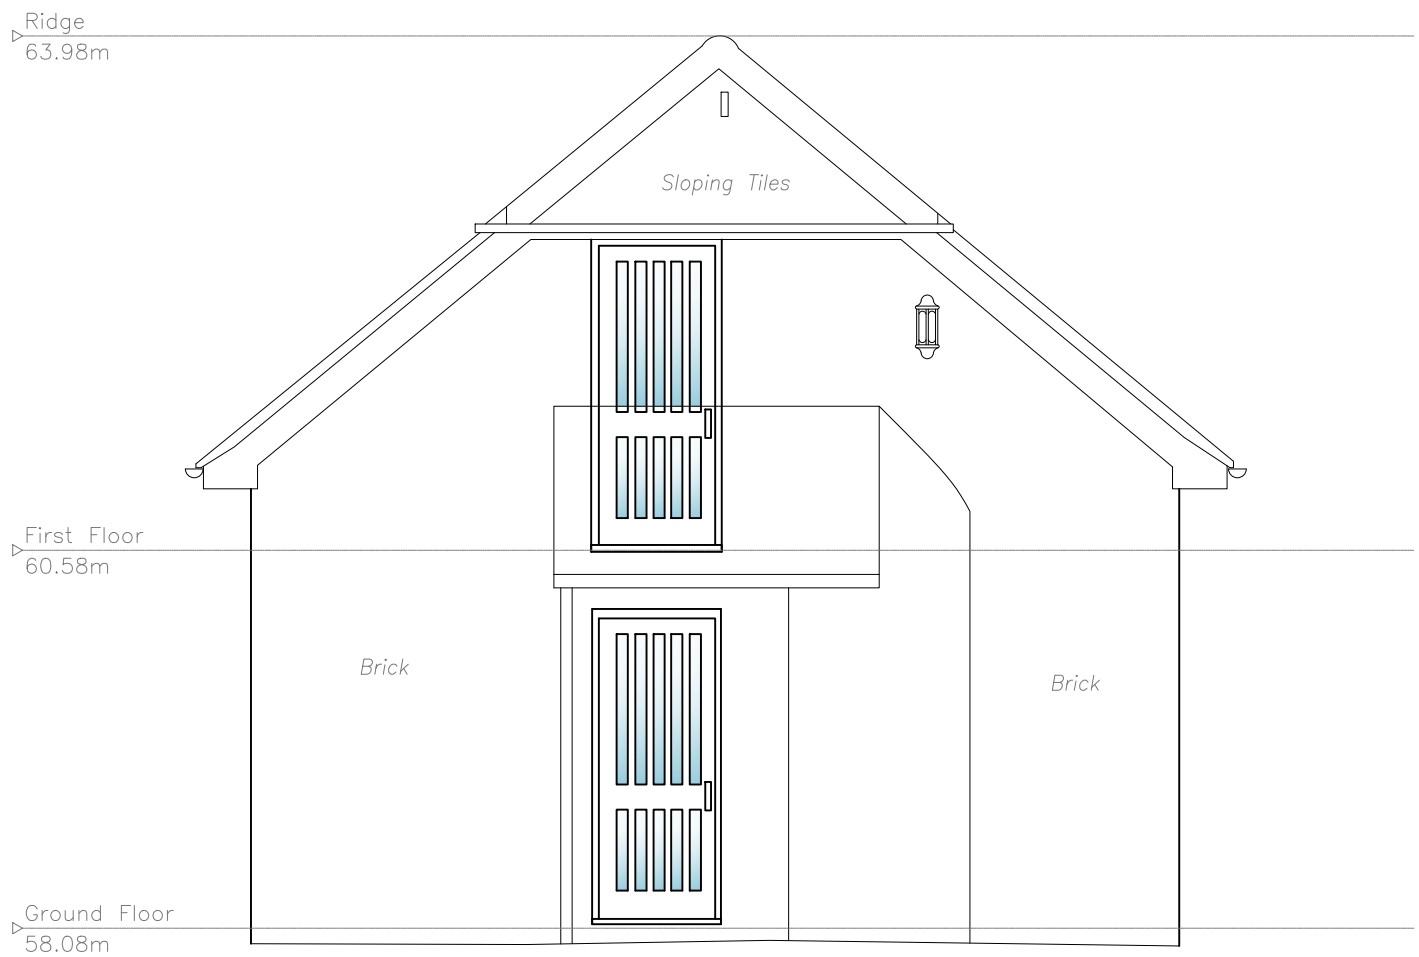

South Elevation

Datum 55.00m

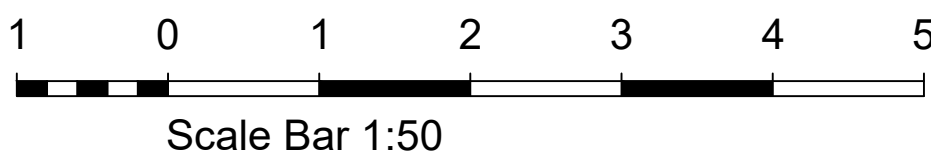

NOTES

- DO NOT SCALE OFF THIS DRAWING EXCEPT FOR PLANNING PURPOSES
- CHECK ALL DIMENSIONS ON SITE BEFORE ANY WORK IS COMMENCED
- ALL GOODS MATERIALS AND WORKMANSHIP MUST CONFORM WITH CURRENT BUILDING REGULATIONS, BRITISH STANDARDS AND CODES OF PRACTICE
- COPYRIGHT OF THIS DRAWING IS RETAINED BY THE ARCHITECT AND IT MUST NOT BE REPRODUCED WITHOUT WRITTEN CONSENT

SURVEY GRID:

All information is to Ordnance Survey National Grid, computed using Leica Smartnet RTK Network.

SURVEY DATUM:

All Levels relate to Ordnance Survey Datum.


NOTES:

- Surveyed boundaries may not be legal boundaries.
- Dimensions should not be scaled. All information contained in the drawing should be checked and verified on site prior to any fabrication/construction.
- All utilities have been identified to the best of the surveyors knowledge but cannot be guaranteed. Due to non entry of inspection chambers all pipe sizes should be checked and verified before any works commence.
- Services such as Inspection Chambers and Water Meters etc may be obscured by parked cars or debris.


Elevation Survey Key

FEATURES	SURFACES
A Alarm Box	B Brick
AB Air Brick	C Cladding
ACU Air Conditioning Unit	MC Metal Cladding
Col Column	R Render
DP Down Pipe	SC Stone Cladding
ECU Electrical Consumer Unit	ST Stone
EM Electric Meter	STR Sloping Tiled Roof
FB Fuse Box	T Timber
GM Gas Meter	TC Timber Cladding
HR Handrail	VTH Vertical Tile
Hanging	
JB Junction Box	
L Light	
RU Refrigeration Unit	
RWP Rain Water Pipe	
SB Switchbox	
SVP Soil Vent Pipe	
TB Telecoms Box	
V Vent	
WP Waste Pipe	

Symbology

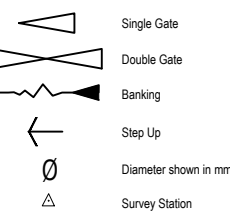

Linetypes

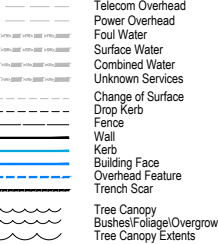

REV	DATE	BY	AMENDMENT



CLIENT

Mr R Page

JOB TITLE

Bramblewood
Newhouse Lane
Storrington
West Sussex
RH20 3HQ

DRAWING TITLE

Elevations Sheet 3
As Existing

DRAWING STATUS

SURVEY

NOT FOR CONSTRUCTION USE UNLESS STATED AS 'CONSTRUCTION'

DATE	SCALE	DRAWN BY
May 2025	1:50@A1	KD
CHECKED BY	JOB NO.	DRAWING NO.
BH	25023	1.07
REVISION	/	