


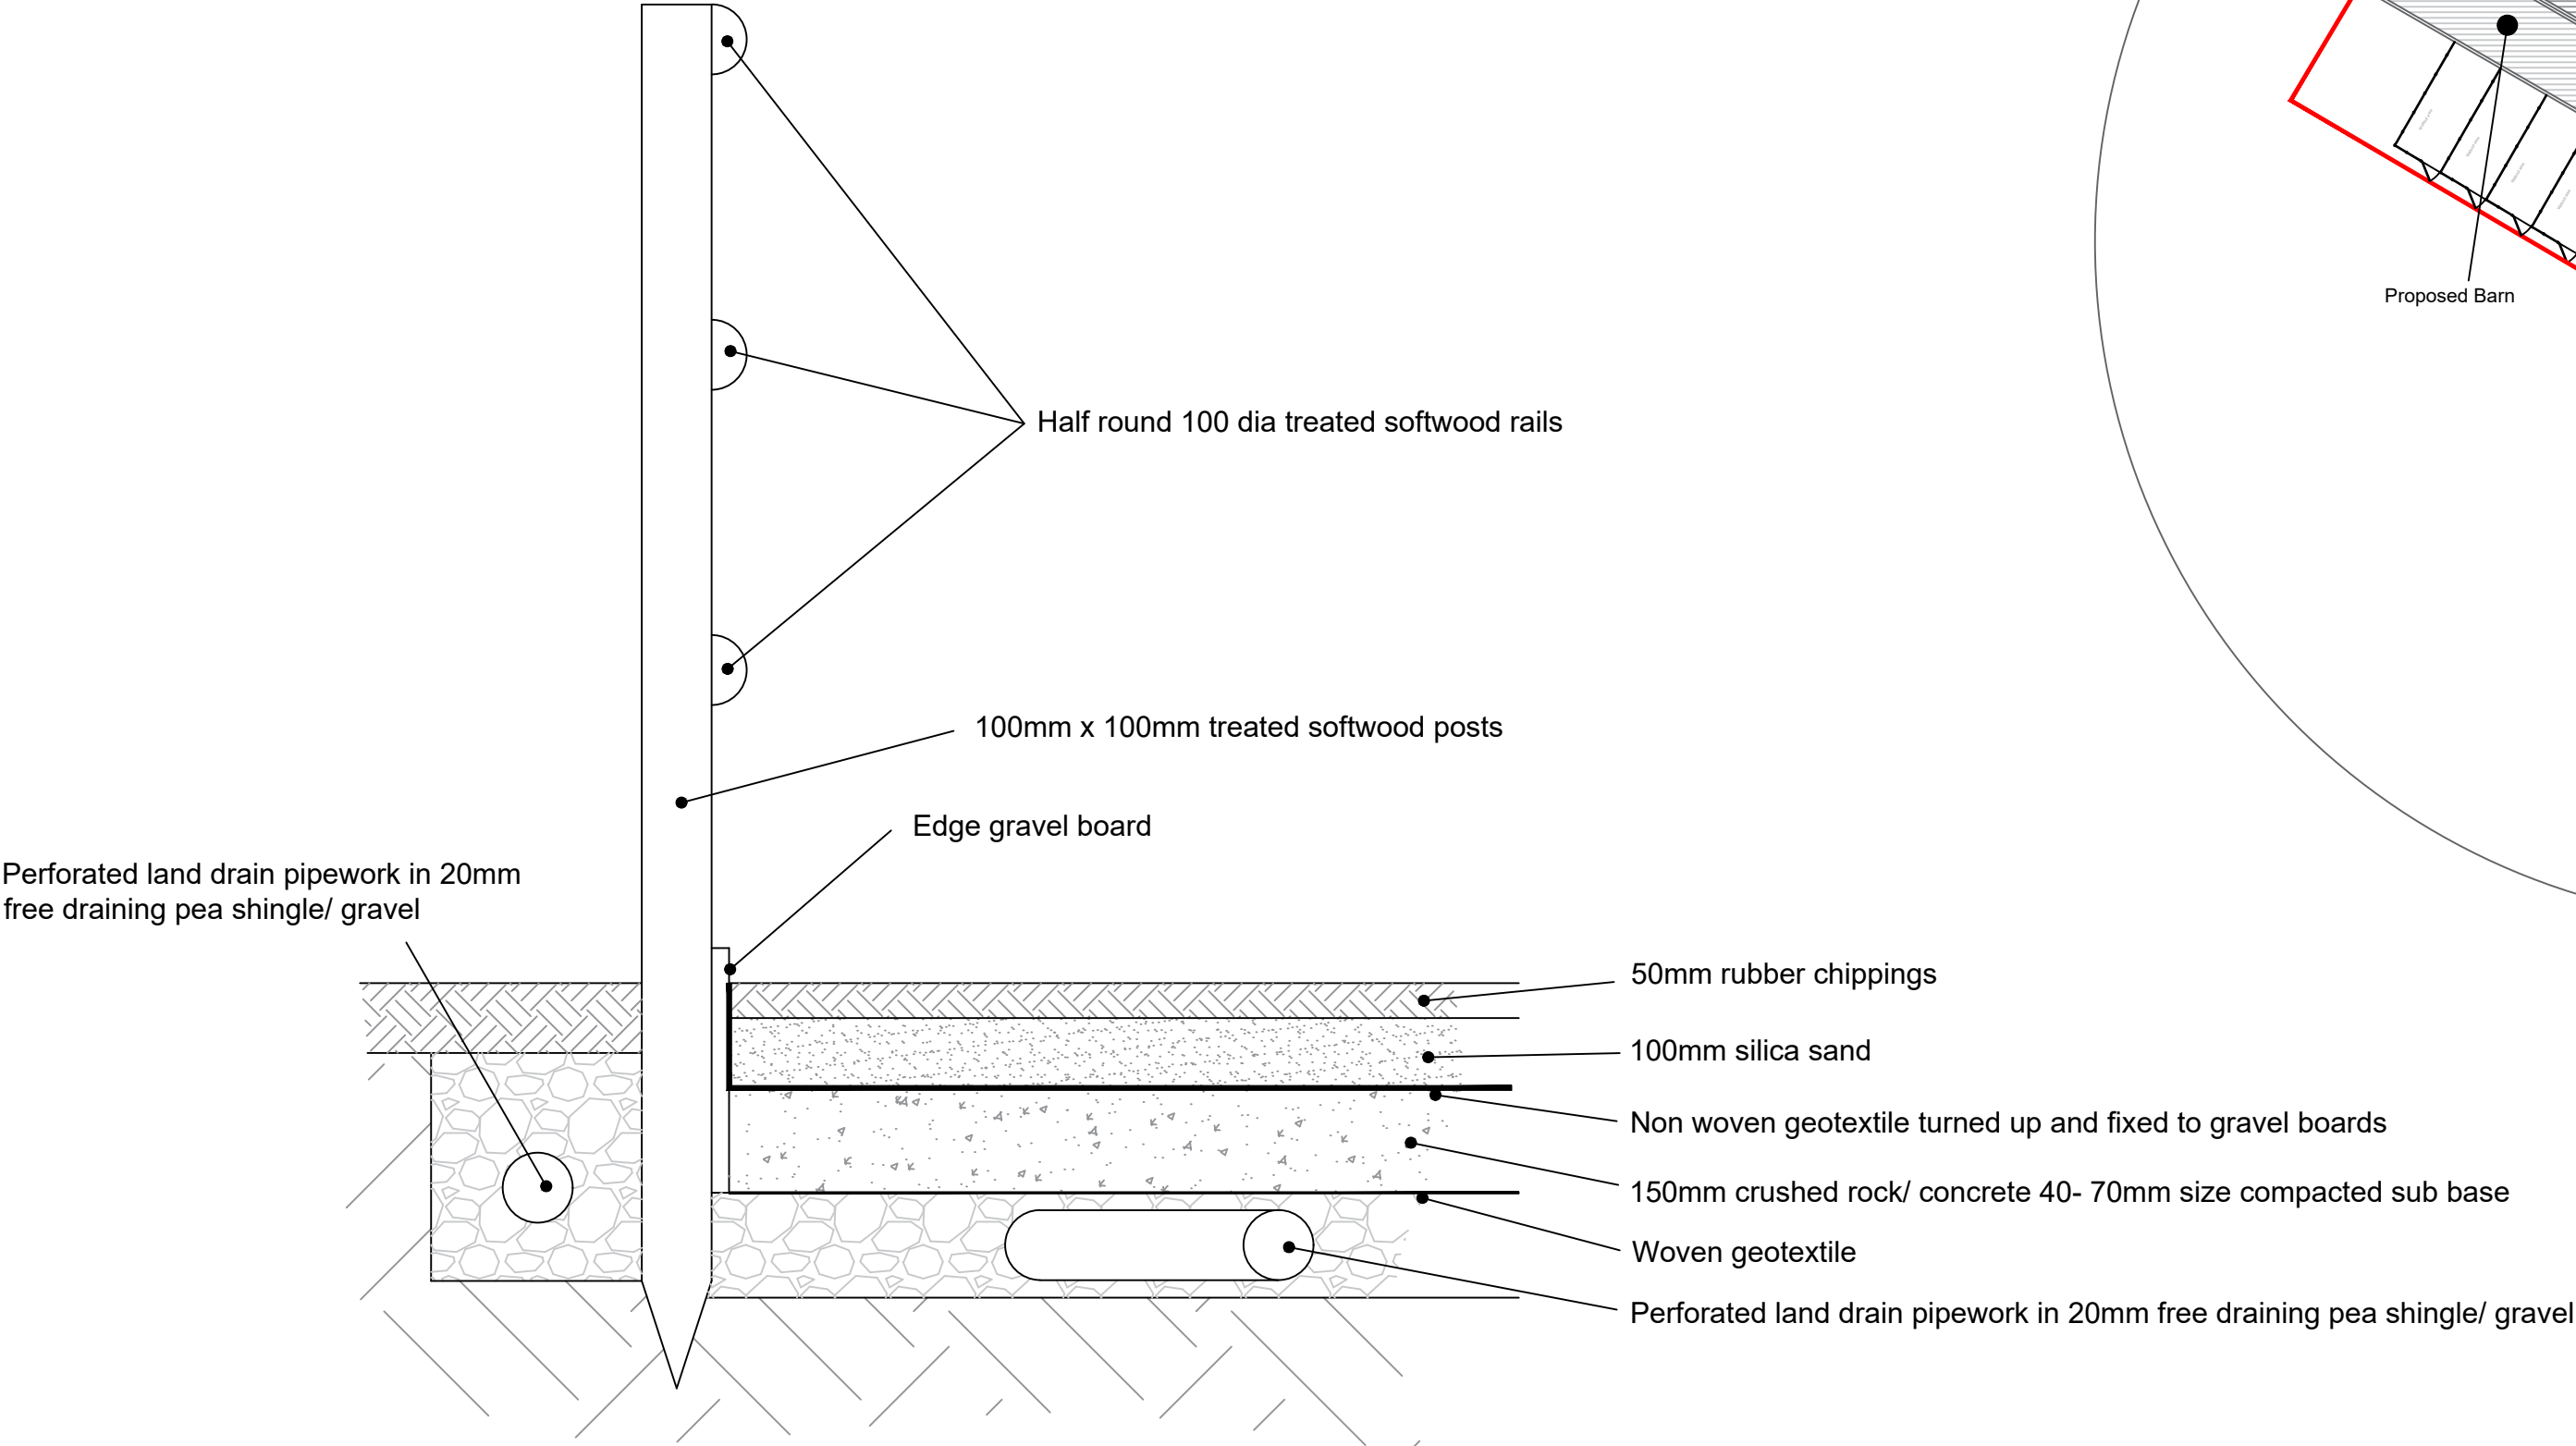


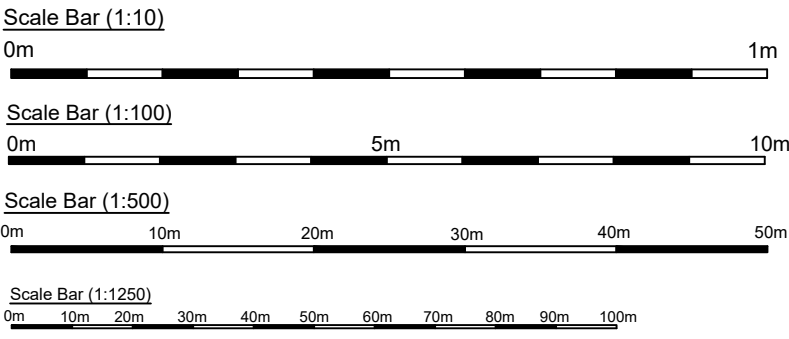


Elevation A - A (Scale 1:10)

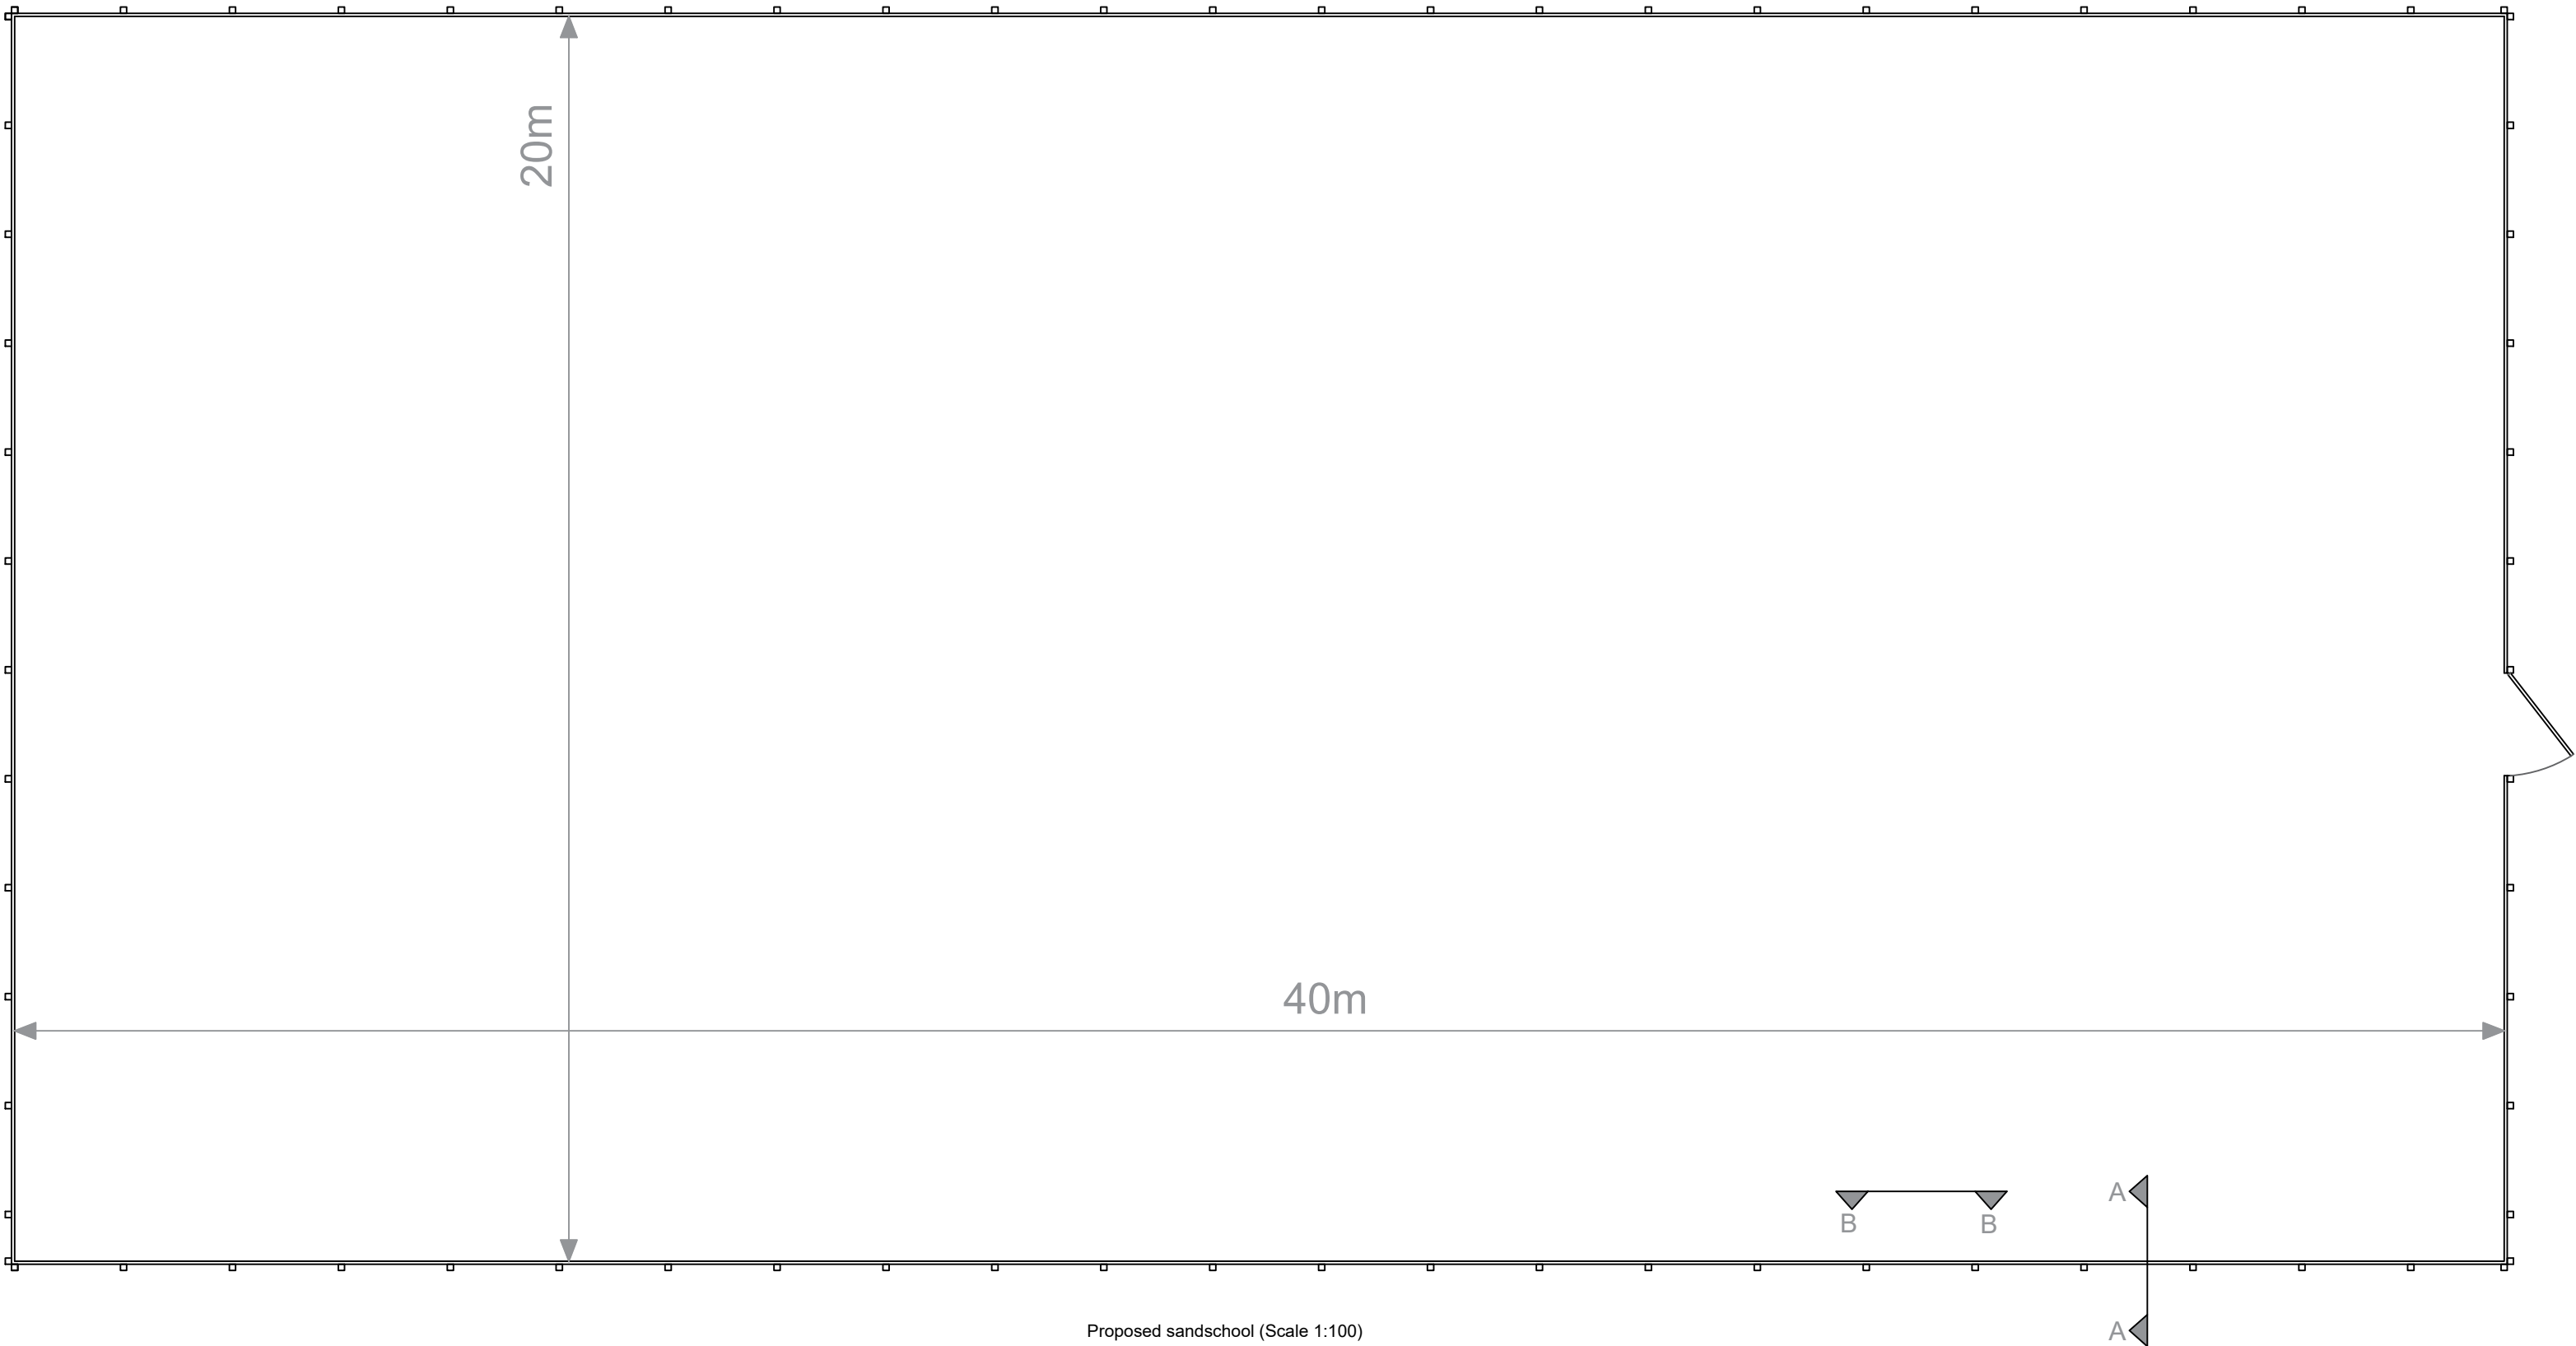


Proposed sand school (Scale 1:100)

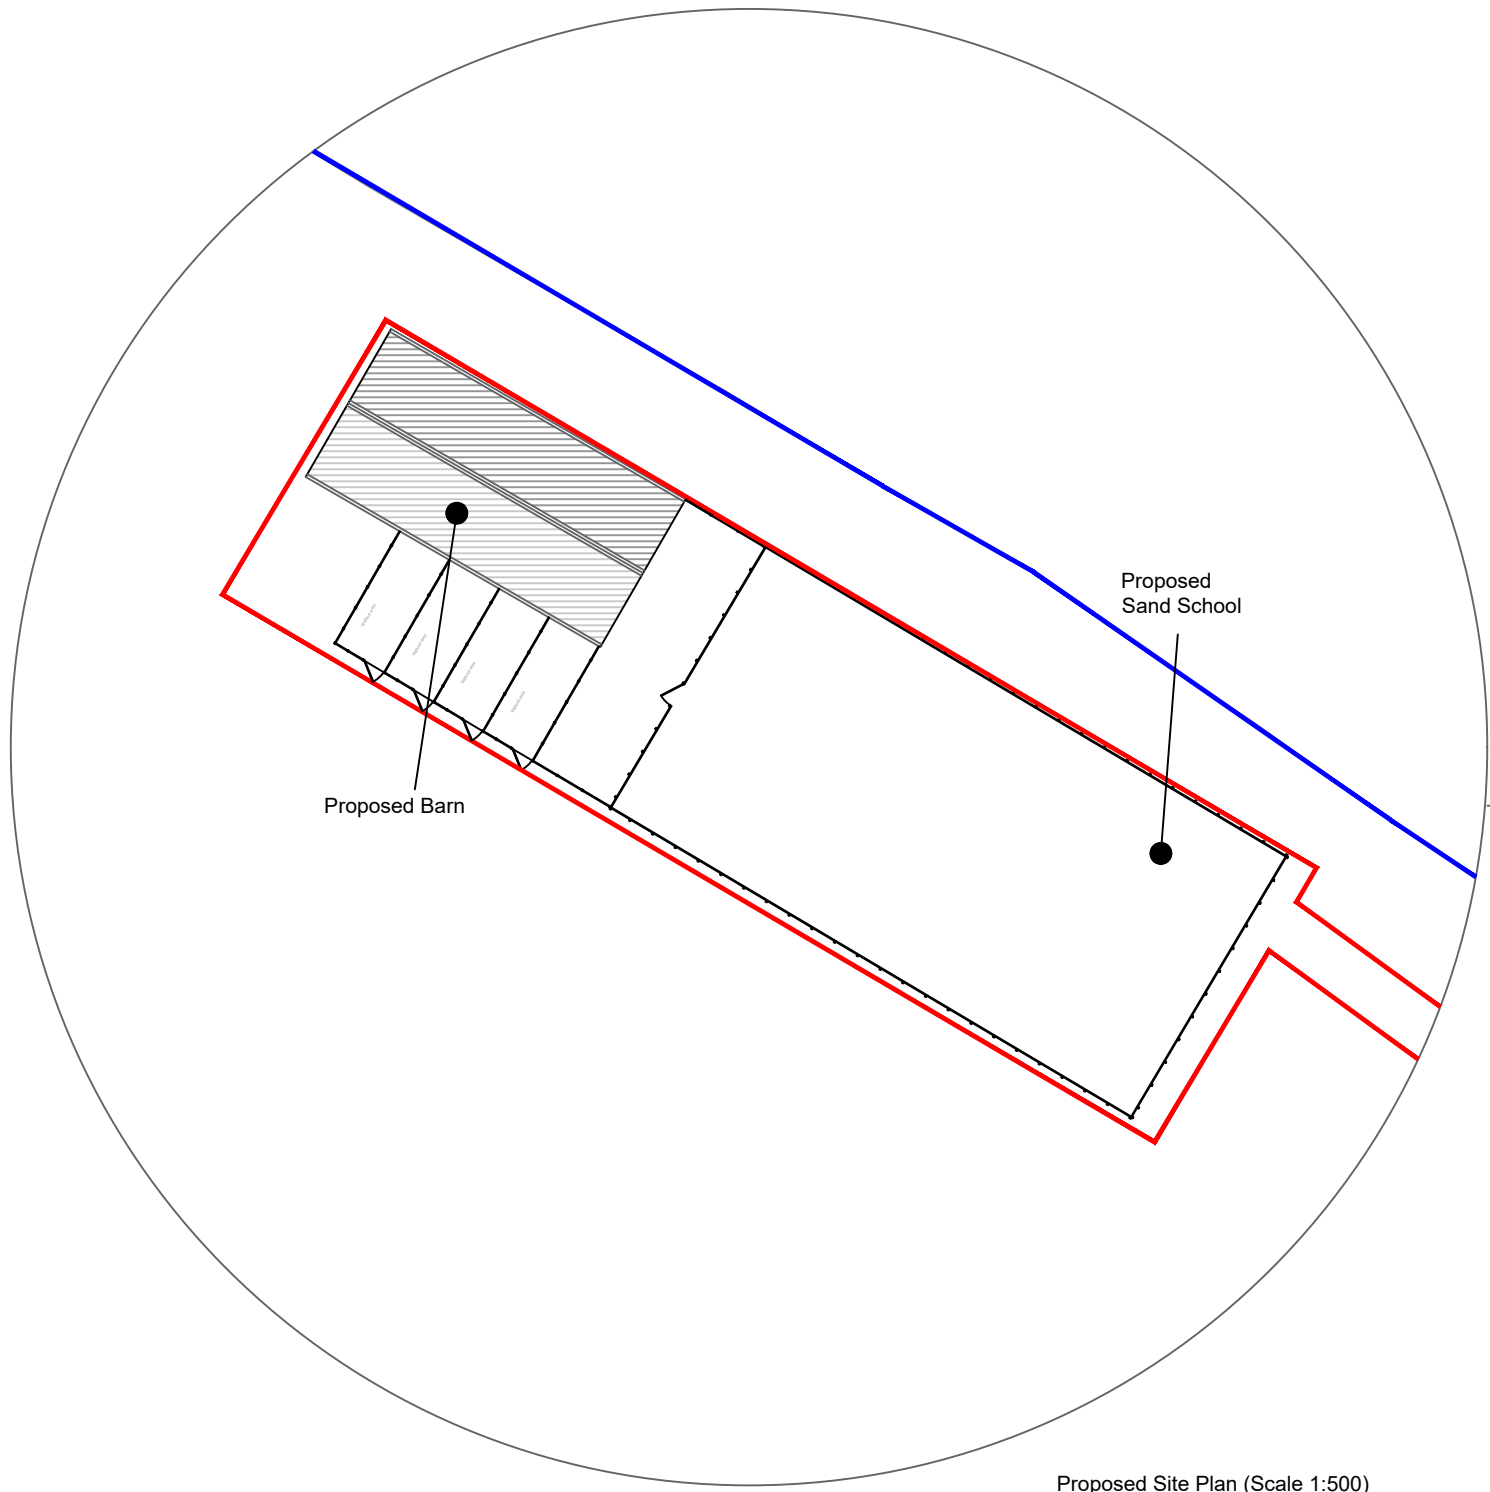

Proposed Site Plan (Scale 1:500)

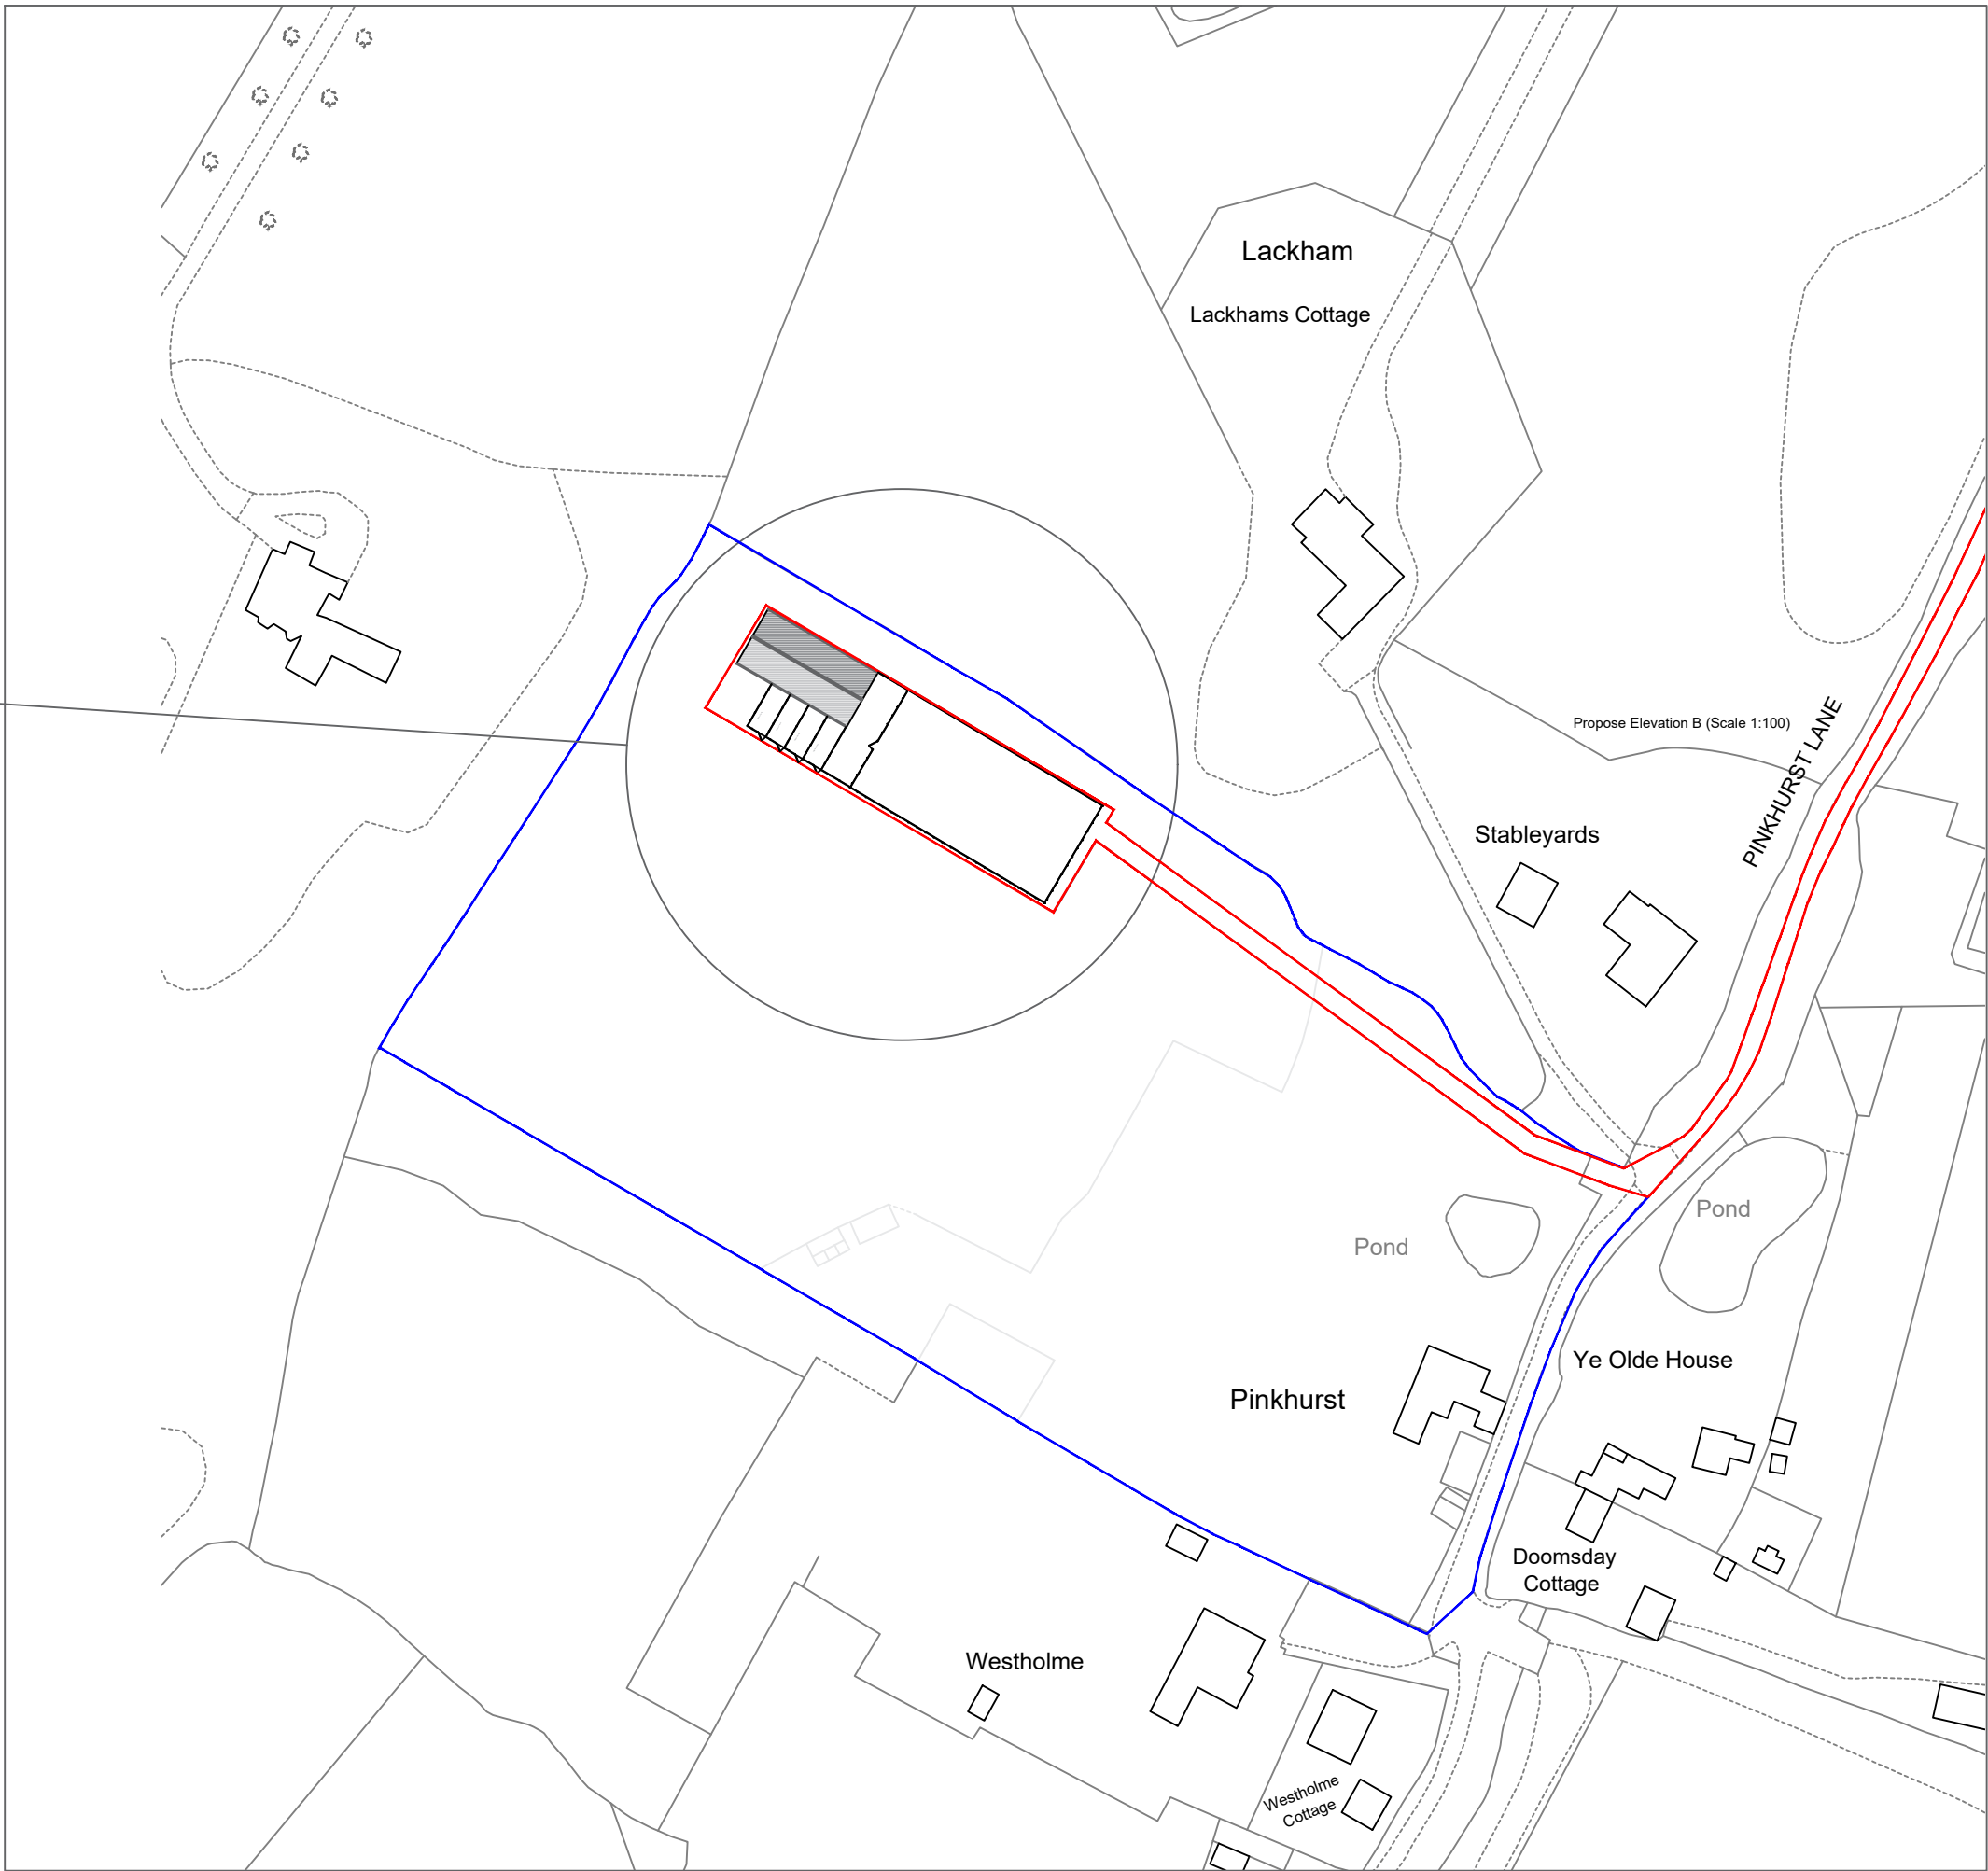

Proposed Site Plan (Scale 1:1250)

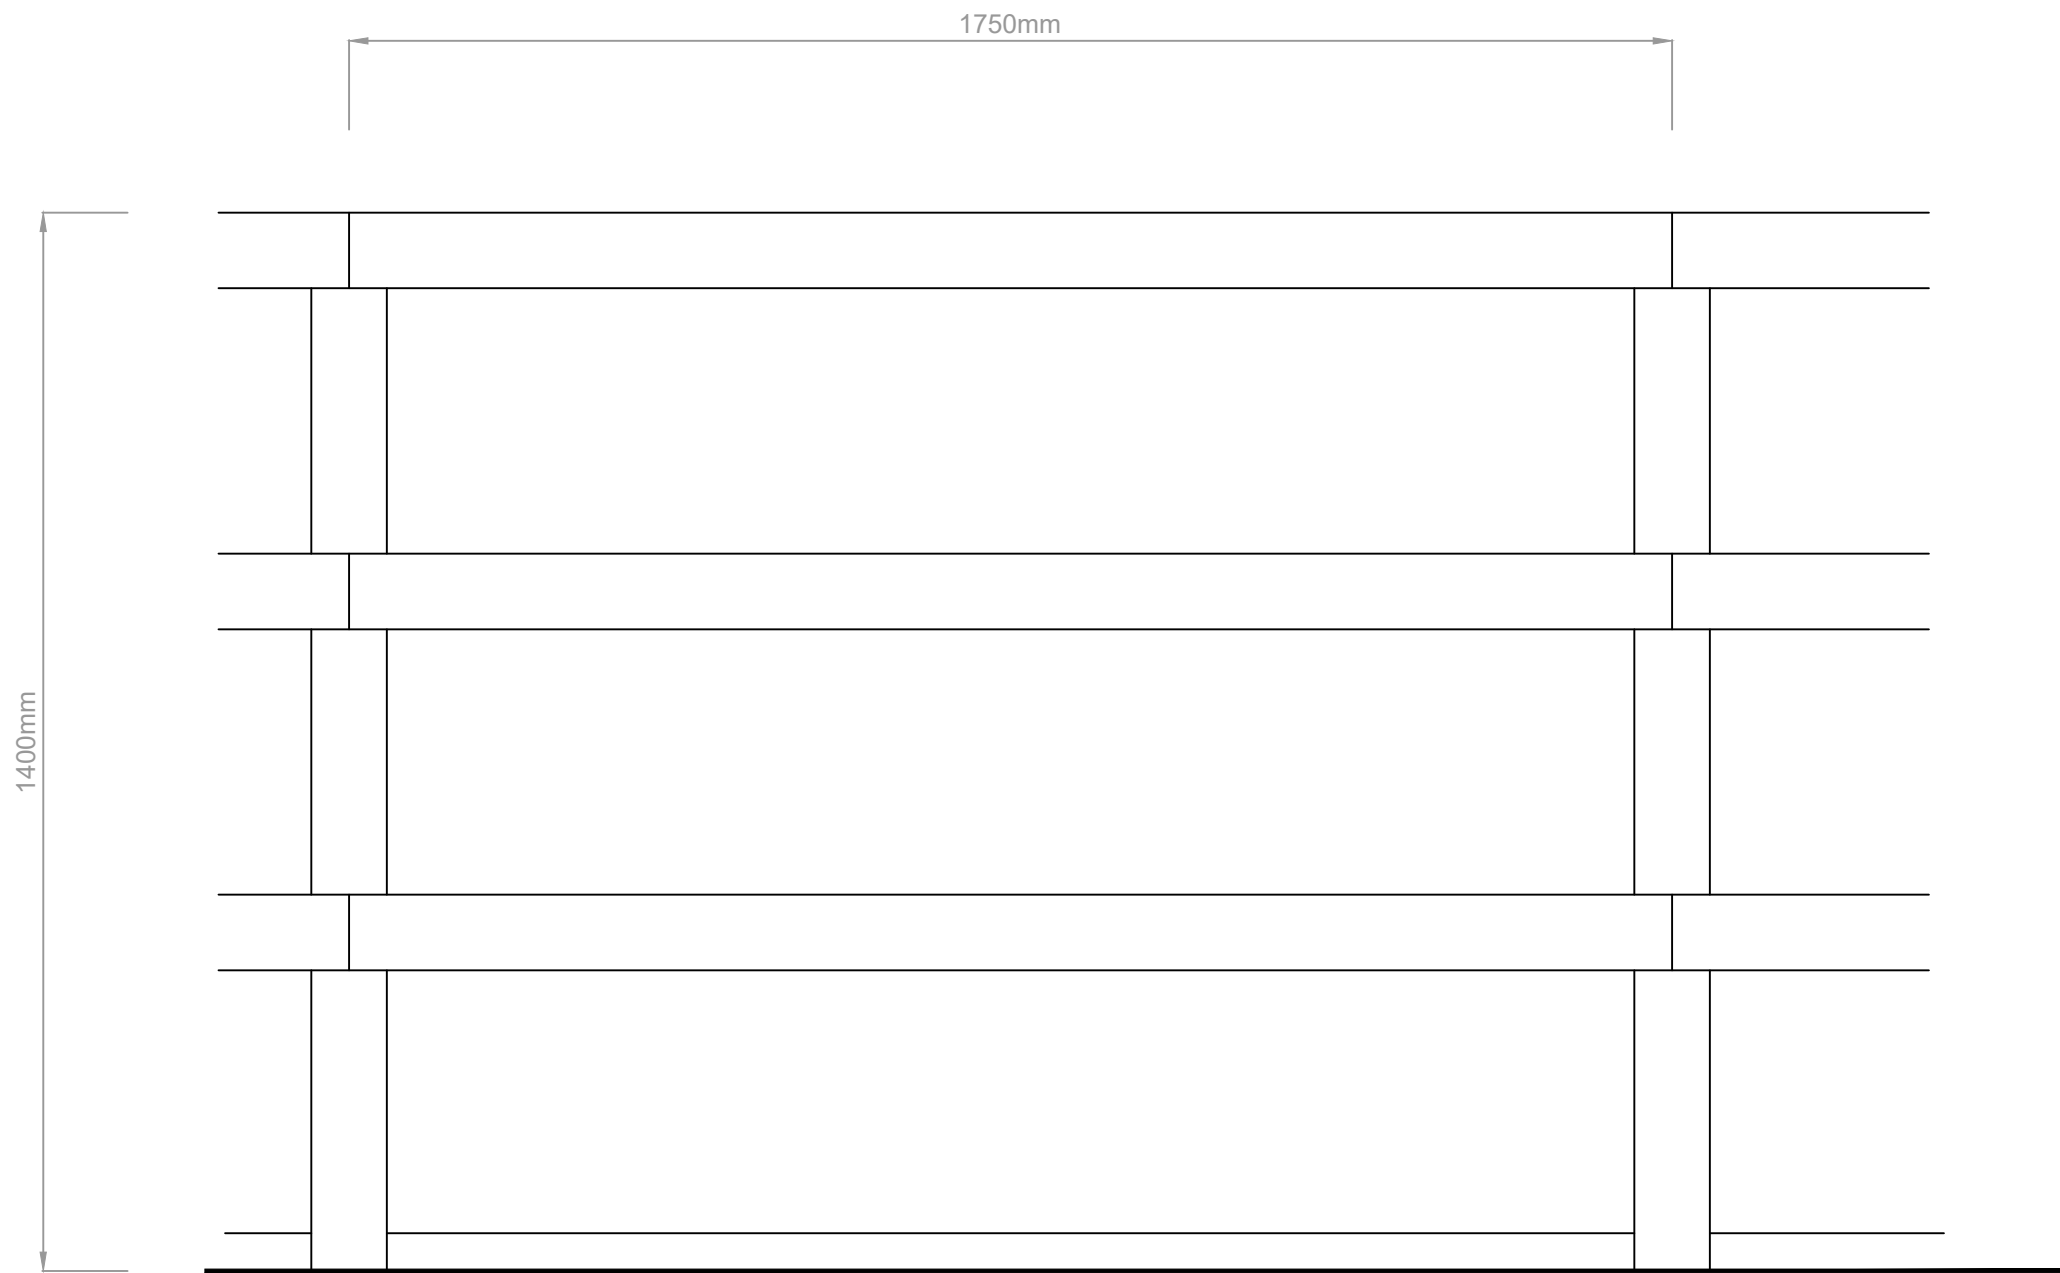

Elevation B - B (Scale 1:10)

D	Sept 26	Scale bars added
C	Aug 26	Minor amendments
B	Jan 26	Boundary line revised
A	Nov 25	Boundary line revised
revisions		
Downsview ASSOCIATES Chartered Surveyors		
Little Acorns, Hampers Lane, Storrington, West Sussex, RH20 3HZ Tel: 01323 842377 Mob: 07820 804045 Email: info@downsview-surveyors.co.uk		
address Pinkhurst Pinkhurst Lane Storrington West Sussex RH13 0QR		
project Proposed Barn and Sand school		
title Proposed Barn		
scale: As noted @ A1	date: Oct 2025	revision: 0
drawing number 2024.447.04		