



Floor Plans

Scale 1:50


Existing Ground Floor

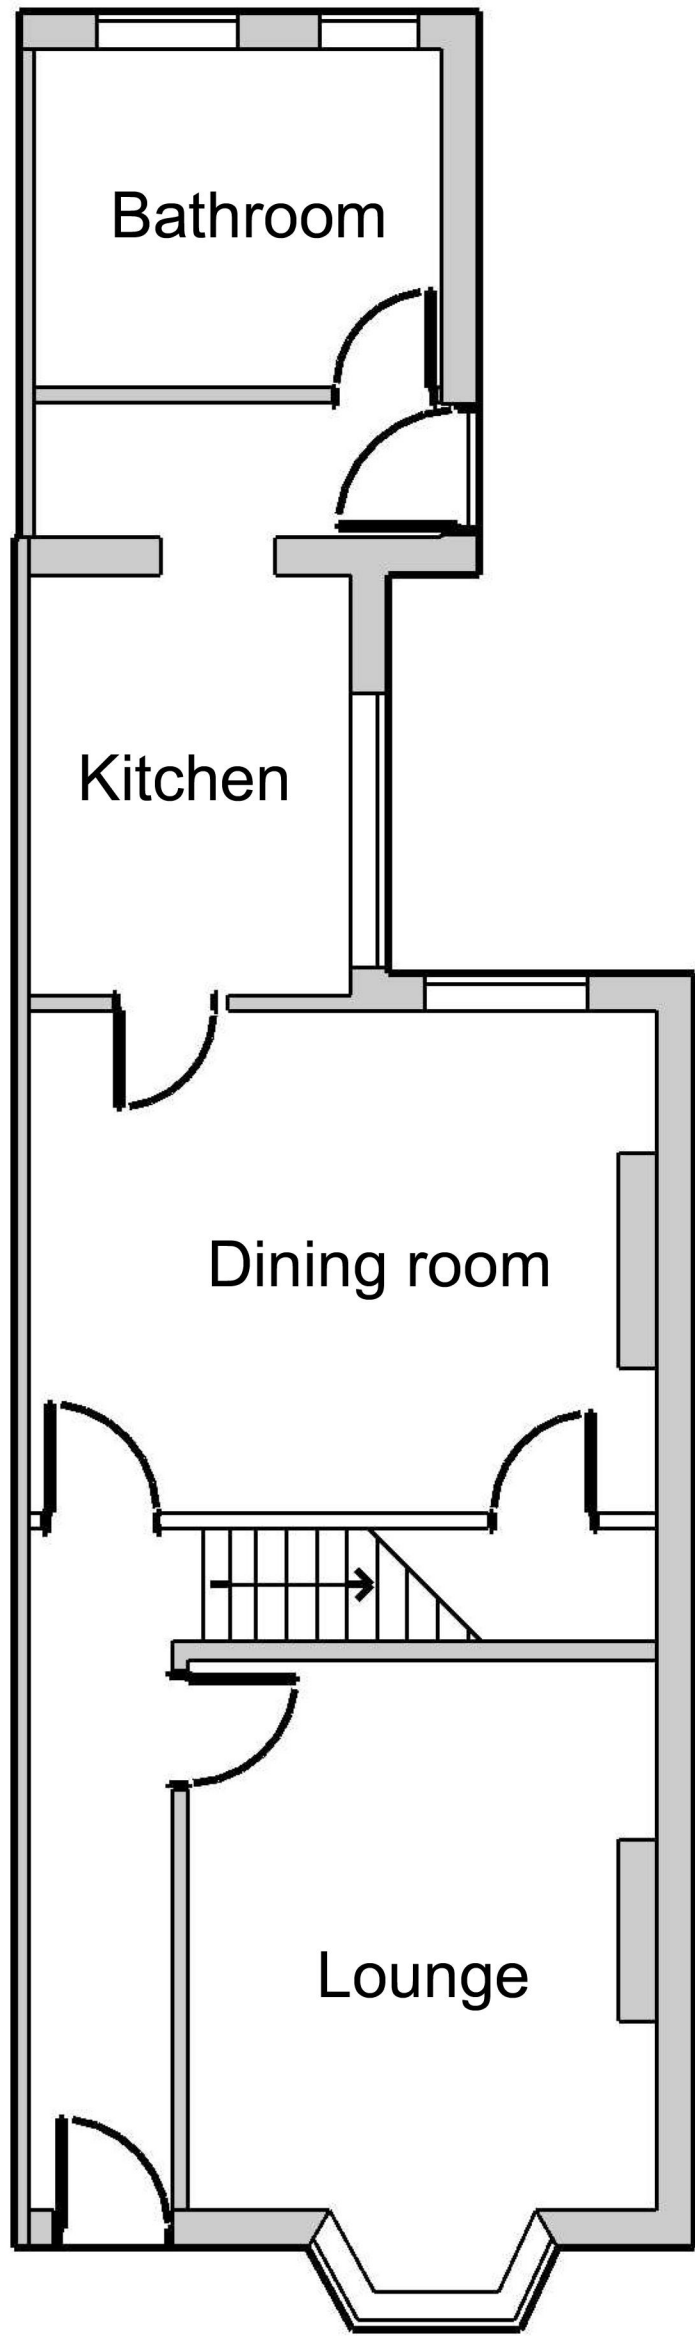


Existing 1st Floor

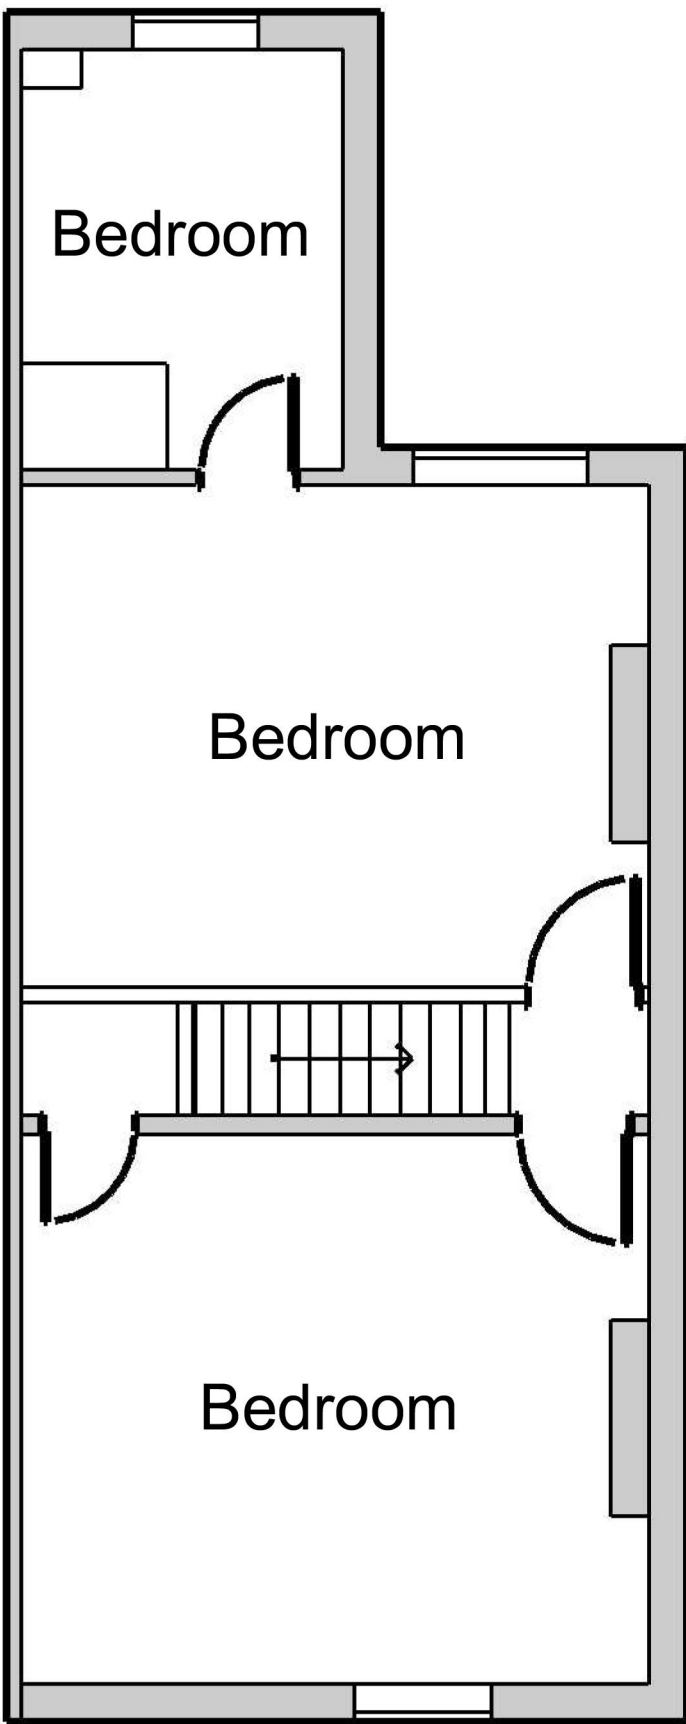


Proposed Ground Floor

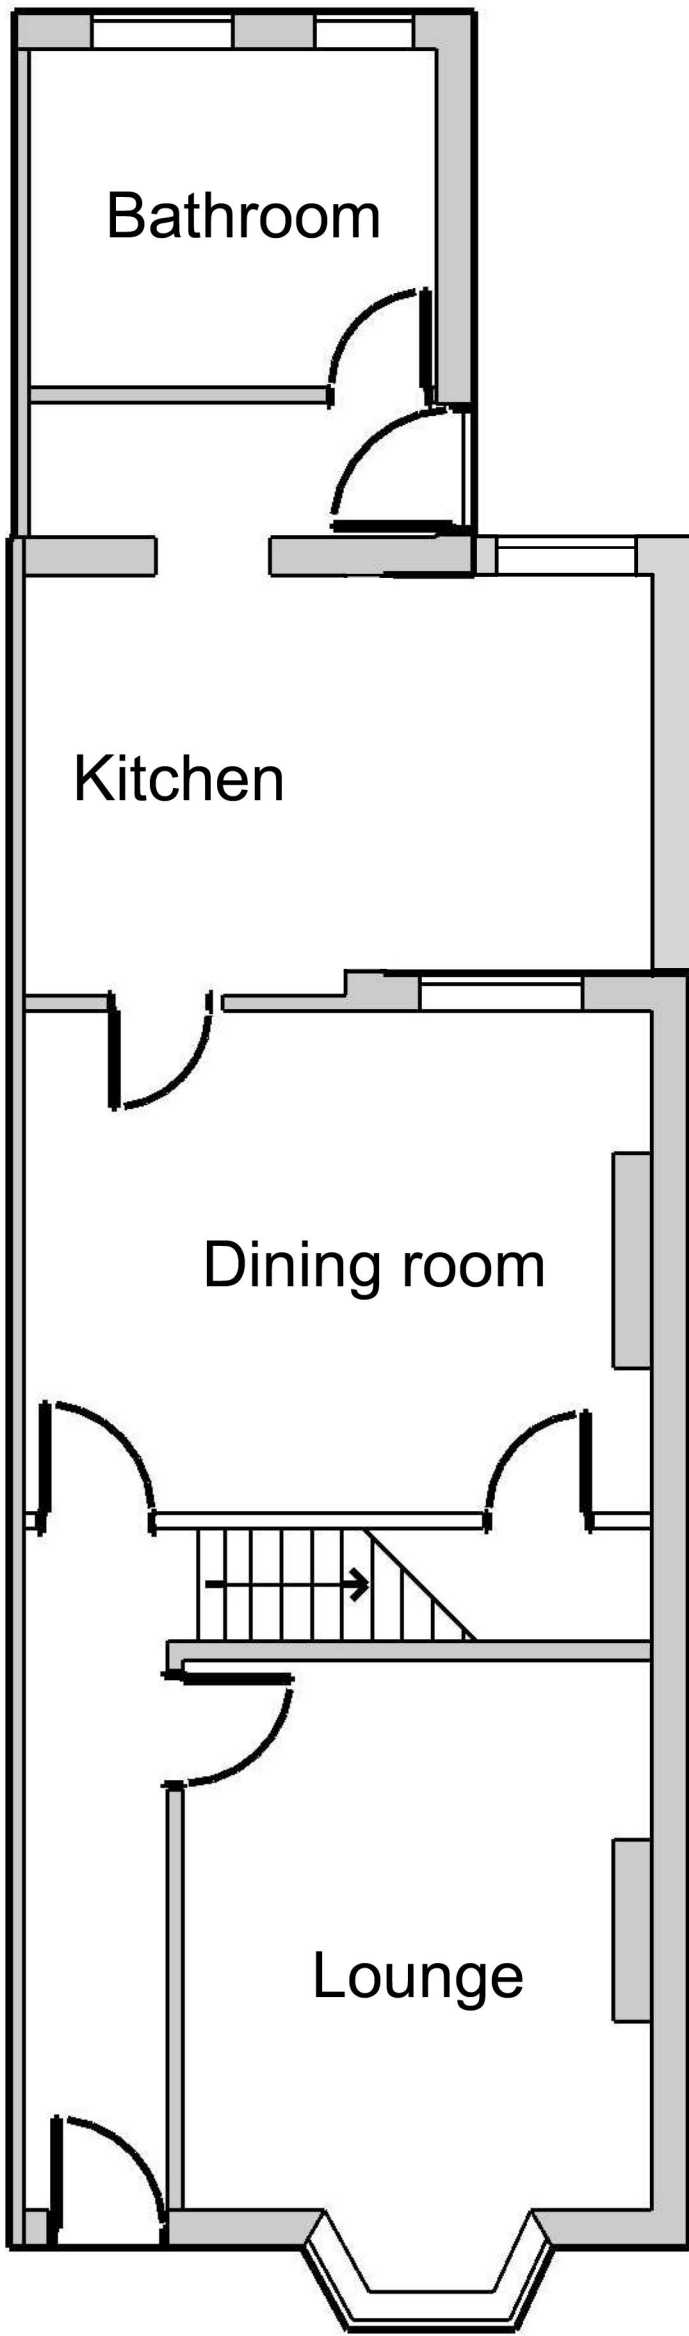

Proposed 1st Floor

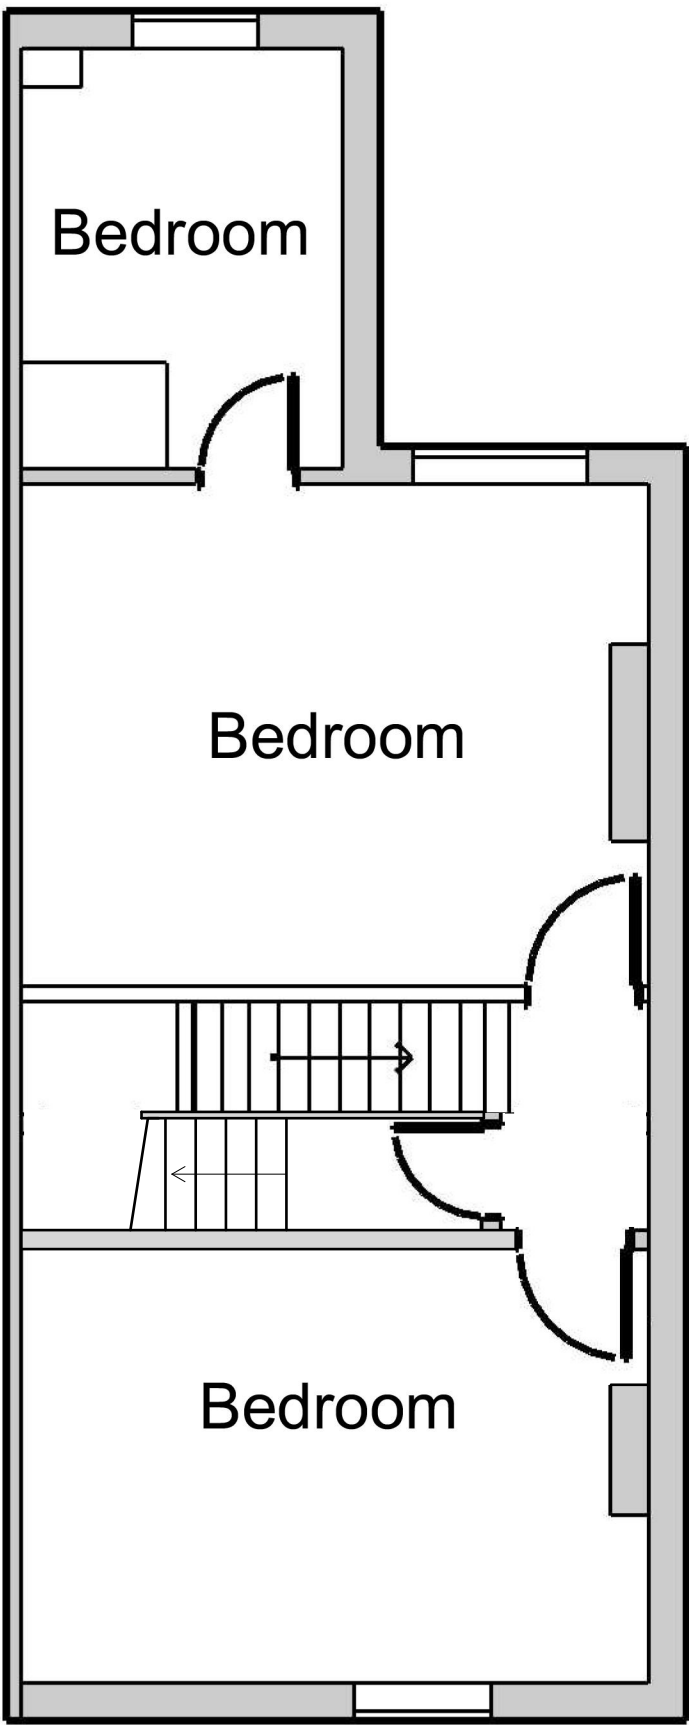

Proposed 2nd Floor

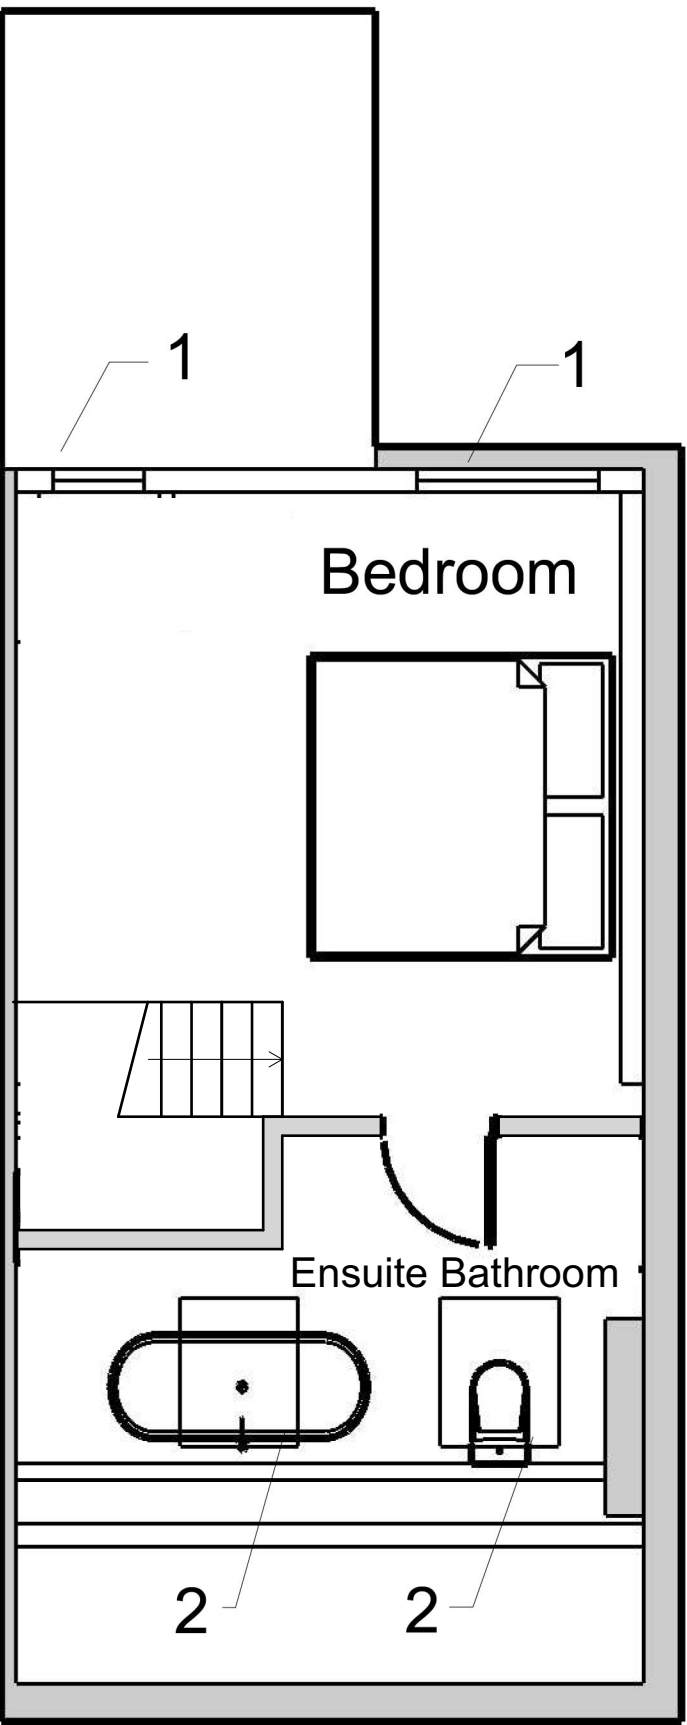

NOTES
DRAWINGS FOR PLANNING PURPOSES ONLY.
ALL DIMENSIONS TO BE TAKEN ON SITE,
PRIOR TO CONSTRUCTION.

- NOTES
- 1. NEW WINDOW
 - 2. ROOF WINDOW

MATERIALS

- A. ROOFING FELT
- B. ROOFING TILES

