


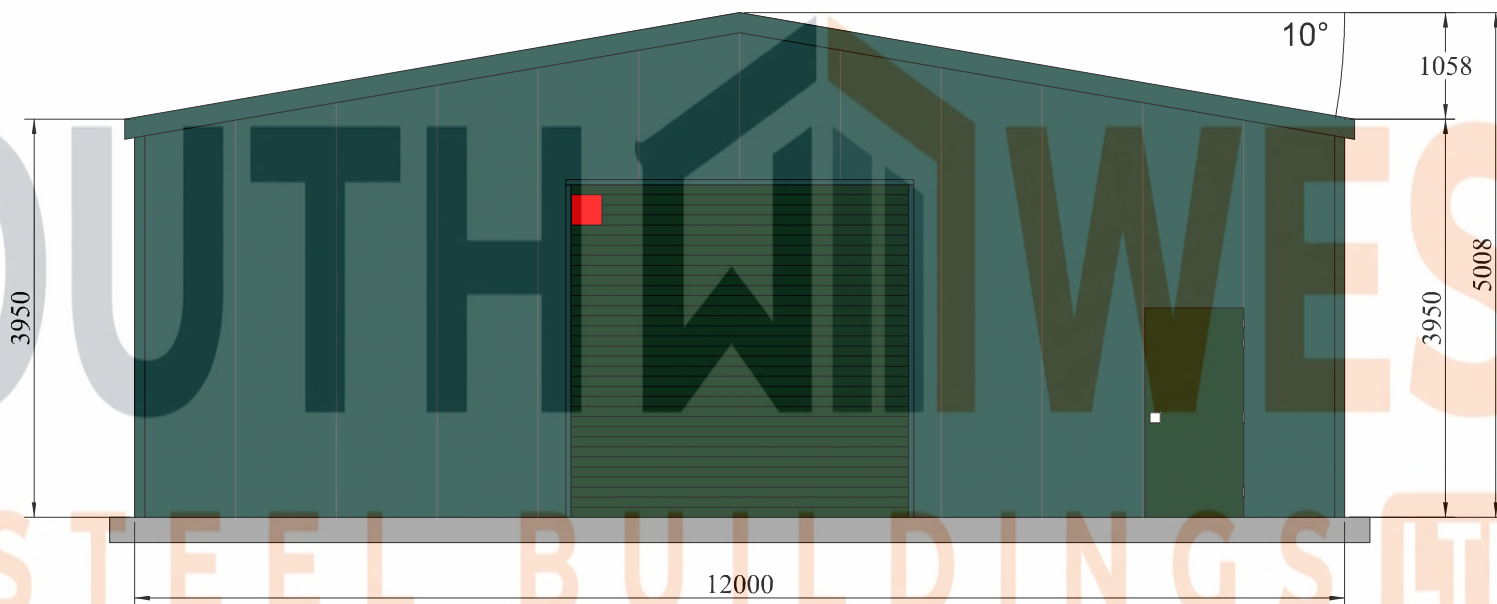

DESIGN SUPPLIED BY: SOUTH WEST STEEL BUILDINGS LTD
 ADDRESS: 128 CITY ROAD, LONDON, UNITED KINGDOM, EC1V 2NX
 EMAIL: SALES@SOUTHWESTSTEELBUILDINGS.CO.UK
 PHONE: 07594 083711

CLIENT: ALEX COXON
 ADDRESS: -,RH13 0PR
 EMAIL: ALEX.H.COXON@LIVE.CO.UK
 PHONE: - +44 7796 426782

DRAWING TITLE: FRONT ELEVATION (EXTERNAL)
 DRAWING NUMBER: ESWS-0044
 SHEET NUMBER: 02
 DRAWING REVISION NUMBER: 00

SCALE: 1:75