




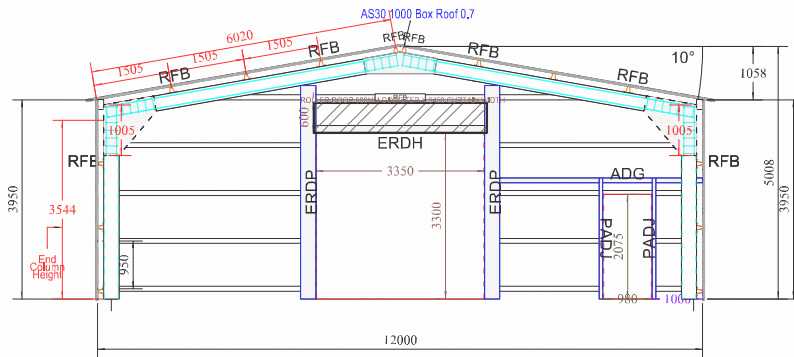


FRONT ELEVATION FRAME

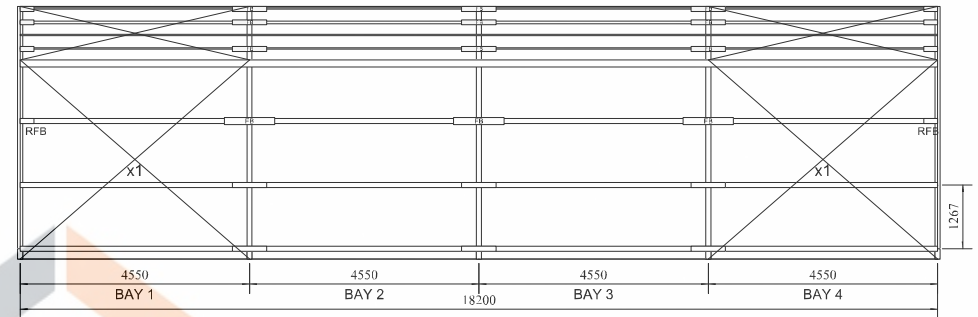

LEFT ELEVATION FRAME - VIEWED FROM INSIDE

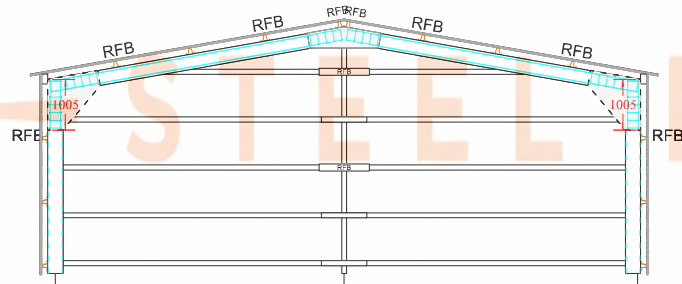

BACK ELEVATION FRAME

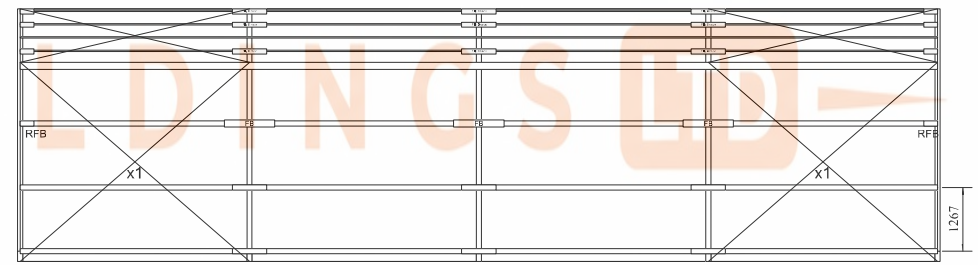

BAY 1 BAY 2 BAY 3 BAY 4
RIGHT ELEVATION FRAME

DESIGN SUPPLIED BY: SOUTH WEST STEEL BUILDINGS LTD
ADDRESS: 128 CITY ROAD, LONDON, UNITED KINGDOM, EC1V 2NX
EMAIL: SALES@SOUTHWESTSTEELBUILDINGS.CO.UK
PHONE: 07594 083711

CLIENT: ALEX COXON
ADDRESS: -.RH13 0PR
EMAIL: ALEX.H.COXON@LIVE.CO.UK
PHONE: -- +44 7796 426782

DRAWING TITLE: ELEVATION ALL FRAME
DRAWING NUMBER: ESWS-0044
SHEET NUMBER: 06
DRAWING REVISION NUMBER: 00

SCALE: 1:150