


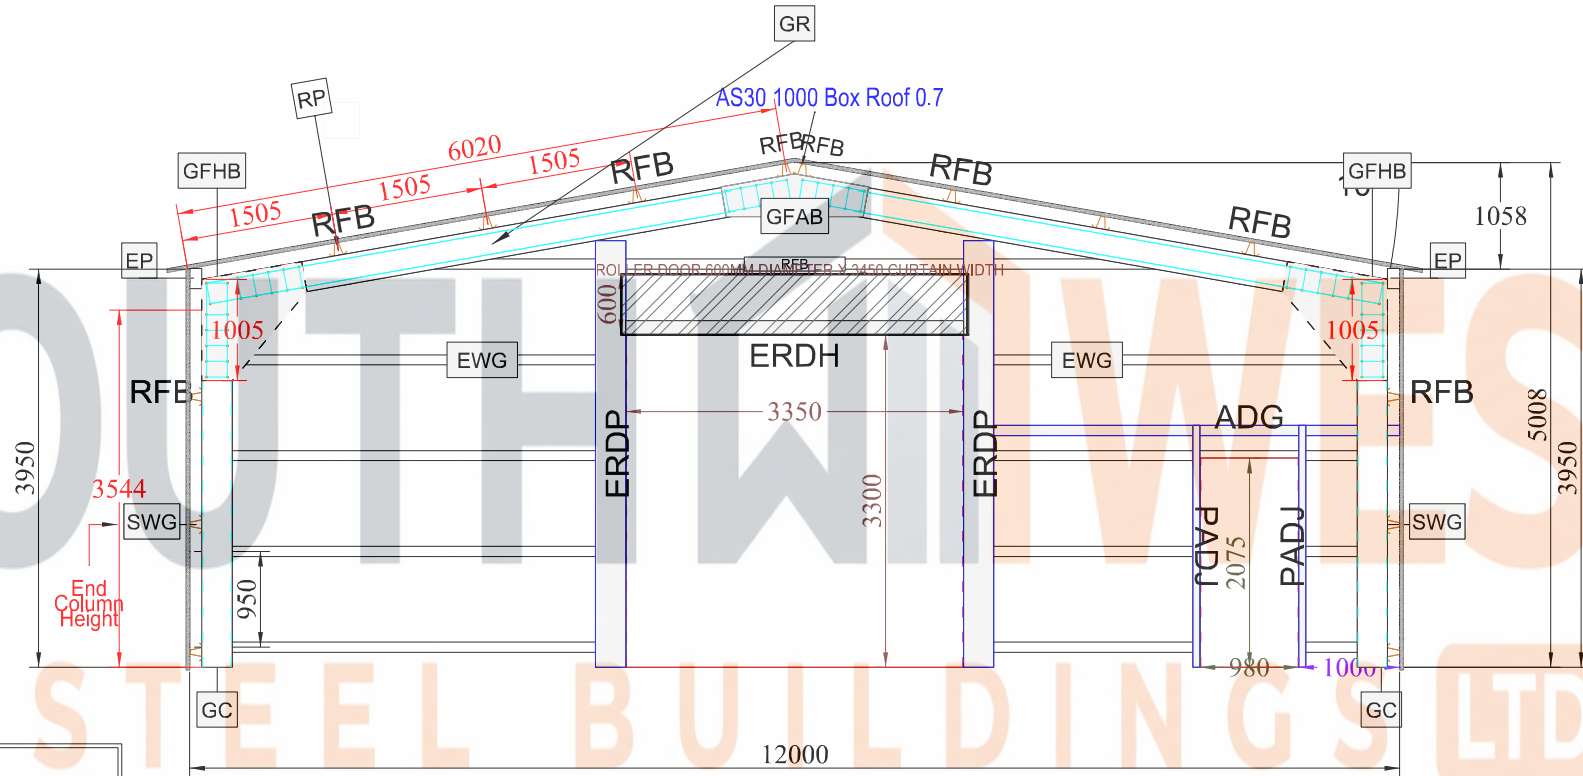

GR: GABLE RAFTER
GC: GABLE COLUMN
GWM: GABLE WALL MULLION
EWG: END WALL GIRTS
SWG: SIDE WALL GIRTS
EP: EAVE PURLIN
RP: ROOF PURLIN
GFHB: GABLE FRAME HAUNCH
BRACKET

ADG: ACCESS DOOR GIRT	ERDP: END ROLLER DOOR POST
PADJ: ACCESS DOOR JAMBS	ERDH: END ROLLER DOOR HEADER

DESIGN SUPPLIED BY: SOUTH WEST STEEL BUILDINGS LTD
ADDRESS: 128 CITY ROAD, LONDON, UNITED KINGDOM, EC1V 2NX
EMAIL: SALES@SOUTHWESTSTEELBUILDINGS.CO.UK
PHONE: 07594 083711

CLIENT: ALEX COXON
ADDRESS: -.RH13 0PR
EMAIL: ALEX.H.COXON@LIVE.CO.UK
PHONE: -- +44 7796 426782

DRAWING TITLE: FRONT ELEVATION FRAME
DRAWING NUMBER: ESWS-0044
SHEET NUMBER: 07
DRAWING REVISION NUMBER: 00
SCALE: 1:75