


Left Side

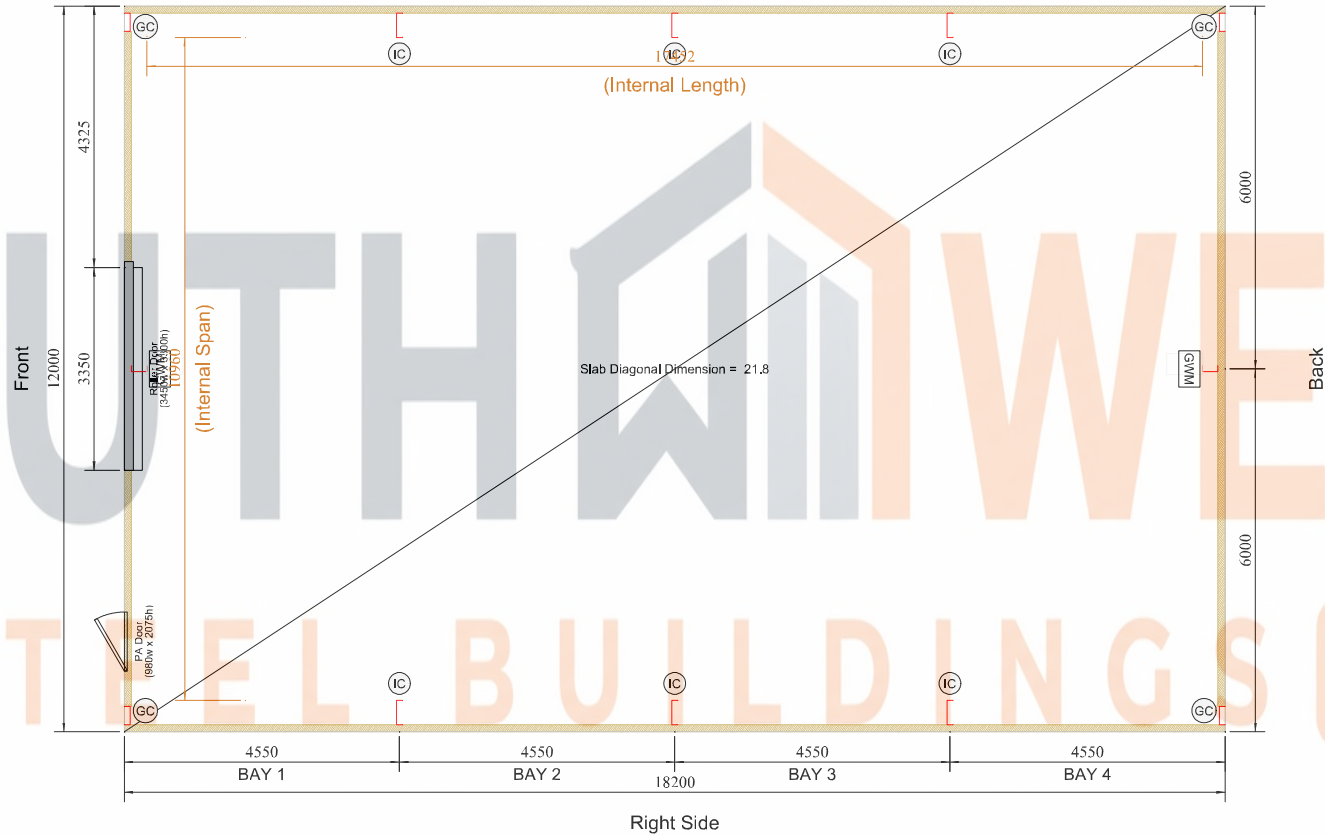

IC: INTERMEDIATE COLUMN

GC: GABLE COLUMN

GWM: GABLE WALL MULLION

DESIGN SUPPLIED BY: SOUTH WEST STEEL BUILDINGS LTD
ADDRESS: 128 CITY ROAD, LONDON, UNITED KINGDOM, EC1V 2NX
EMAIL: SALES@SOUTHWESTSTEELBUILDINGS.CO.UK
PHONE: 07594 083711

CLIENT: ALEX COXON
ADDRESS: -,RH13 0PR
EMAIL: ALEX.H.COXON@LIVE.CO.UK
PHONE: - - +44 7796 426782

DRAWING TITLE: FLOOR PLAN
DRAWING NUMBER: ESWS-0044
SHEET NUMBER: 12
DRAWING REVISION NUMBER: 00

SCALE: 1:125