



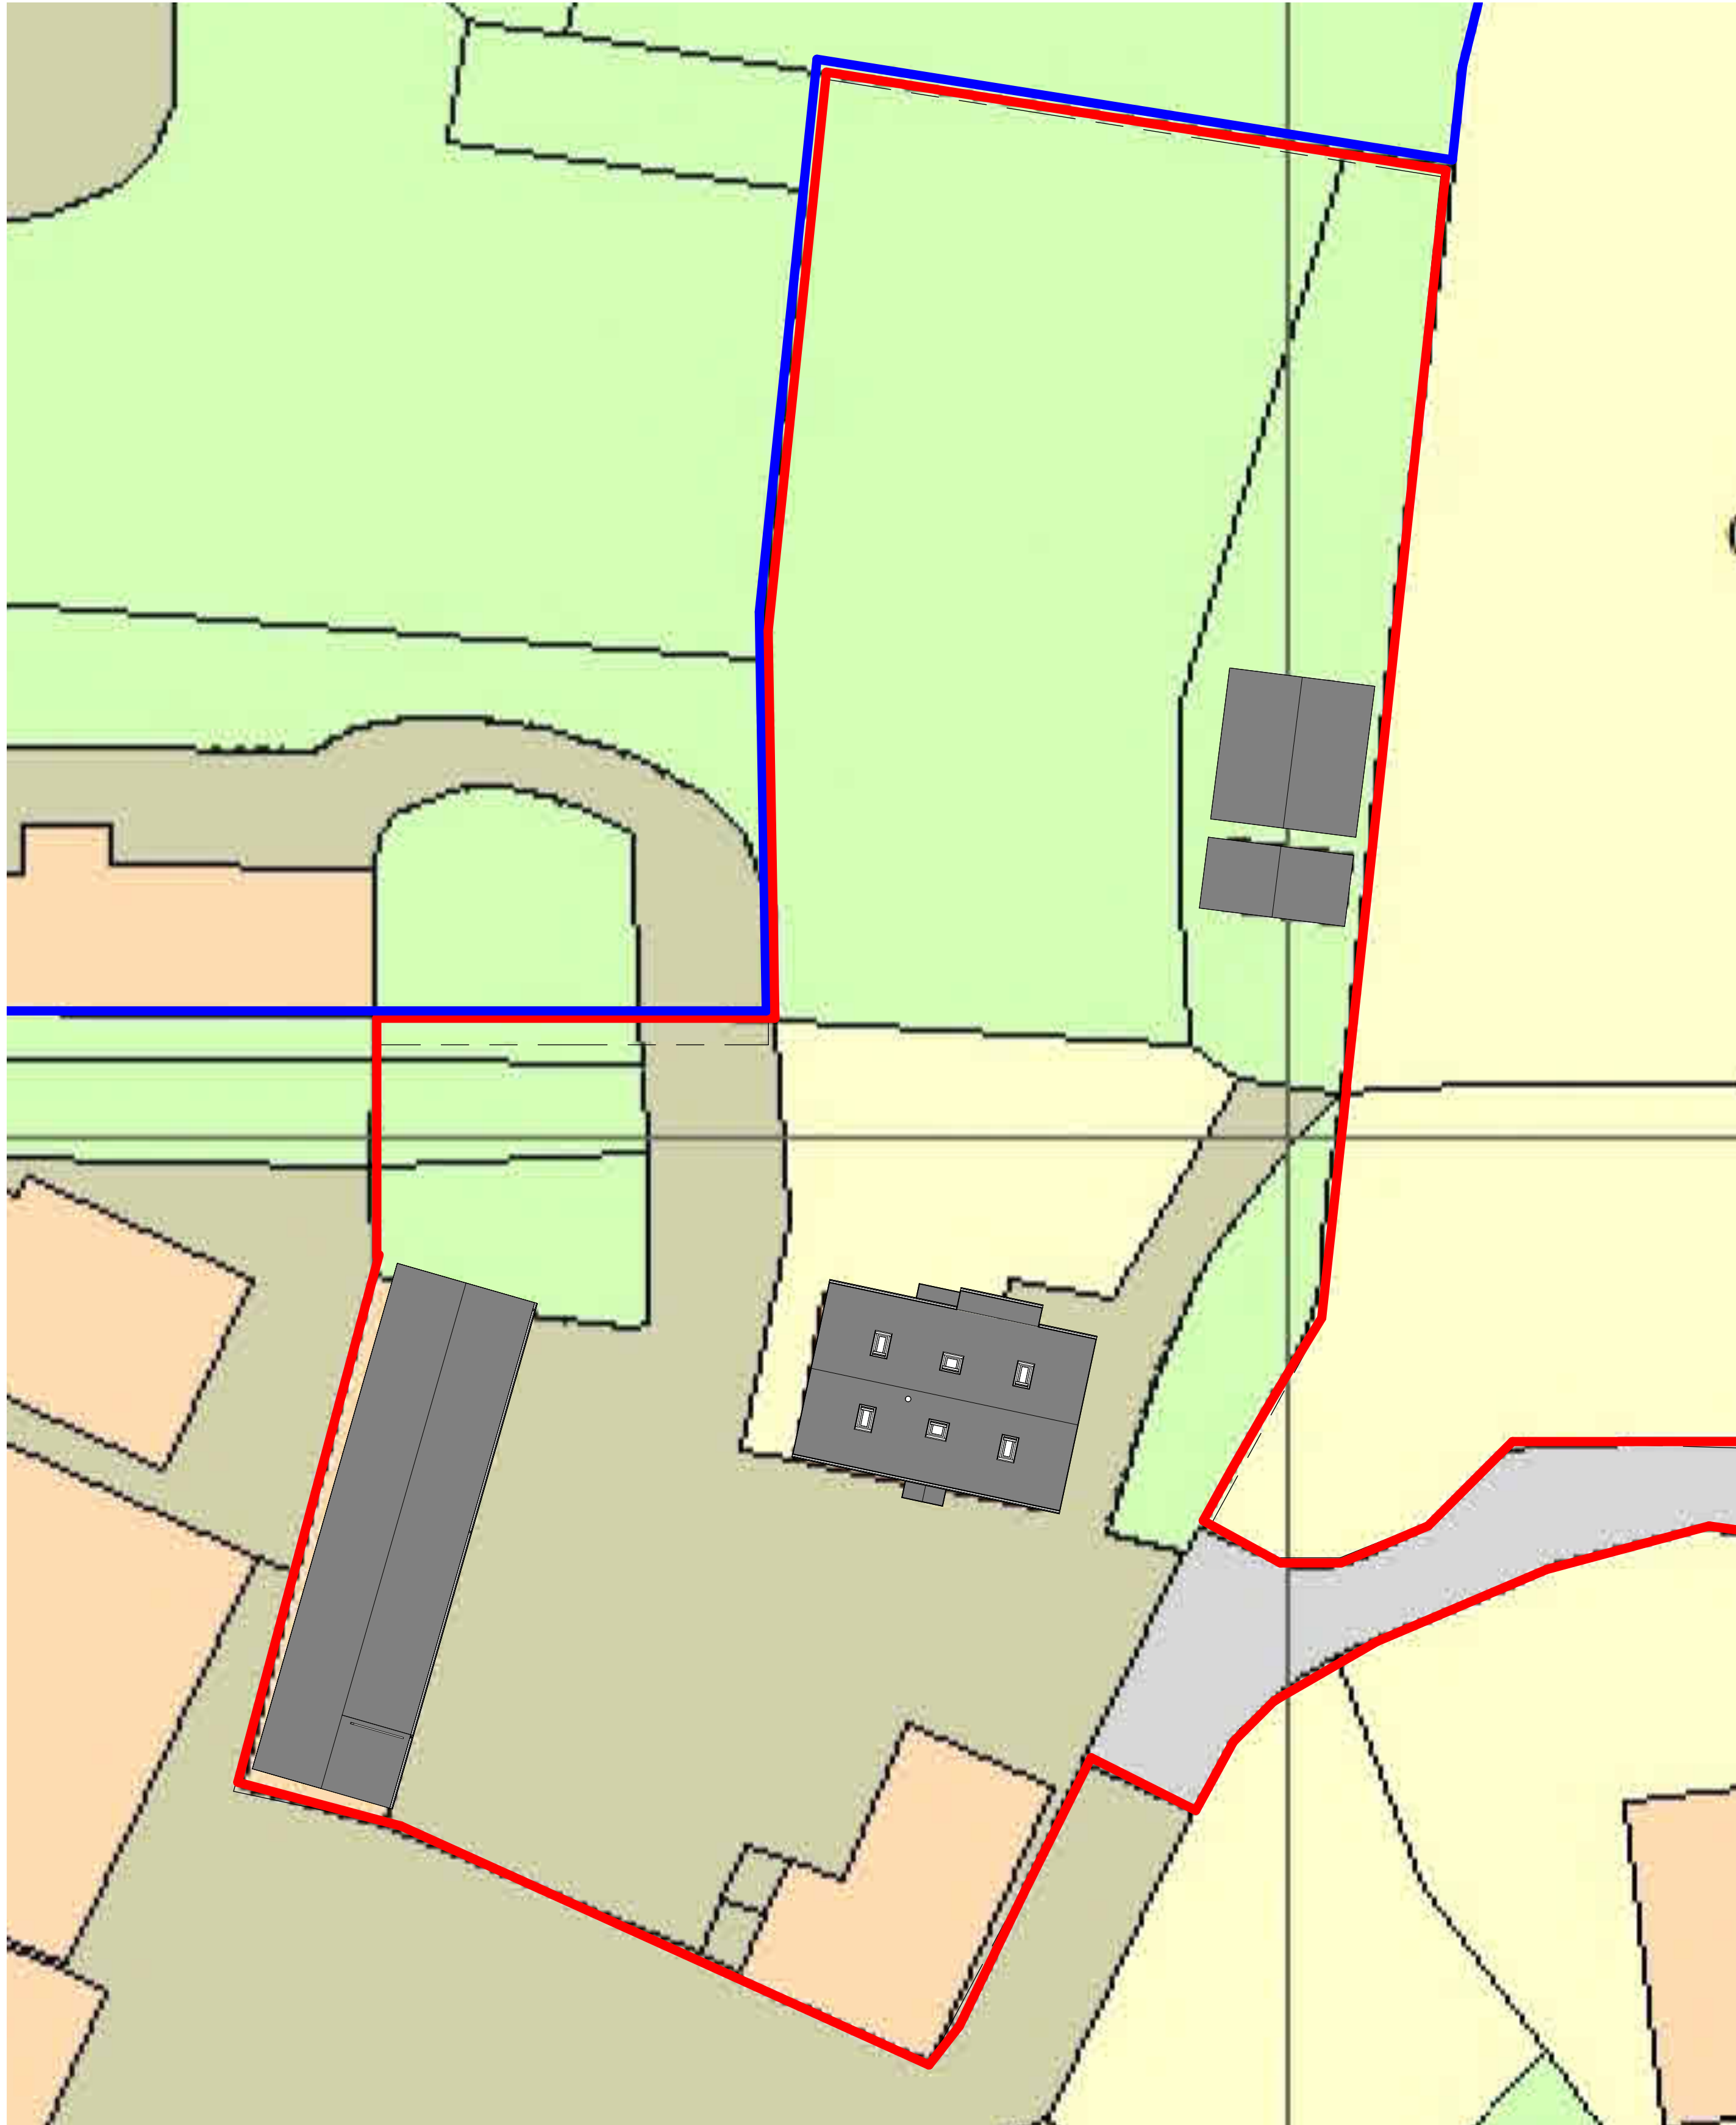

2 SITE PLAN_EXISTING
1 : 200

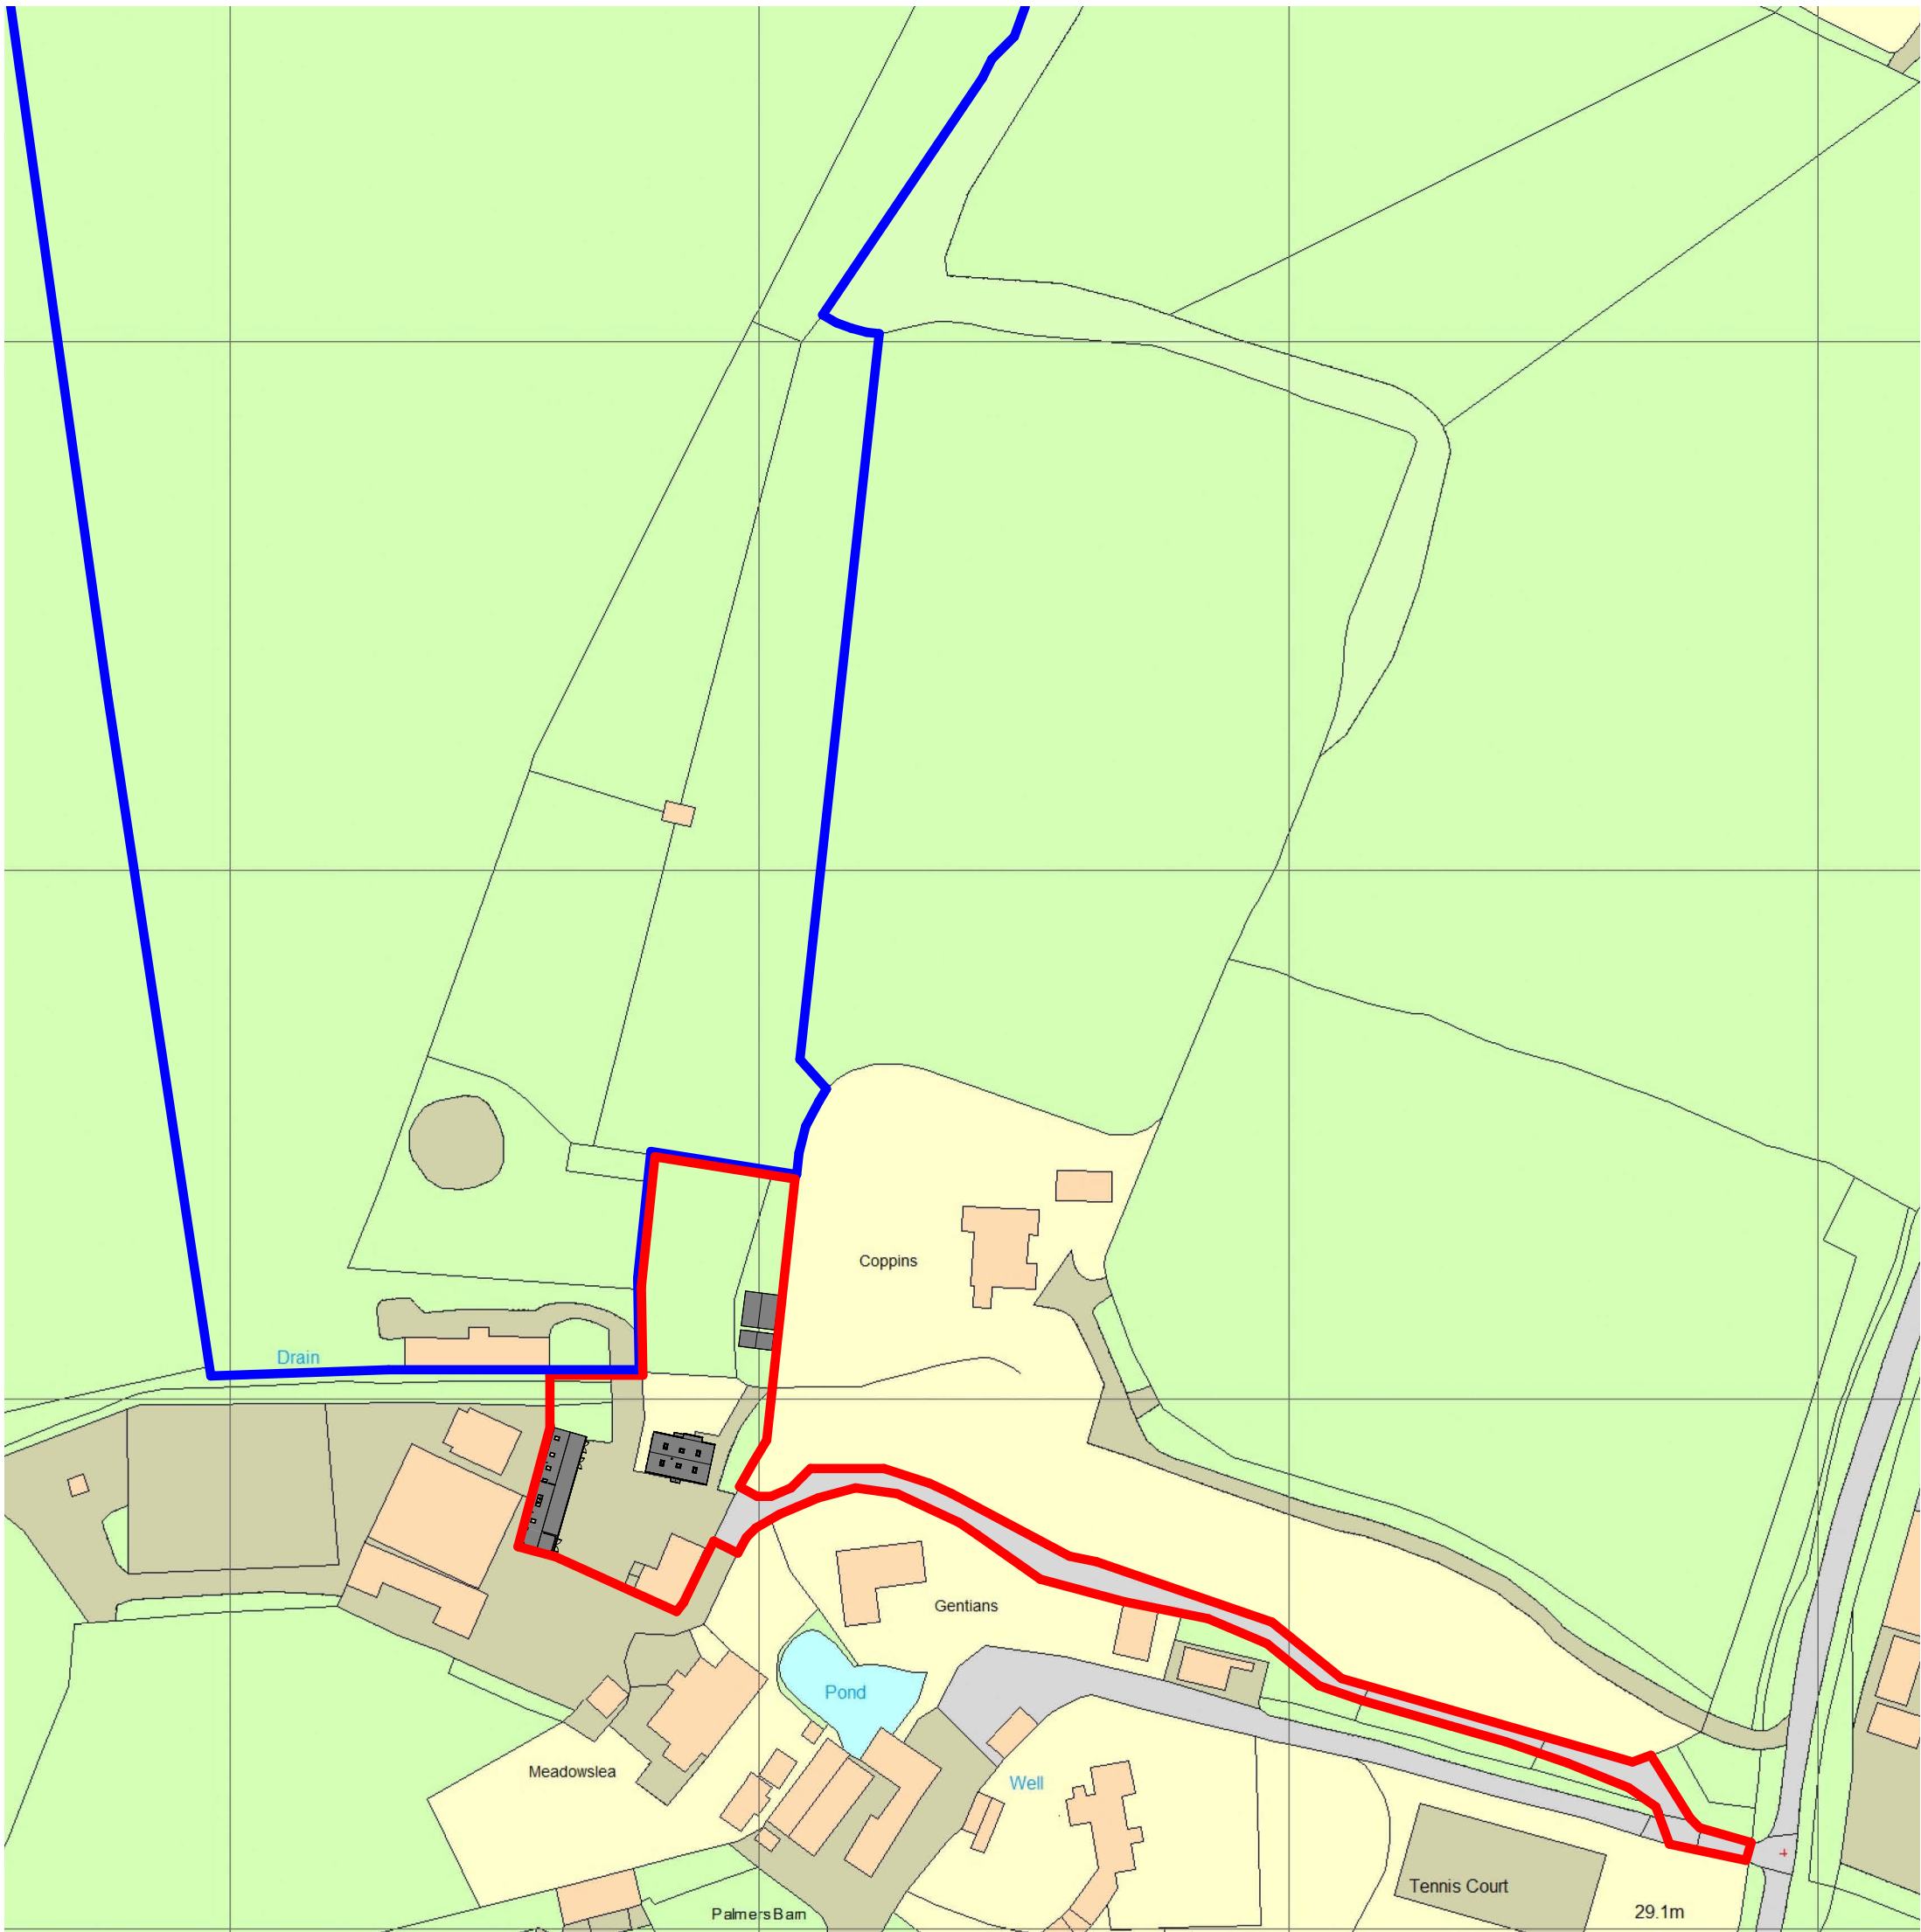

1 LOCATION PLAN_EXISTING
1 : 1250



ISSUE STATUS
**REVISED
BOUNDARY**

CLIENT
TIM MITRA

PROJECT
PALMERS STUD

REV	DESCRIPTION	DATE
A	FOR PLANNING	15.06.26
B	REVISED BOUNDARY	13.07.26
C	REVISED BOUNDARY	10.09.26

MATERIAL FINISHES

1. Roof

Pitched roof: corrugated roof panels
Soffits & fascia: green painted timber
Downpipes & guttering: black uPVC

2. Walls

Green shiplap cladding

3. Windows & Doors

Windows: open frame no glazing
Doors: timber stable doors

PROJECT ID	DATE of ISSUE
45855	30.06.25

SCALE (@ A1)	REV
As indicated	C

TITLE
**SITE LOCATION PLAN
EXISTING**

DWG No.

A401

©2024