




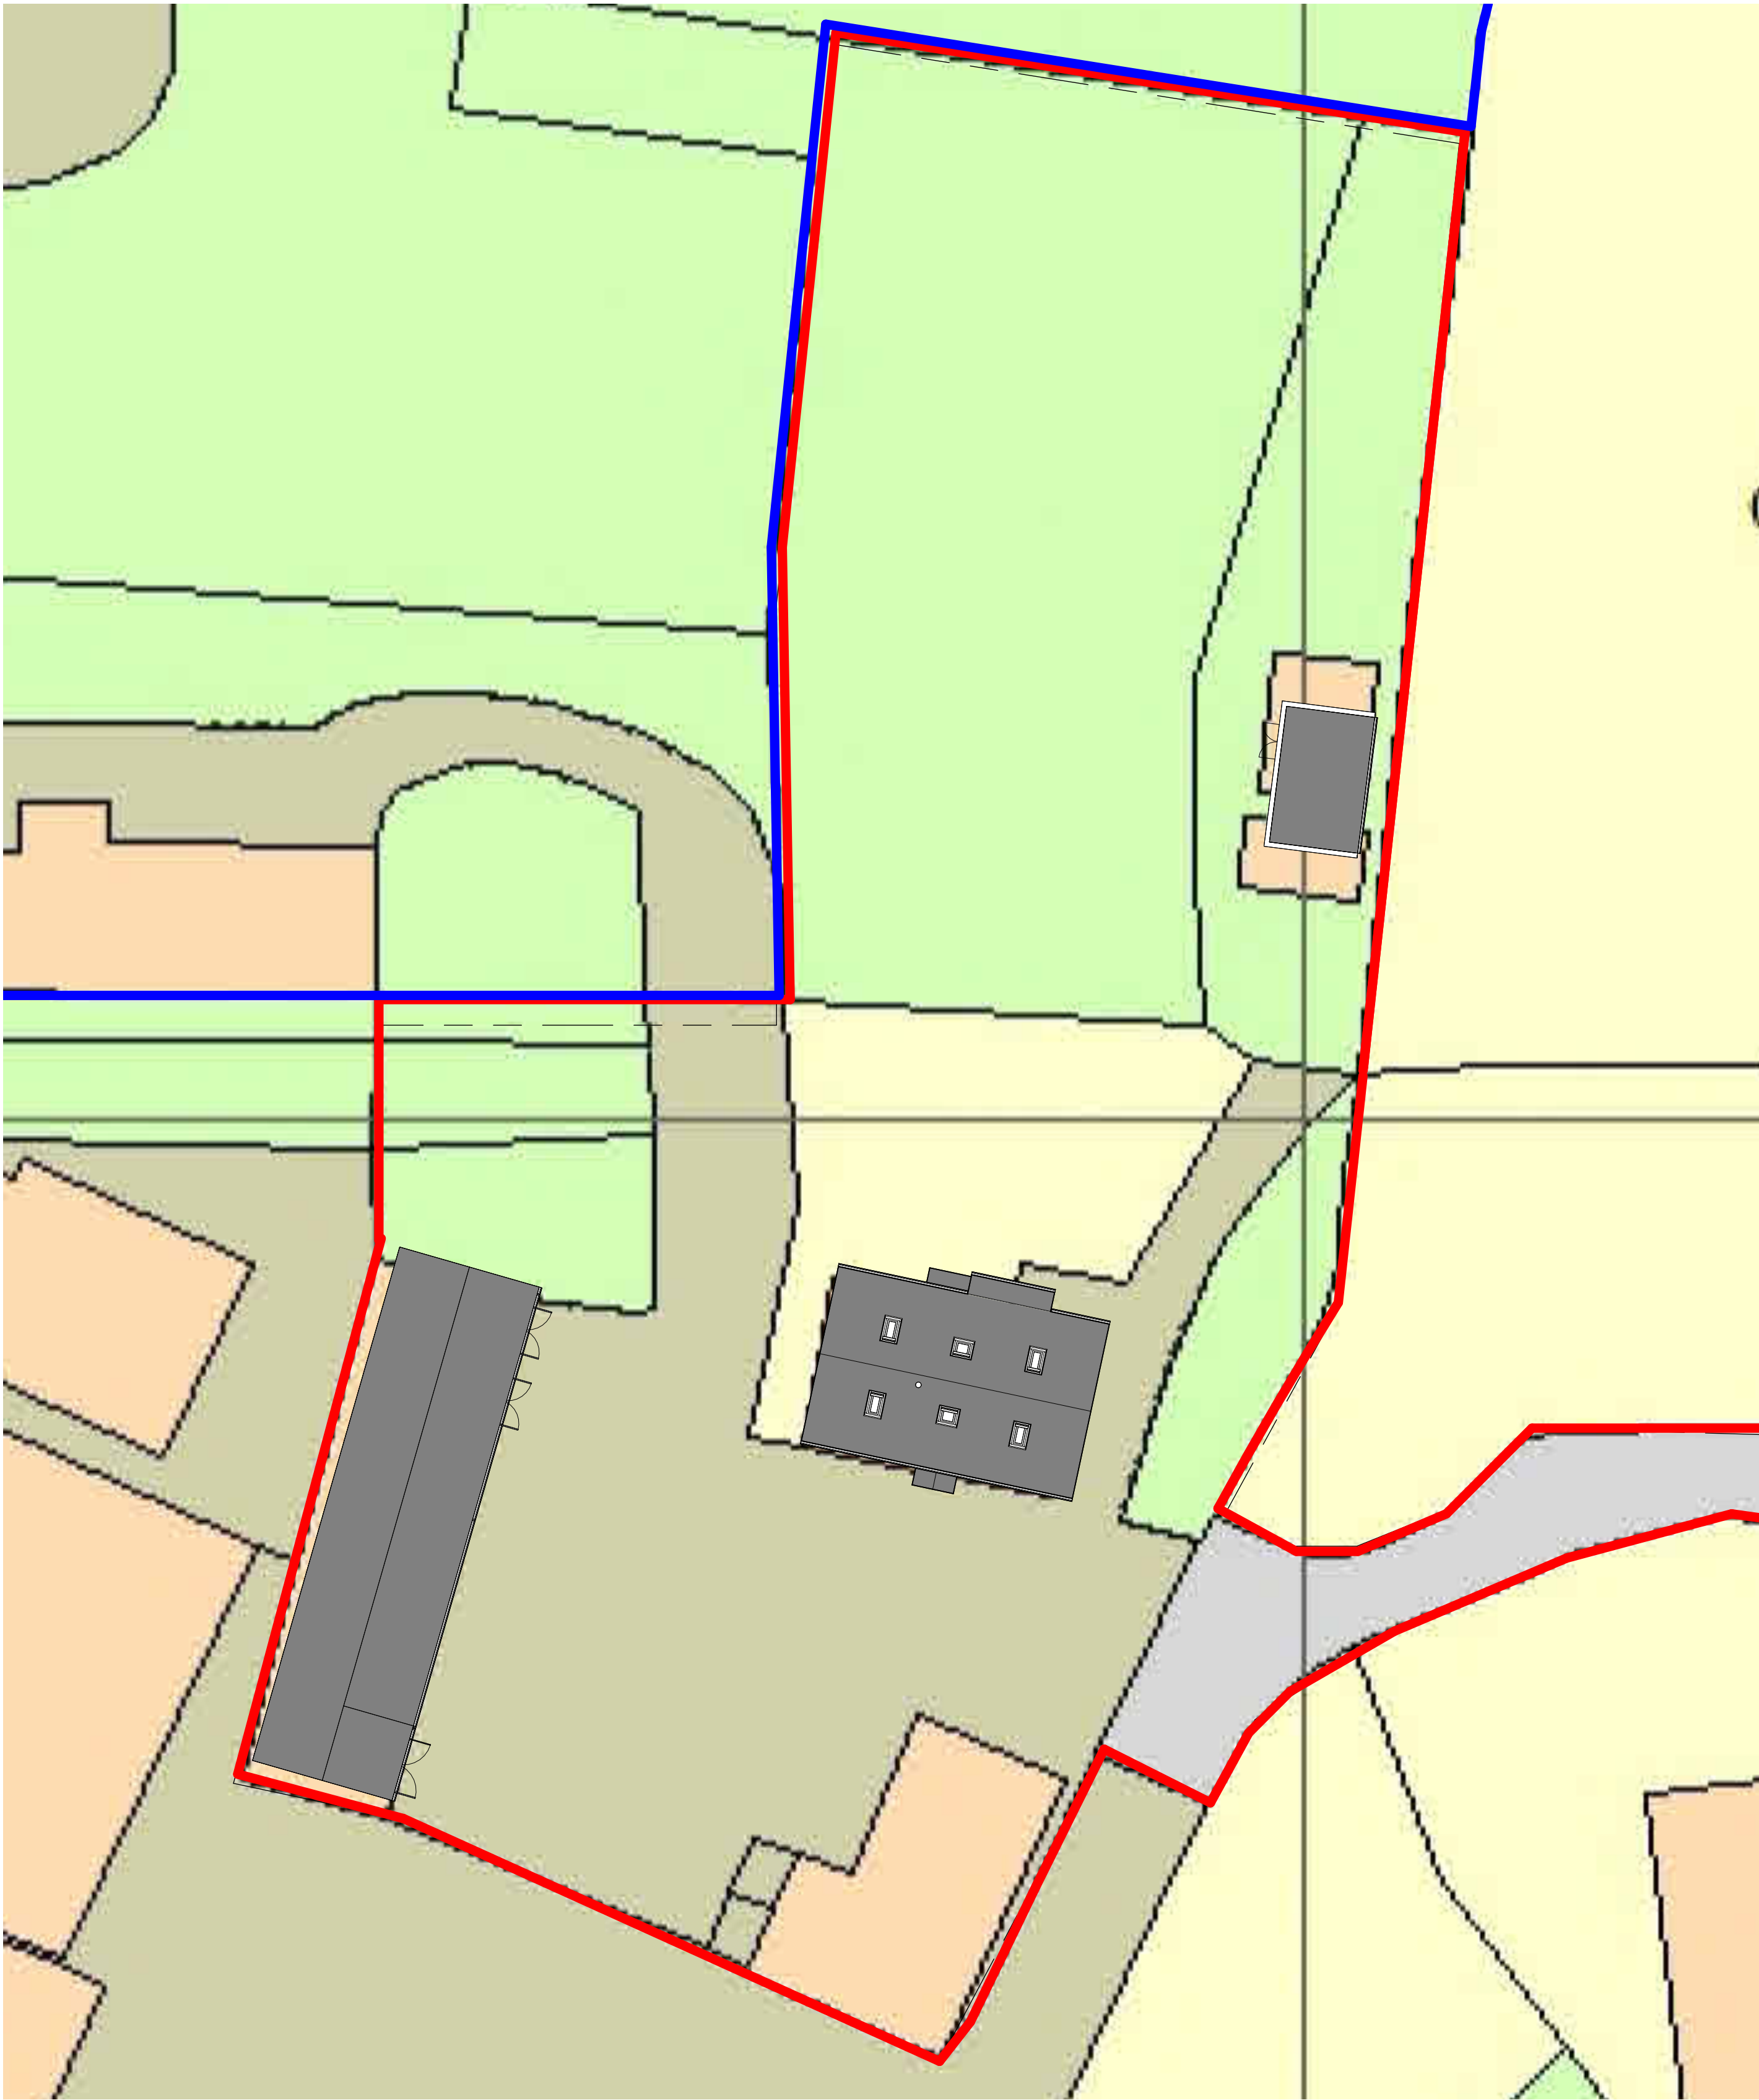

1 SITE PLAN_PROPOSED
1 : 200

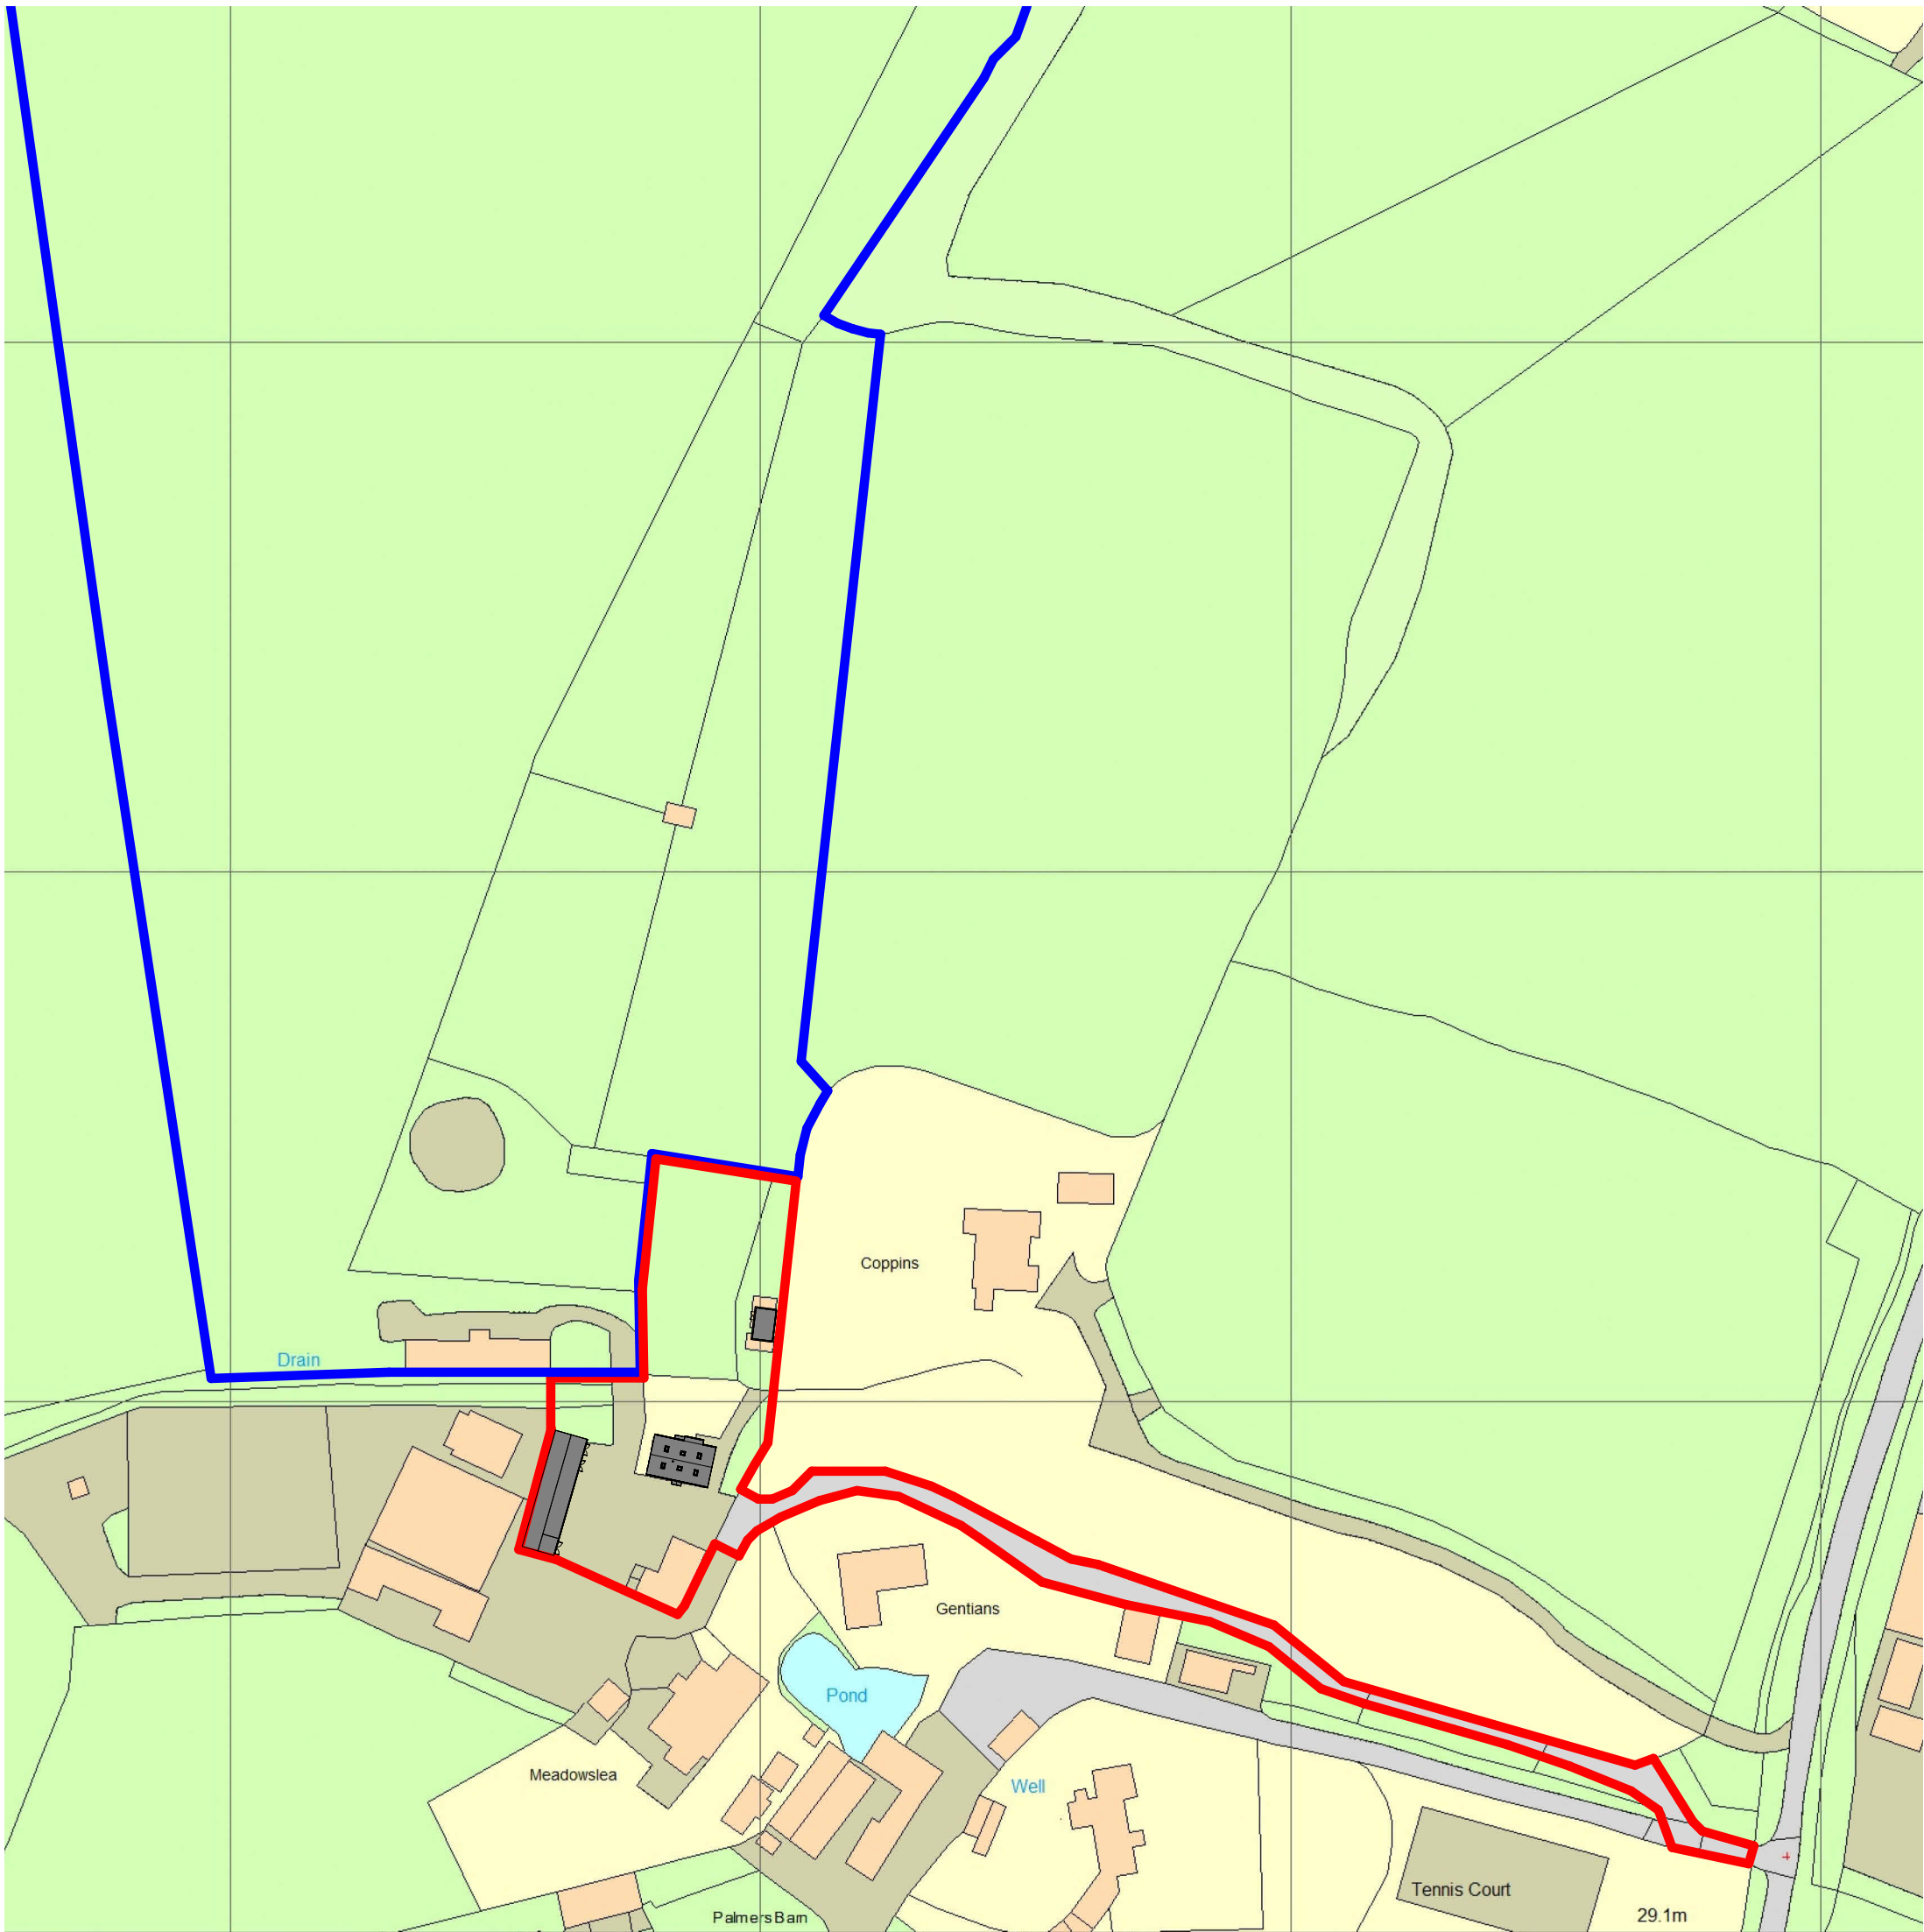

2 LOCATION PLAN_PROPOSED
1 : 1250

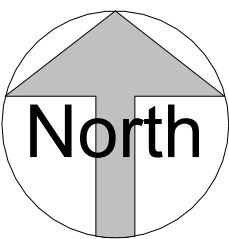

ISSUE STATUS
**REVISED
BOUNDARY**

CLIENT
TIM MITRA

PROJECT
PALMERS STUD

REV	DESCRIPTION	DATE
A	FOR PLANNING	15.06.26
B	REVISED BOUNDARY	13.07.26
C	REVISED PHASING	18.08.26
D	REVISED BOUNDARY	10.09.26

PROPOSED MATERIAL FINISHES

1. Roof

Partially concealed pent roof: dark grey/black
single ply membrane
Soffits & fascia: black
Downpipes & guttering: black

2. Walls

New walls: vertical clad natural wood finish

3. Windows & Doors

Windows: anthracite/dark grey PVC
Doors: anthracite/dark grey PVC

PROJECT ID	DATE of ISSUE
45855	30.06.25

SCALE (@ A1)	REV
As indicated	D

TITLE
**SITE LOCATION PLAN
PROPOSED**

DWG No.

A402

©2024