



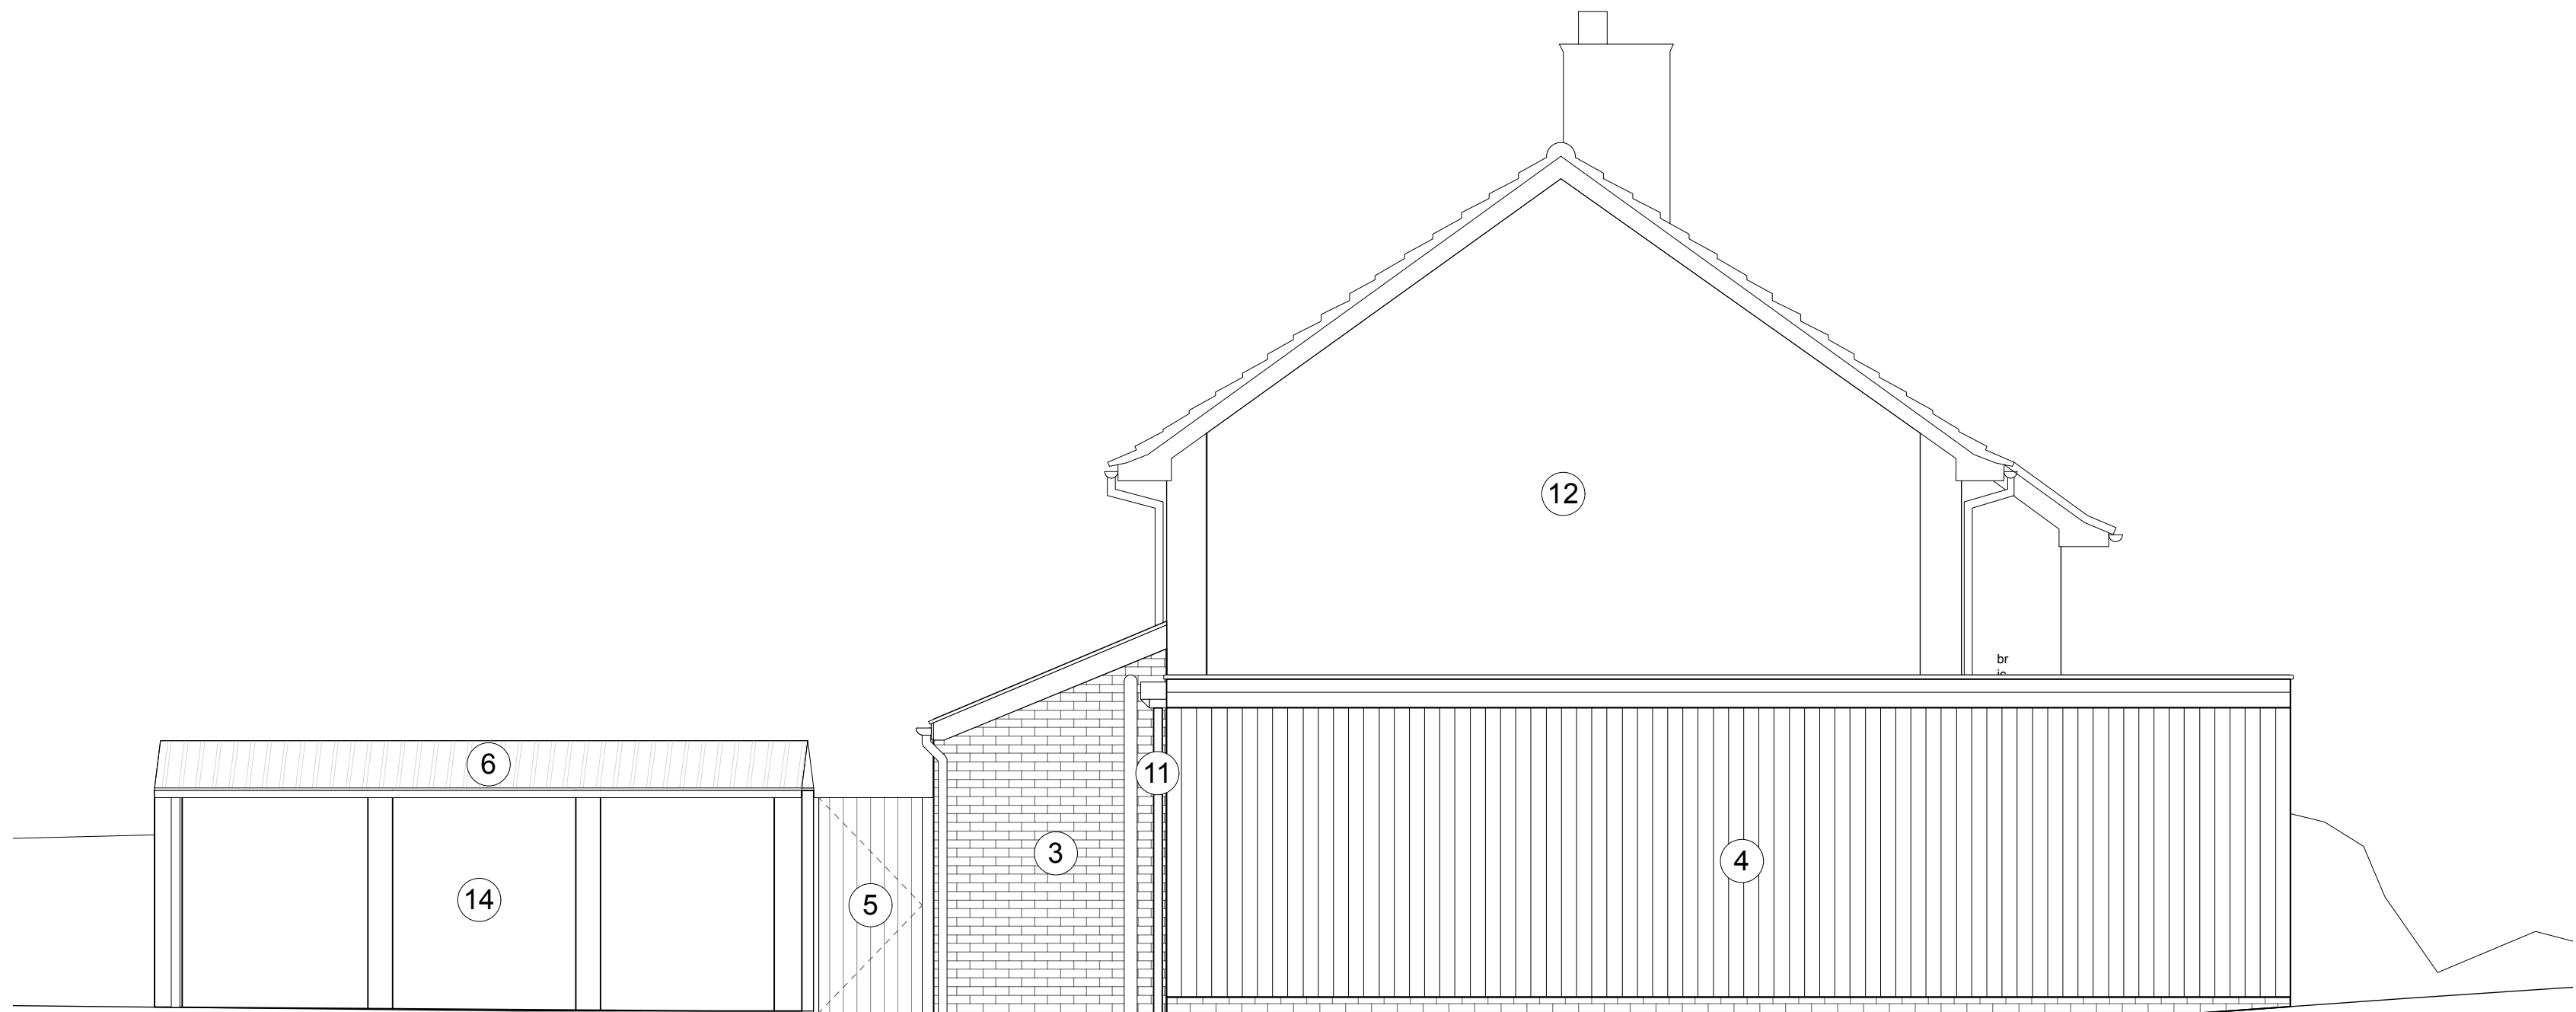


1 **North Elevation**
Scale: 1:50

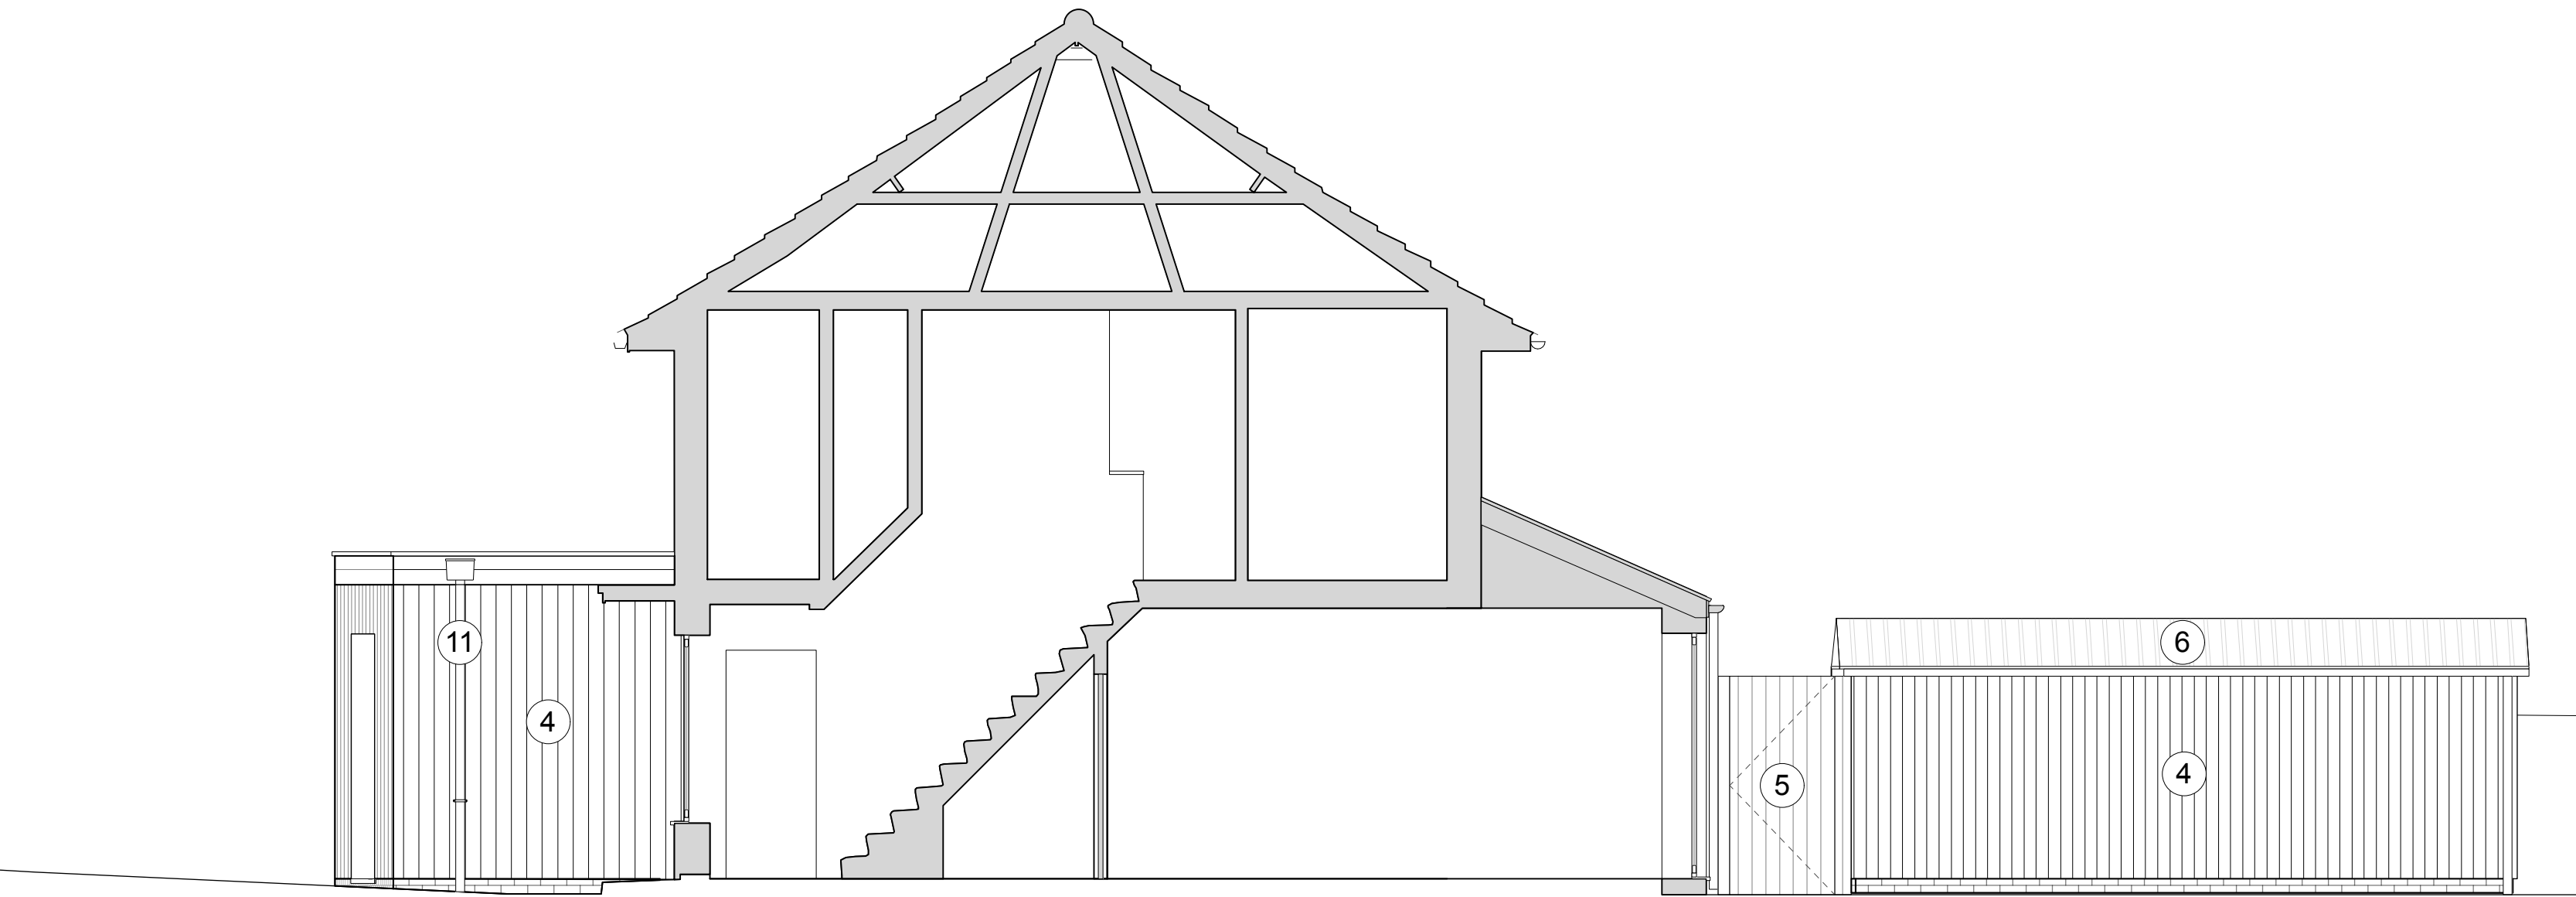


3 **Hidden South Elevation**
Scale: 1:50

Materials Key

- | | | |
|---------------------------------------|--------------------------------|---------------------------|
| 1 Cement Tile (new to match existing) | 7 Aluminium windows and doors | 13 UPVC Windows and Doors |
| 2 Single ply roof finish | 8 Aluminium roof light | 14 Garage Brick |
| 3 Brickwork (new to match existing) | 9 Timber porch structure | |
| 4 Vertical Timber Cladding | 10 Timber windows and doors | |
| 5 Timber Fence | 11 Black downpipes and gutters | |
| 6 Corrugated Metal Roof | 12 Weatherboarding | |

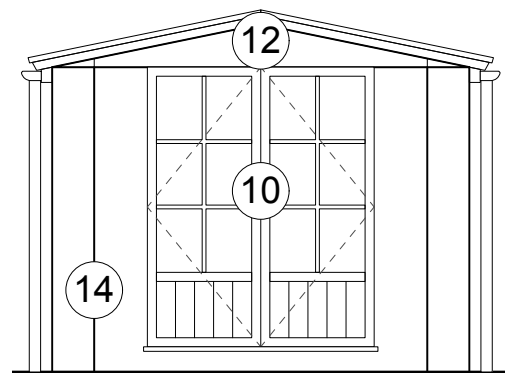

5 **Garage West Elevation**
Scale: 1:50

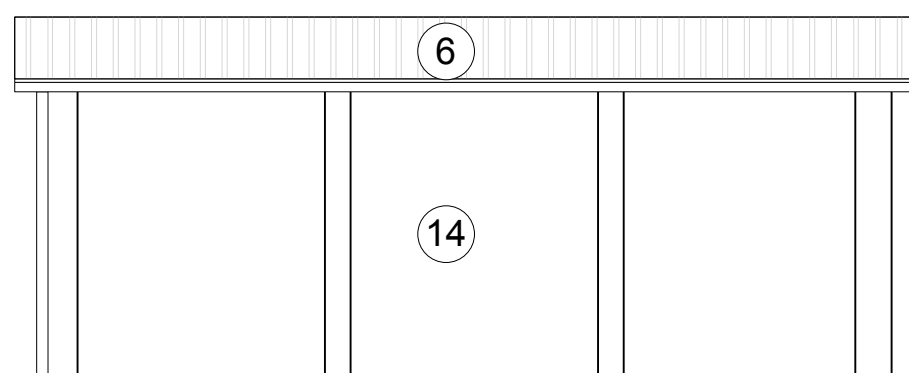


6 **Garage North Elevation**
Scale: 1:50




2 **East Elevation**
Scale: 1:50



4 **West Elevation**
Scale: 1:50

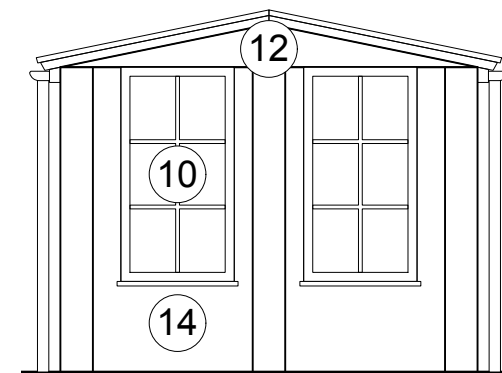

7 **Garage East Elevation**
Scale: 1:50

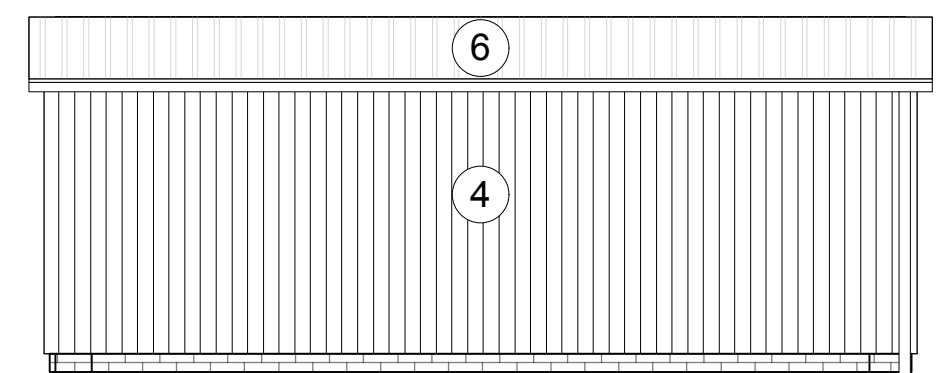

8 **Garage South Elevation**
Scale: 1:50

0 1 2 3 4 5 M

Revision	Date	Issue Note
A	19/01/2026	West elevation fenestration amended.

Scale for Planning purposes only, do not scale for construction purposes. Use figured dimensions only.
Figured dimensions are in millimetres. All levels are in metres. All dimensions and levels shall be verified on site before proceeding with works. Detailed site survey to be carried out to verify positions and level relationships with site features and ordnance survey. The Architect must be notified of any discrepancy. Where building components are described in the Schedule of works as Contractor Design - elements shown on this drawing pertaining to those components are to be read as 'Issued for Design Intent only'.
George and James Architects Limited is not responsible for any errors caused by the transmission, translation, software or computer systems. George and James Architects Limited is not responsible for not shall be liable for the consequences of any use made of the drawings or models other than that for which they were produced by George and James Architects Limited for the Client.
COPYRIGHT © 2022 GEORGE AND JAMES ARCHITECTS LIMITED

FOR PLANNING

GEORGE & JAMES
ARCHITECTS

www.georgeandjames.co.uk

The Workshop
Ingram's Green Lane
Midhurst, GU29 0LJ
01730 887 287
architects@georgeandjames.co.uk

8 Arun Road, Billingshurst, RH14 9NB
Elevations

529_200 Rev.A

G&J PROJECT NO: 529

SCALE: 1:50 at A1