


**2 Normans Cottages
West Elevation (Front)
As Proposed**

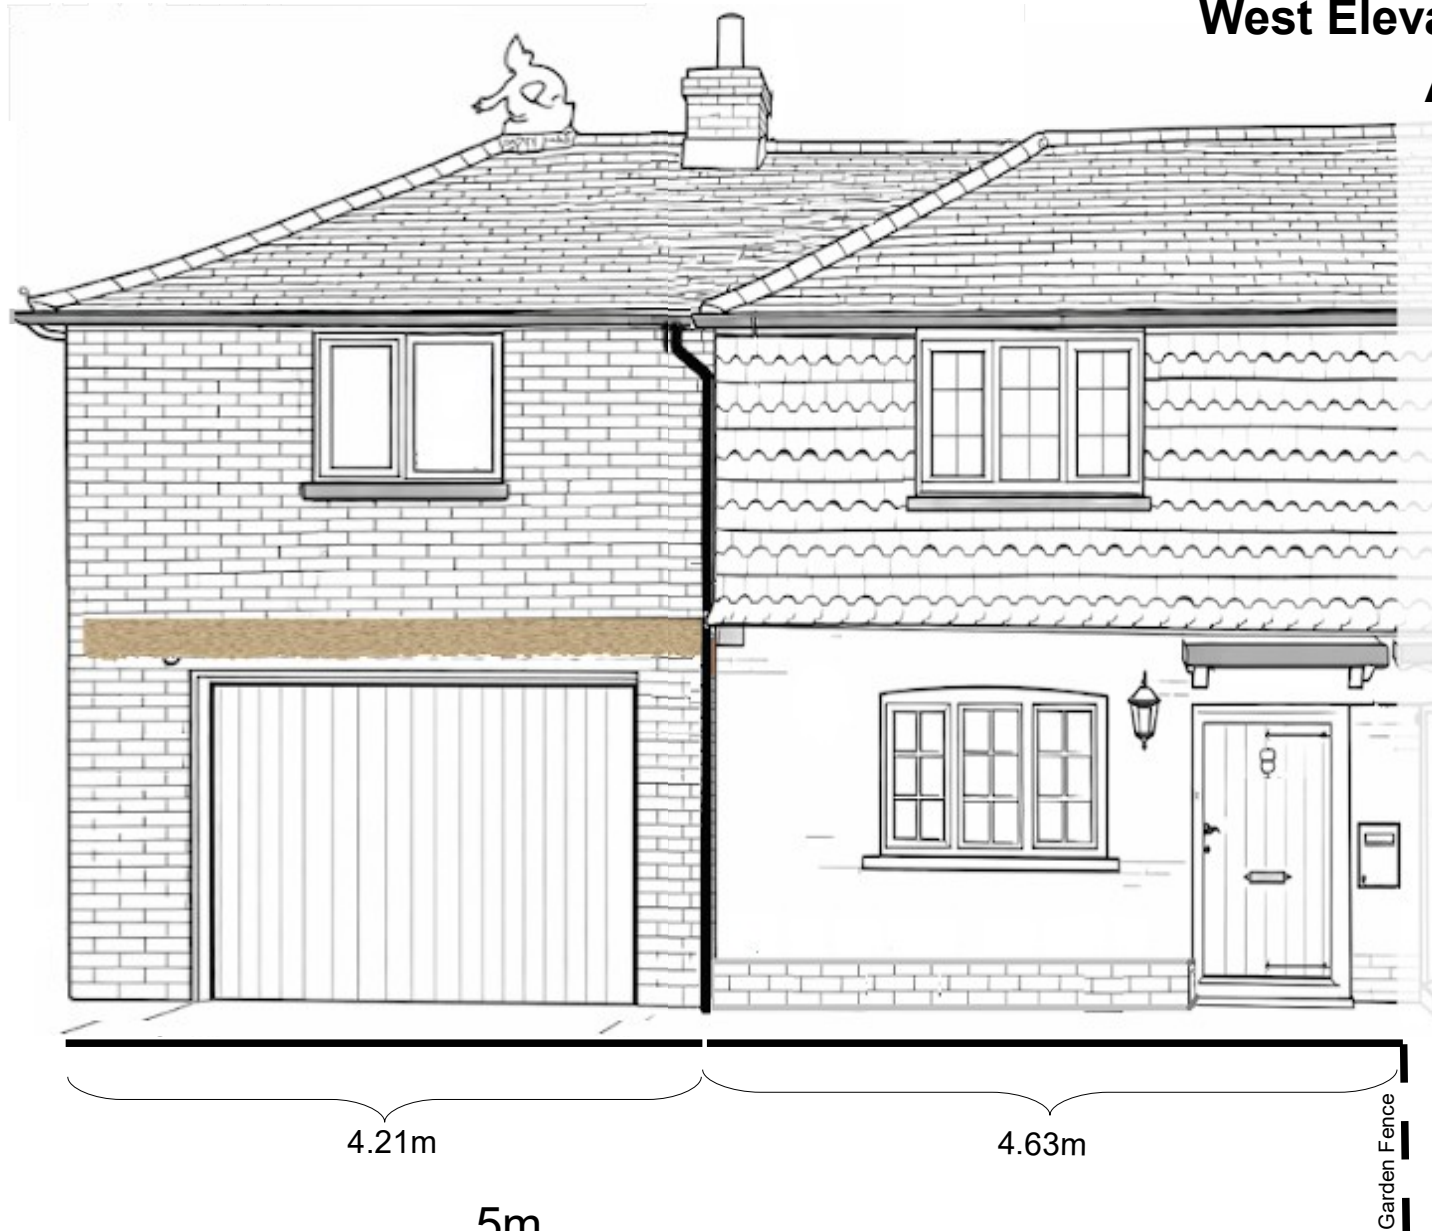

1m 5m

Scale 1:50 at A4