


2 Normans Cottages West Elevation (Front)

As Existing

Height to gutter 4.5m

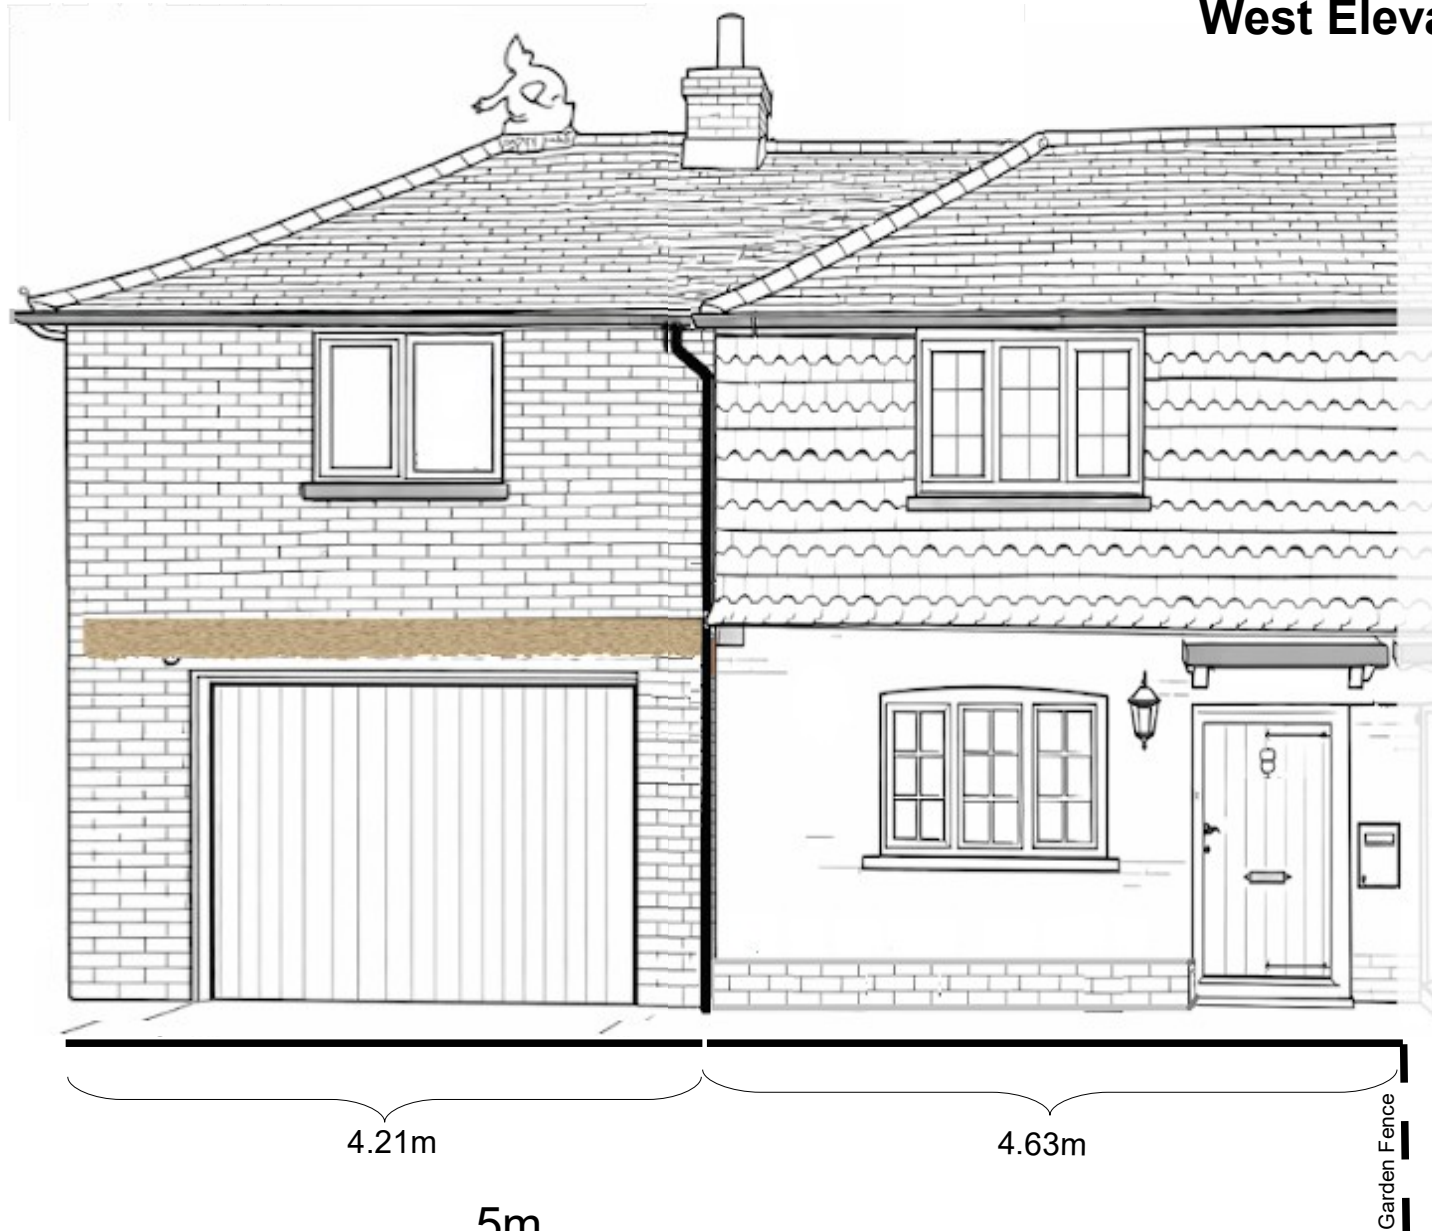

1m

5m

Scale 1:50 at A4