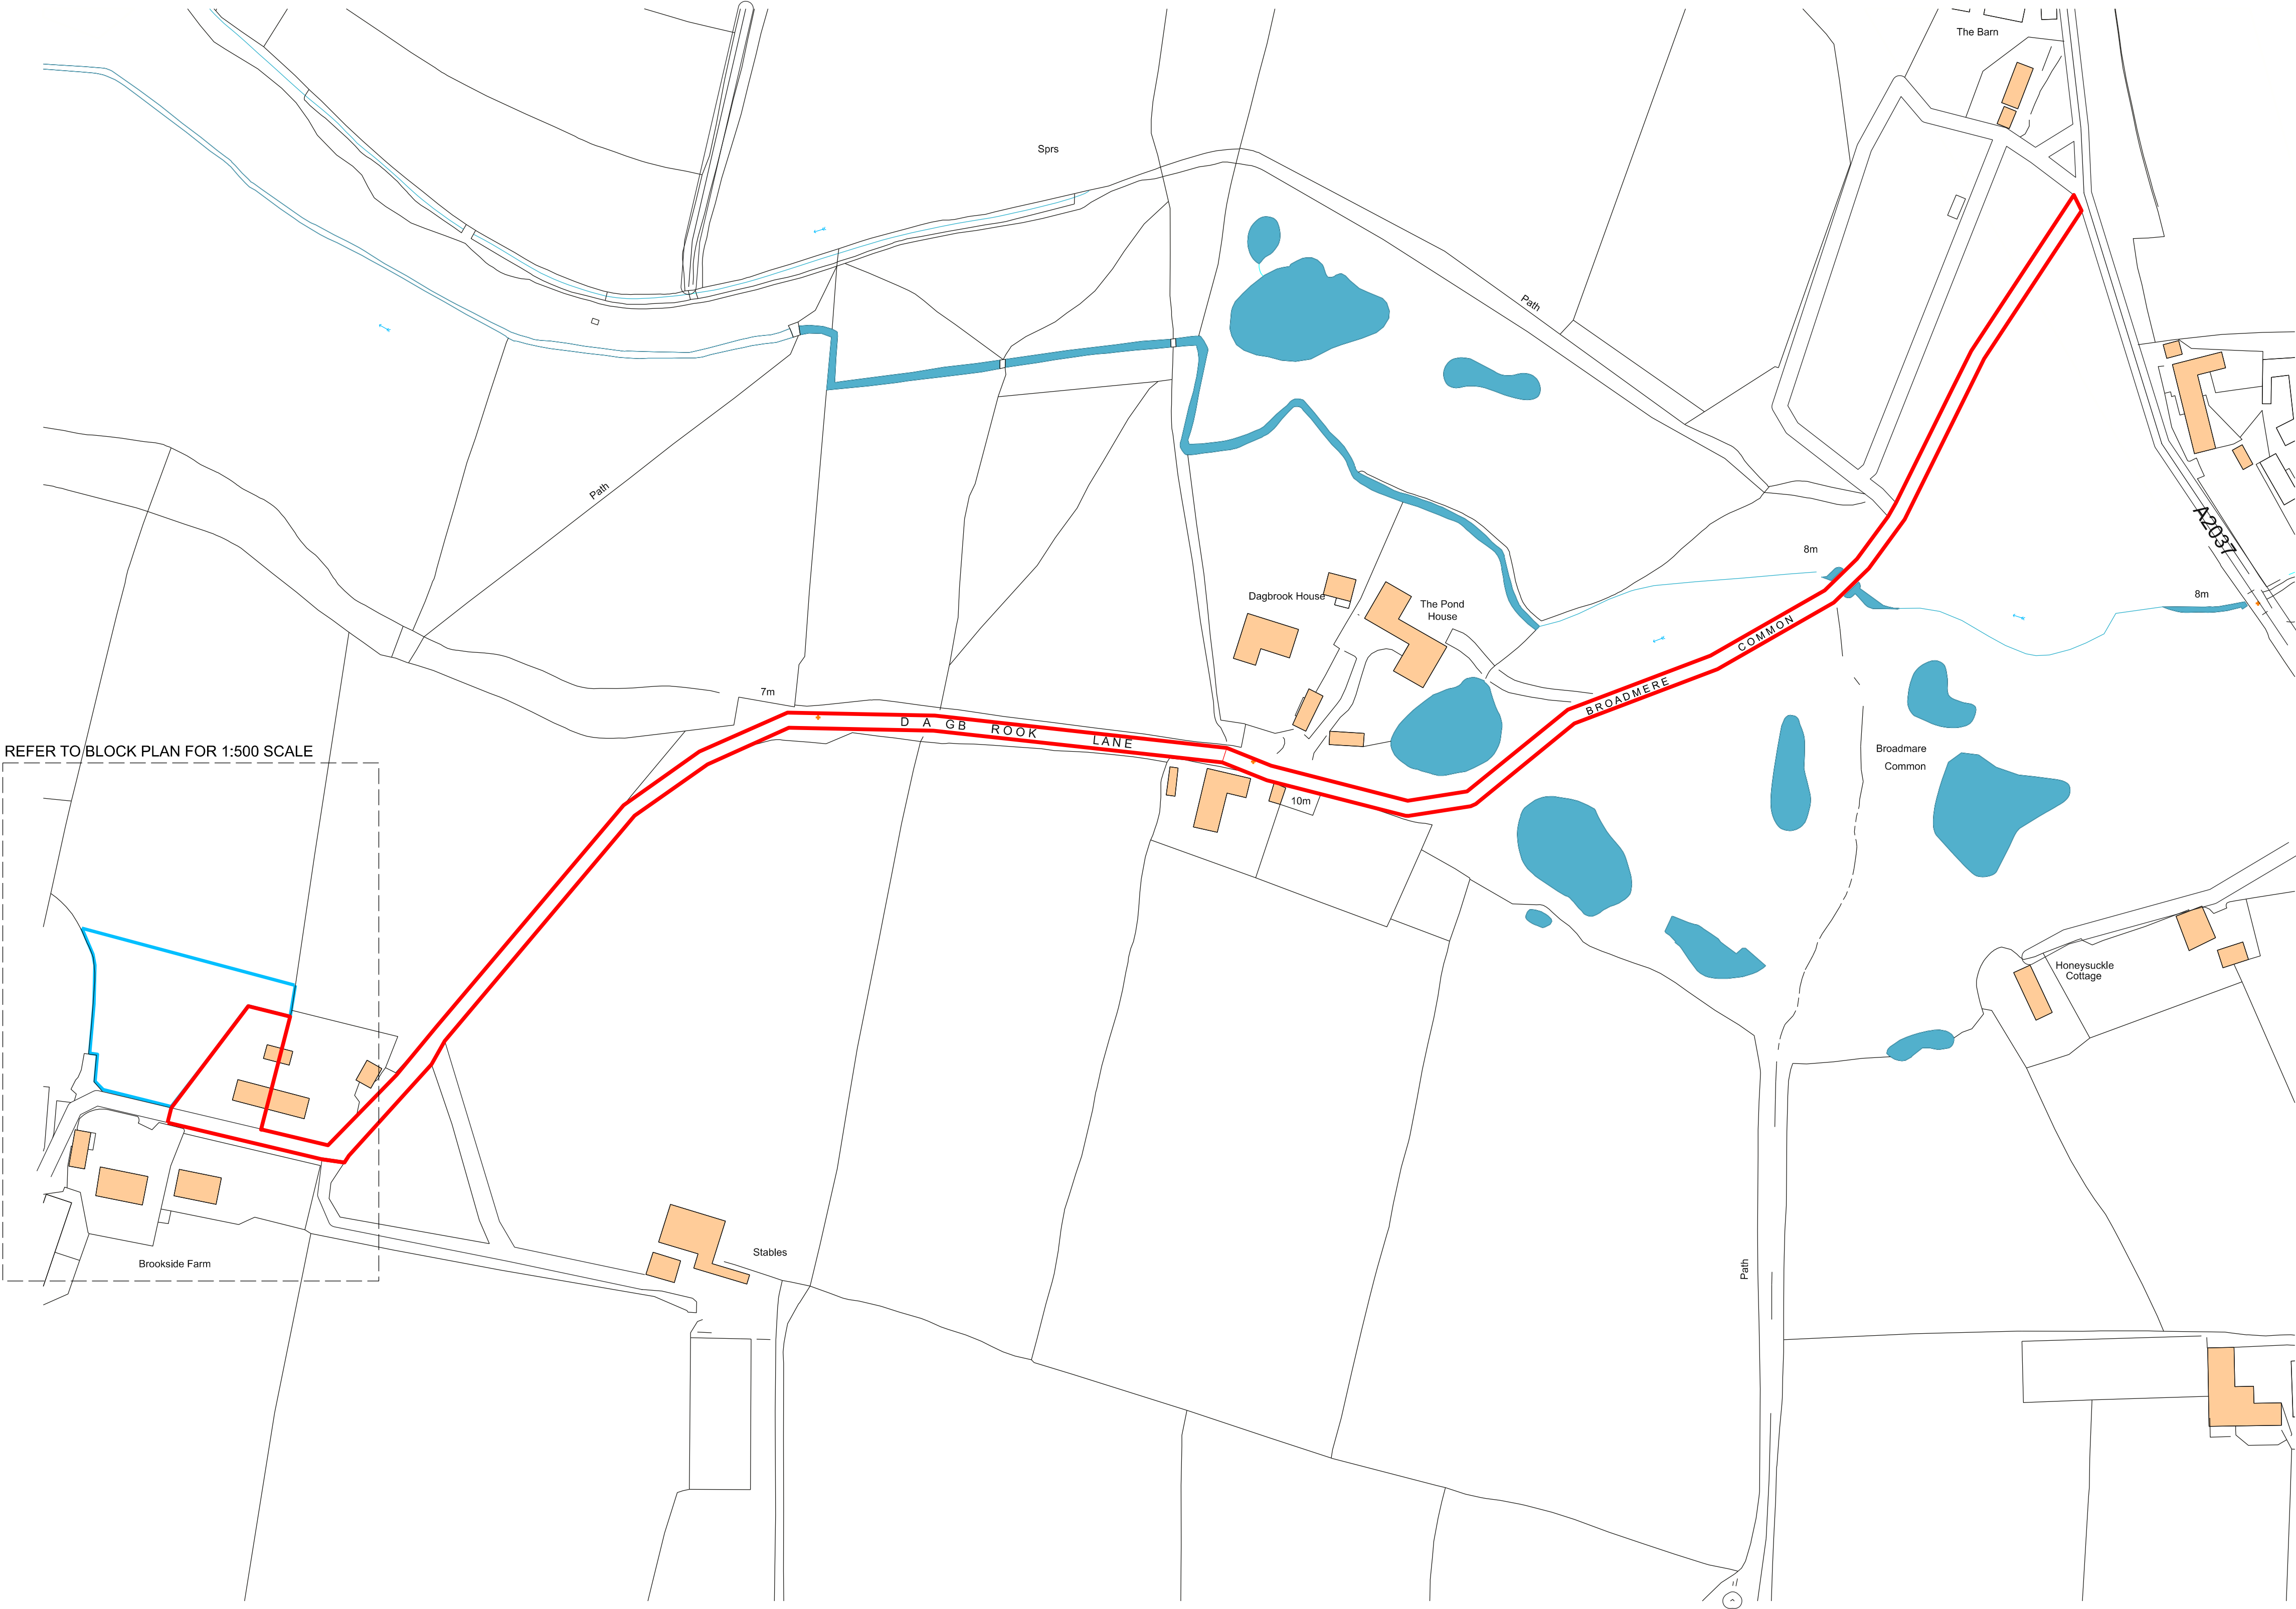


- SITE BOUNDARY
- OTHER LAND OWNED BY APPLICANT

revision	date	
A	07.01.2026	PLANNING
B	30.04.2026	PLANNING CHANGES
	06.05.26	FURTHER PLANNING CHANGES

Andrew Paine
Architecture

T 020 7207 5898
E studio@aparchitecture.co.uk
W www.aparchitecture.co.uk

job title
BROOKSIDE COTTAGE

drawing title
EXISTING SITE PLAN
- SHOWING ACCESS

scale	status
1:1250 at A1 1:2500 at A3	PLANNING

project	drawing	revision
25004	008	B