



North




South





west




east

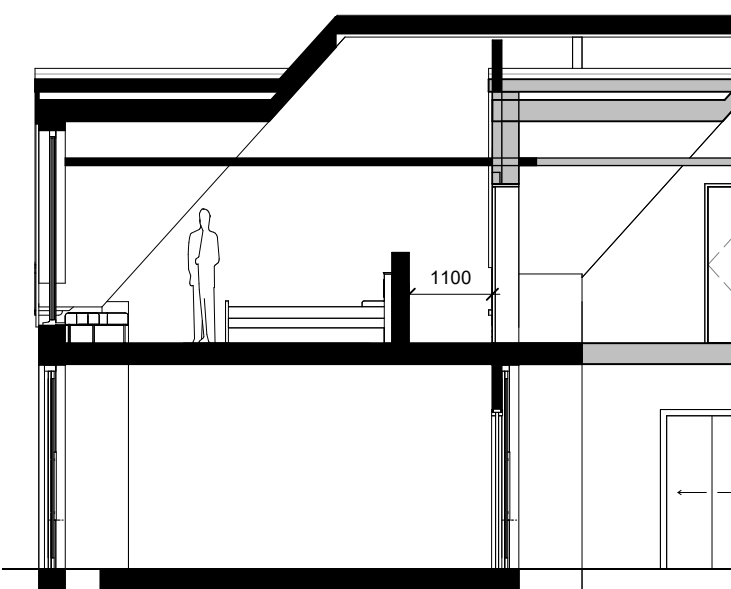


section

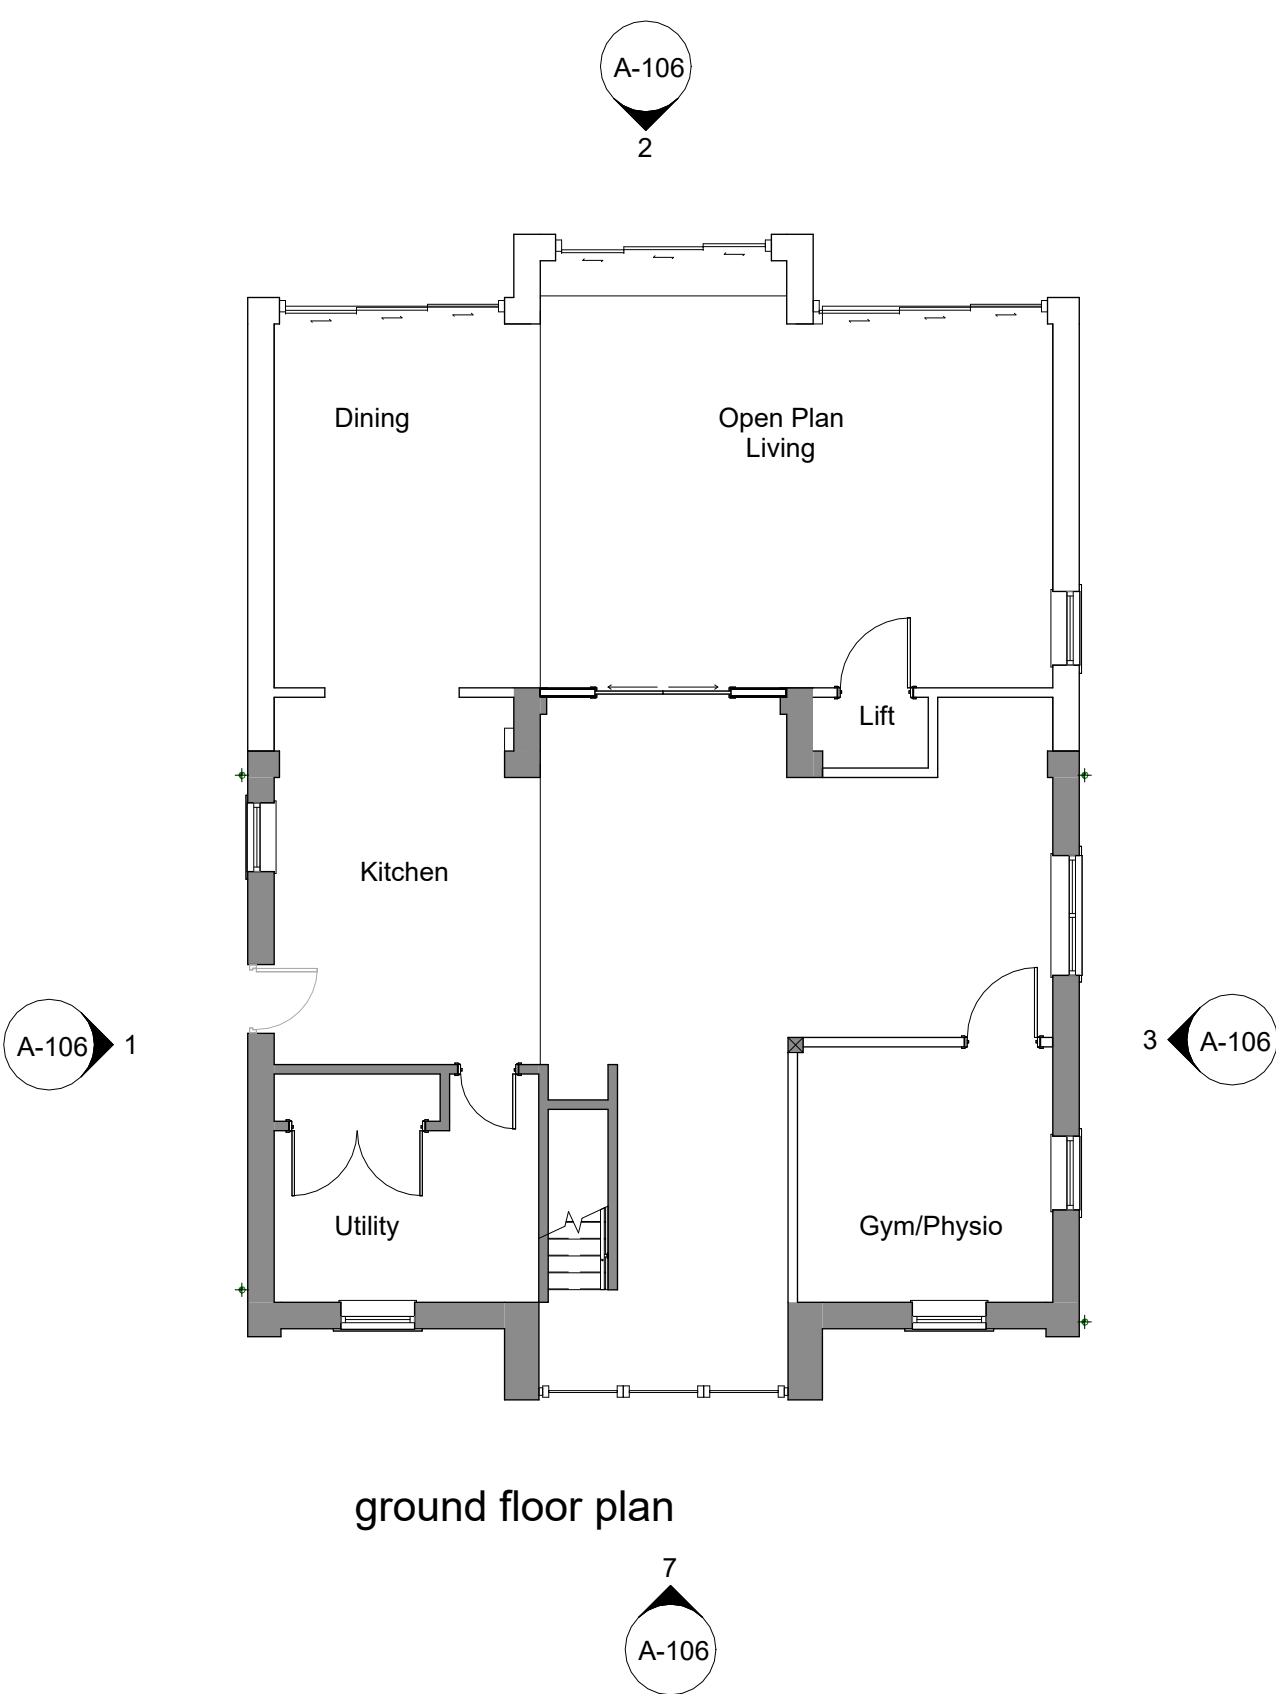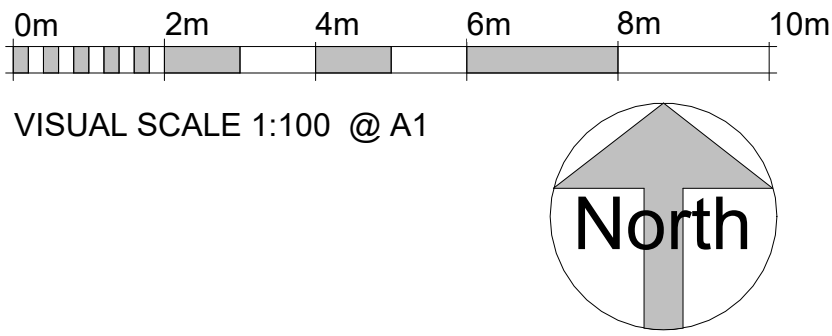

ground floor plan

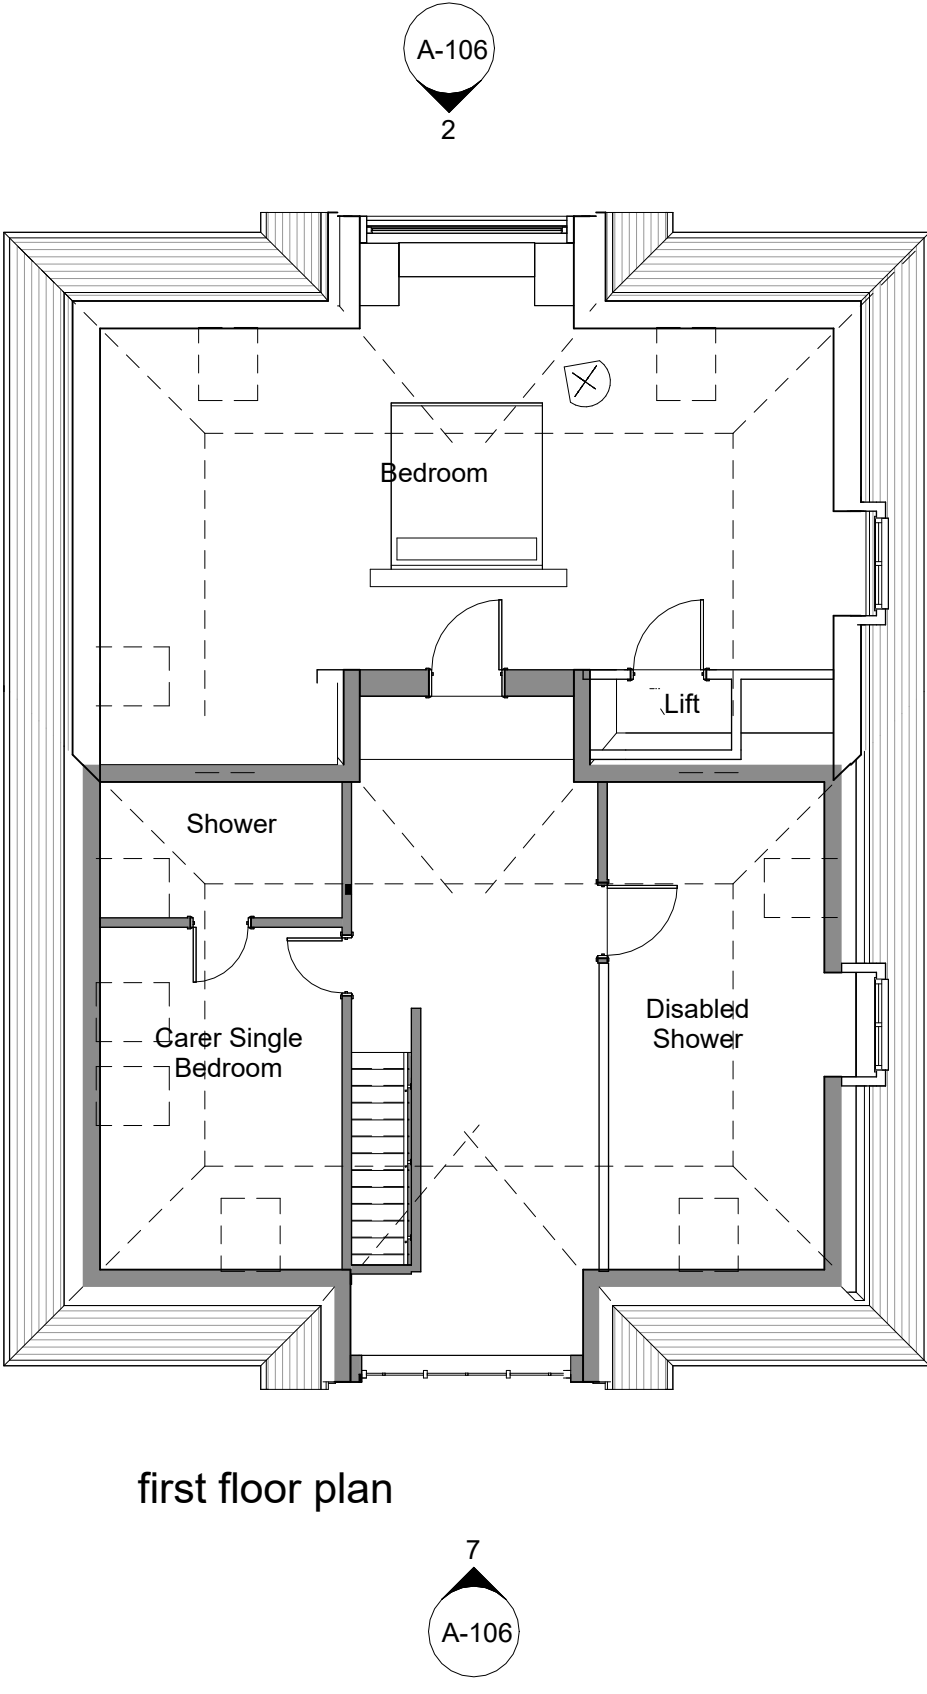

first floor plan

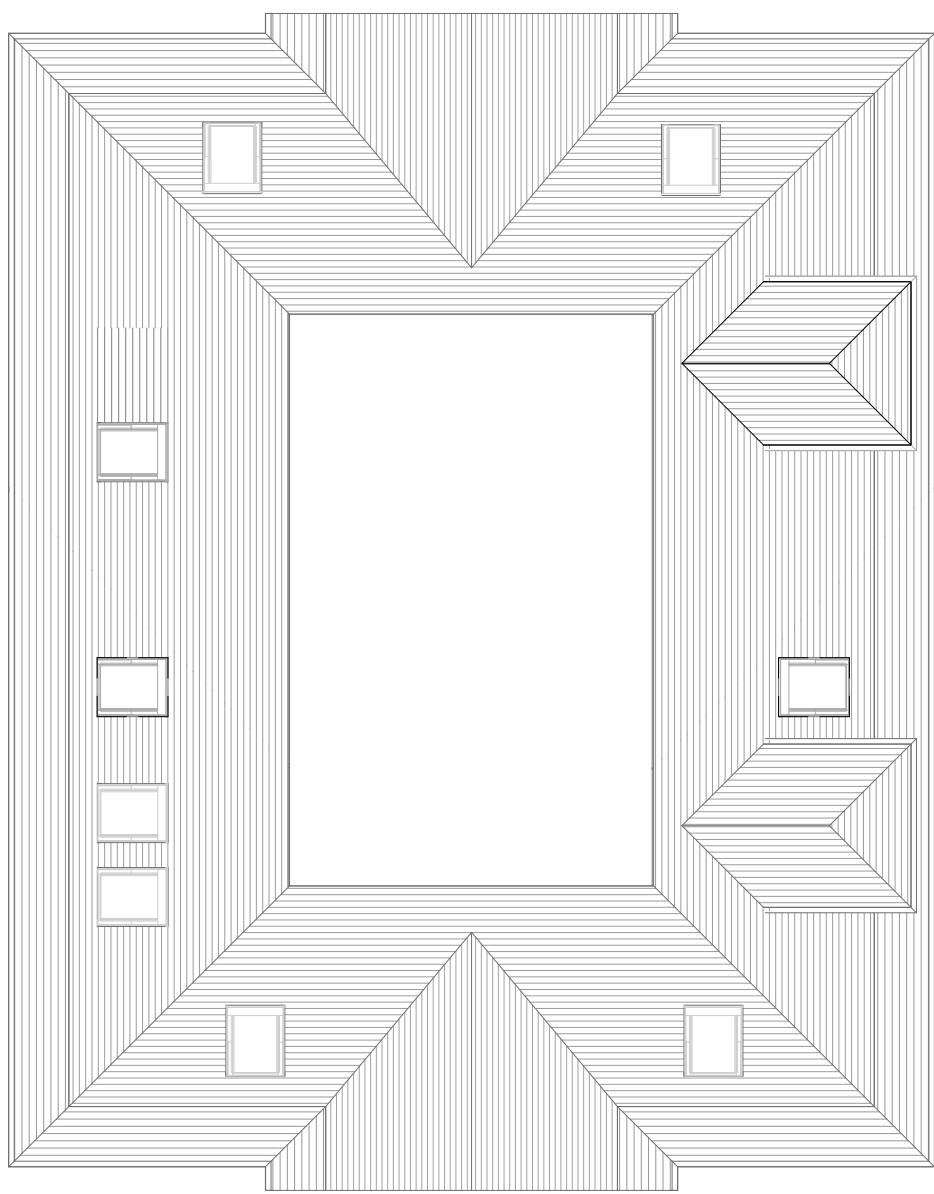

roof plan

Rev	Description	Date
T1	Proposed amendments	18/05/26
T2	Proposed amendments	19/05/26
T3	Proposed amendments	09/06/26
T4	Proposed amendments	15/06/26

CODE	SUITABILITY DESCRIPTION
STATUS	PURPOSE OF ISSUE

PROJECT		
Hareswith House		
TITLE		
Proposed Amendments		
CLIENT		
Julia Pyper		
DRAWN BY Author	CHECKED BY Checker	DATE 05/12/26
SCALE (@ A1) 1 : 100		PROJECT NUMBER 25-01
DRAWING NUMBER A-106		REV T4