



North




South



west





east

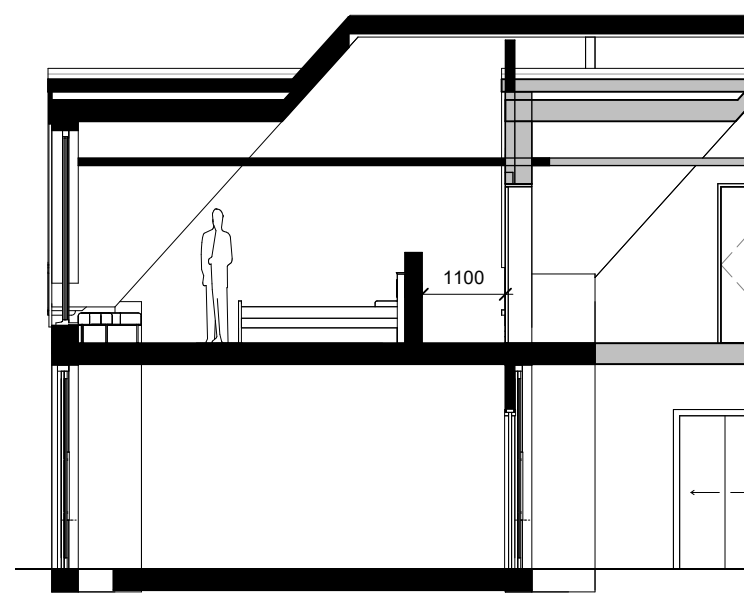


section

0m 2m 4m 6m 8m 10m


VISUAL SCALE 1:100 @ A1

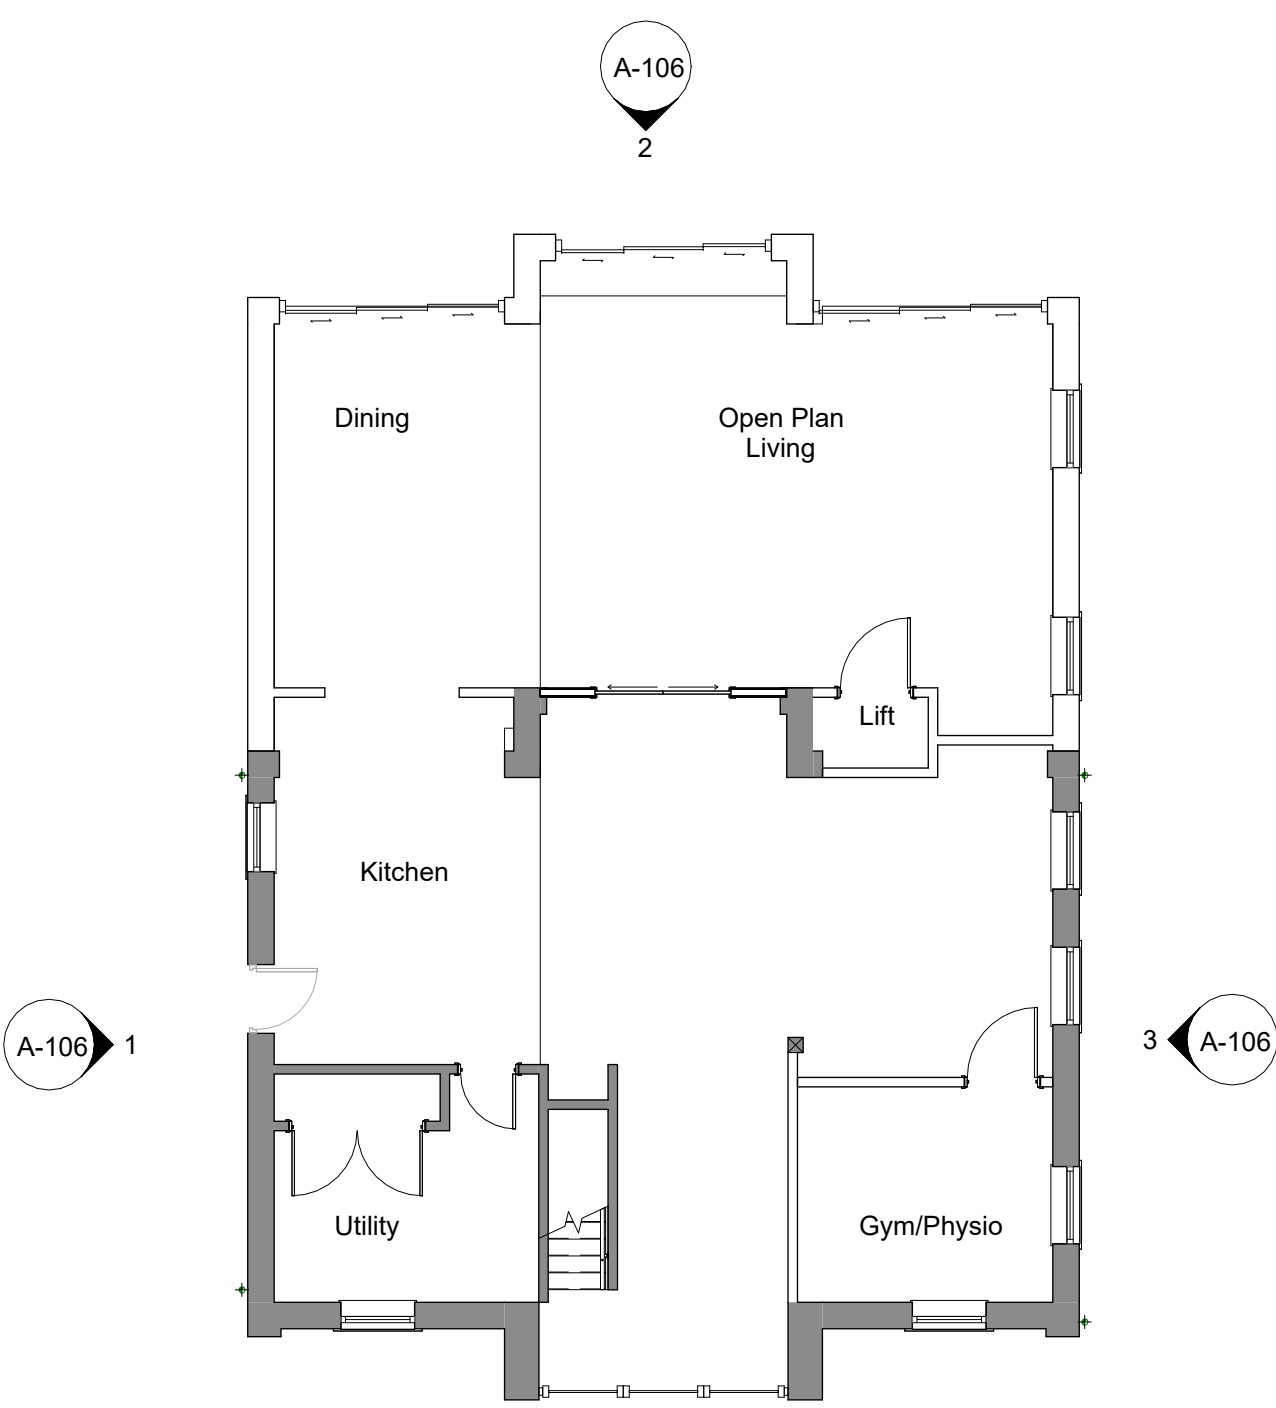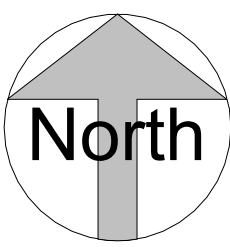

ground floor plan

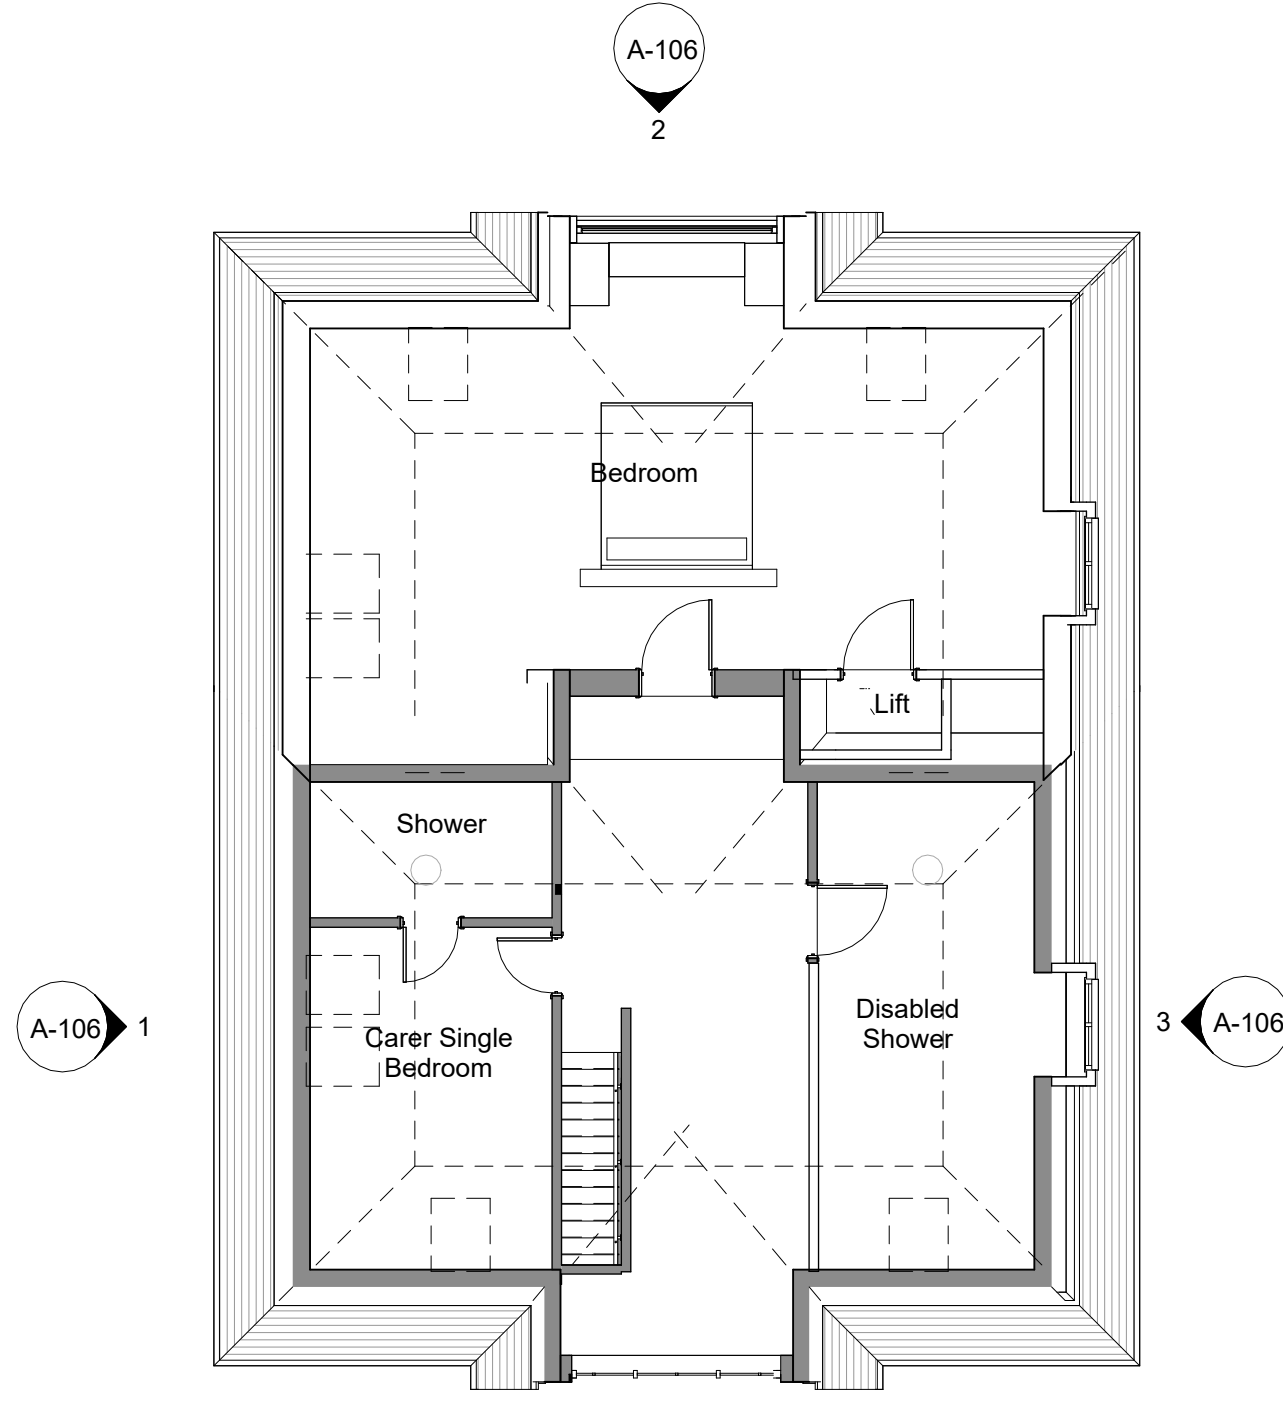

first floor plan

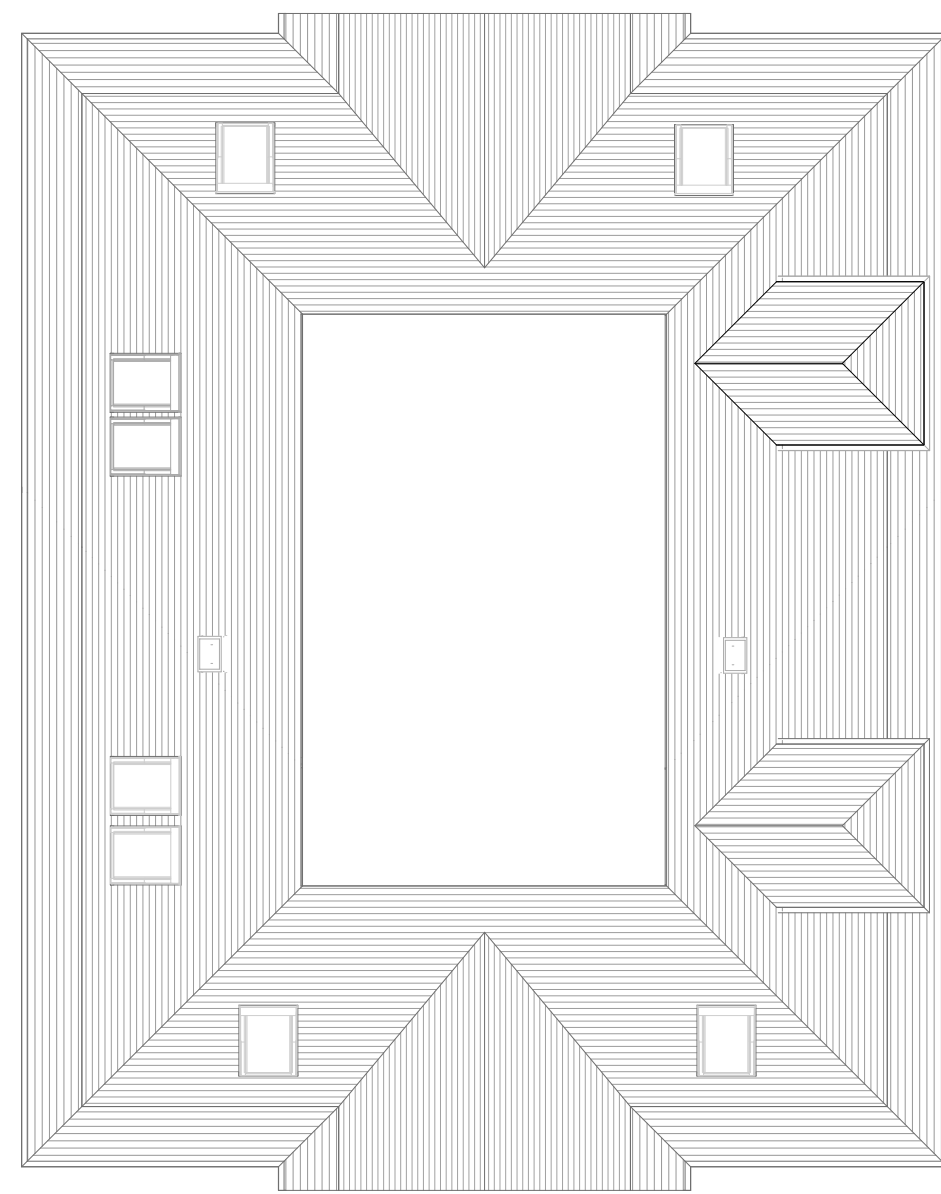

roof plan

Rev	Description	Date
T1	Proposed amendments	18/05/26
T2	Proposed amendments	19/05/26
T3	Proposed amendments	09/06/26
T4	Proposed amendments	15/06/26
T5	Proposed amendments	05/08/26
T6	Proposed amendments	18/08/26
T7	Proposed changes	17/08/26
T8	Proposed amendments	25/08/26

CODE	SUITABILITY DESCRIPTION
STATUS	PURPOSE OF ISSUE

PROJECT

Hareswith House

TITLE

Proposed
Amendments

CLIENT

Julia Pyper

DRAWN BY
Author

CHECKED BY
Checker

DATE
05/12/26

SCALE (@ A1)
1 : 100

PROJECT NUMBER
25-01

DRAWING NUMBER
A-106

REV
T8