


NORTH


SCALE 1:100 = A4
0 1 2 3 4 5

PROPOSED CONVERSION OF GARAGE TO
ART STUDIO / RECREATION AREA
AMBERGLADE, AMBERLEY ROAD.


RH20 4JQ

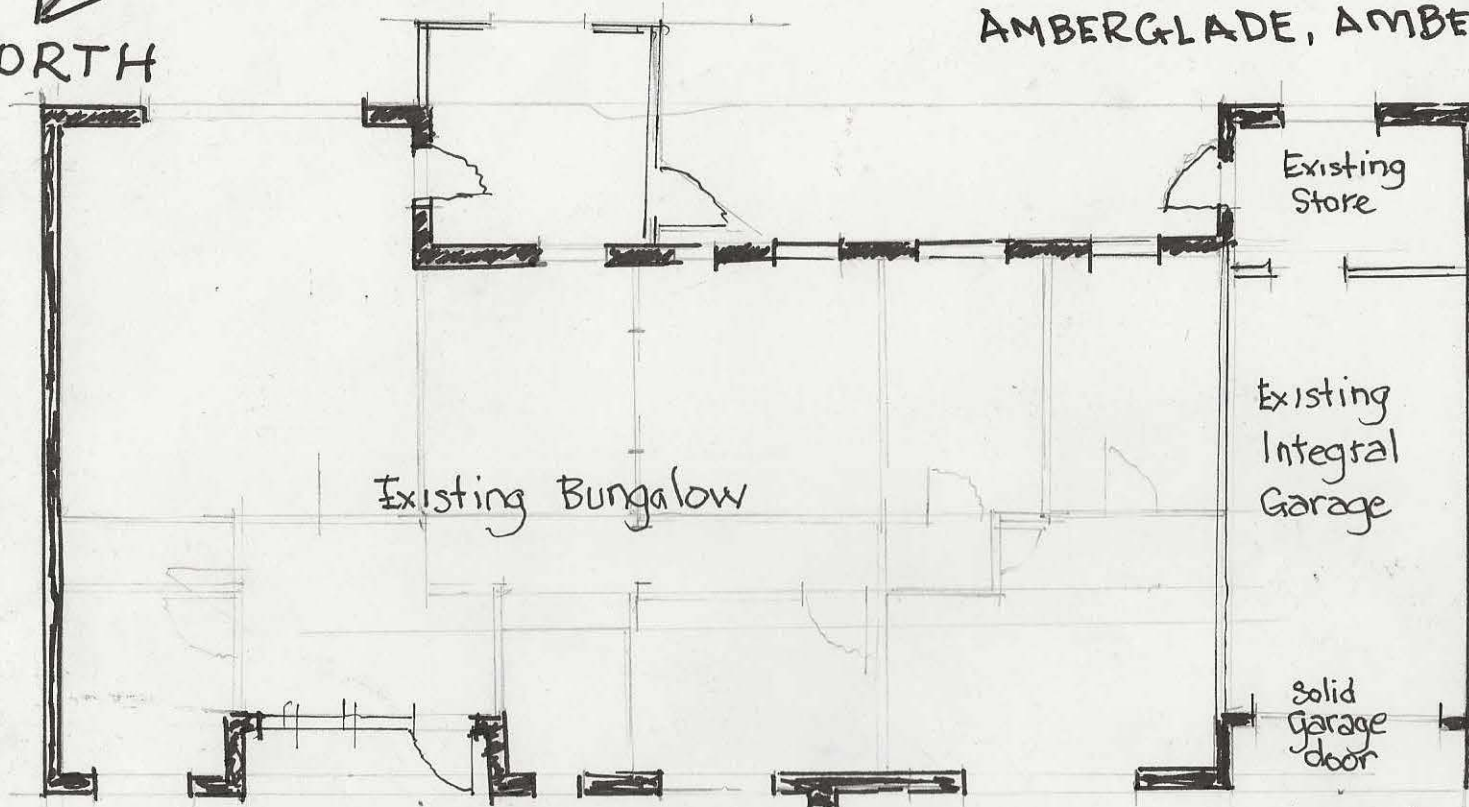


Existing Plan

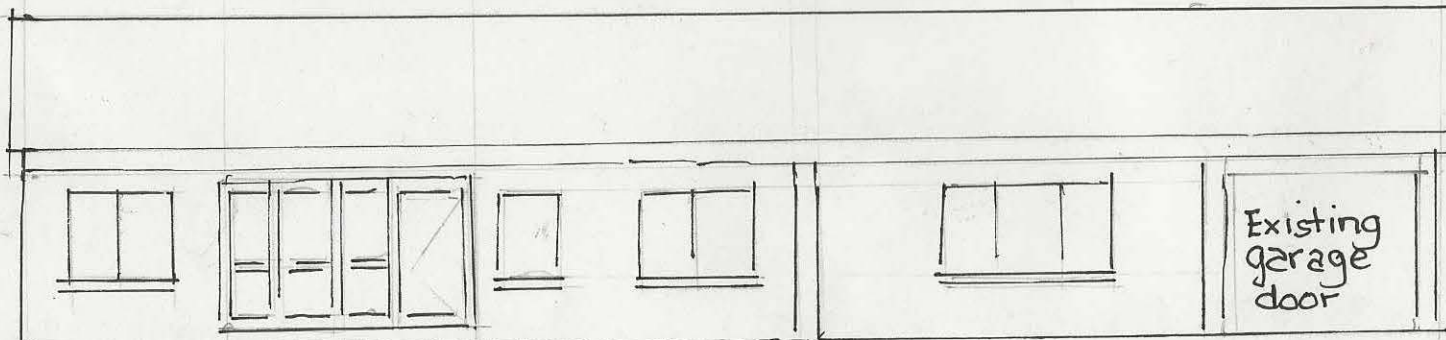

Existing Front Elevation

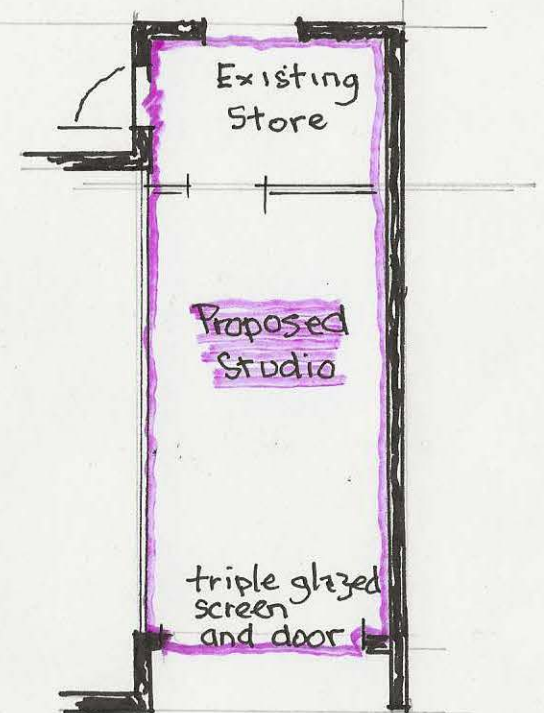

Proposed Plan

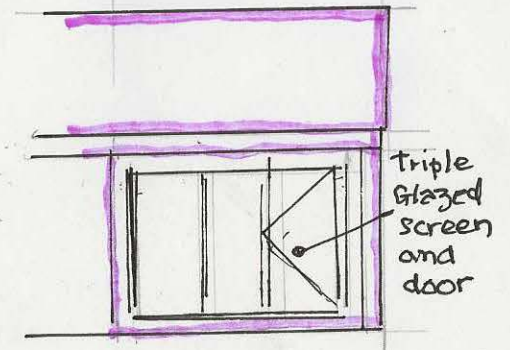

Proposed Elevation