




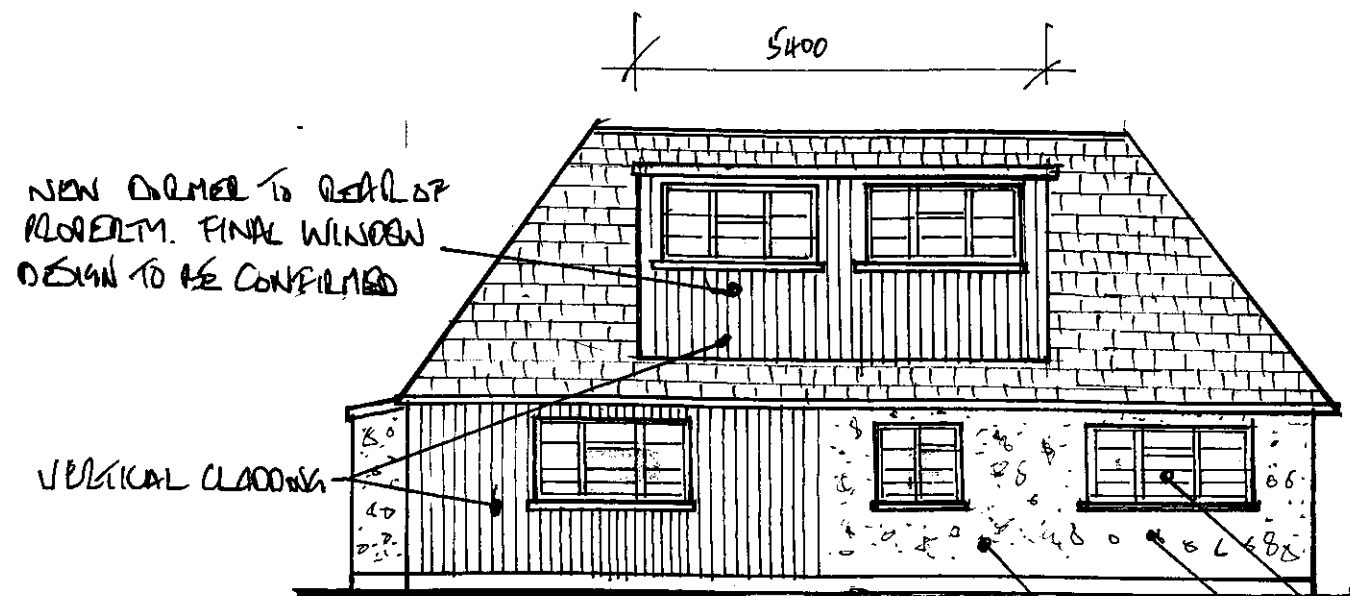

SOUTH ELEVATION

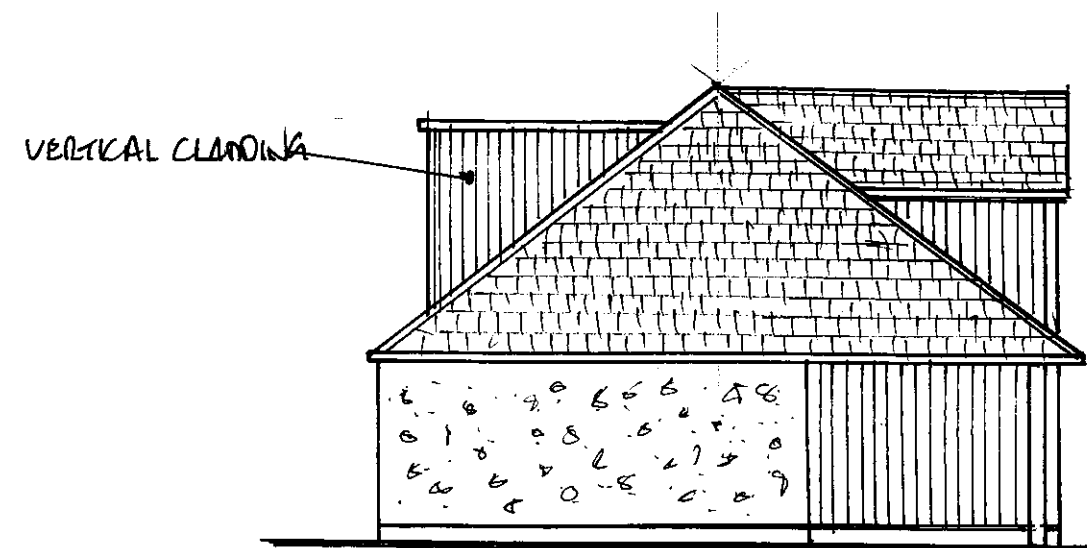


EAST ELEVATION

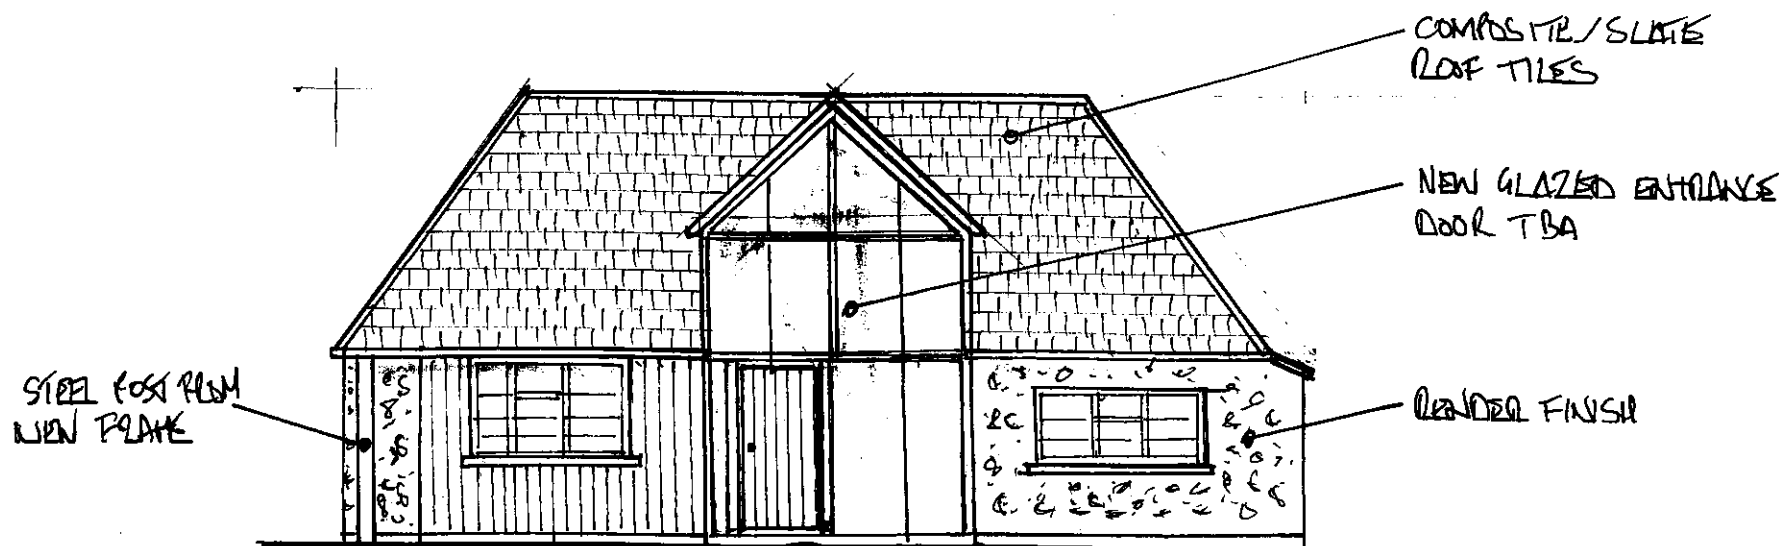

NORTH ELEVATION



WEST ELEVATION

 

NOTES:

All dimensions must be checked on site and not scaled from this drawing.

Client

MR D MALONEY

Job Title

1 AMBERLEY ROAD

Scale

1:100

Drawn by

DS

Date

1/6/26

Drawing Title

PROPOSED ELEVATIONS

Drg No.

26/01/07

Rev