
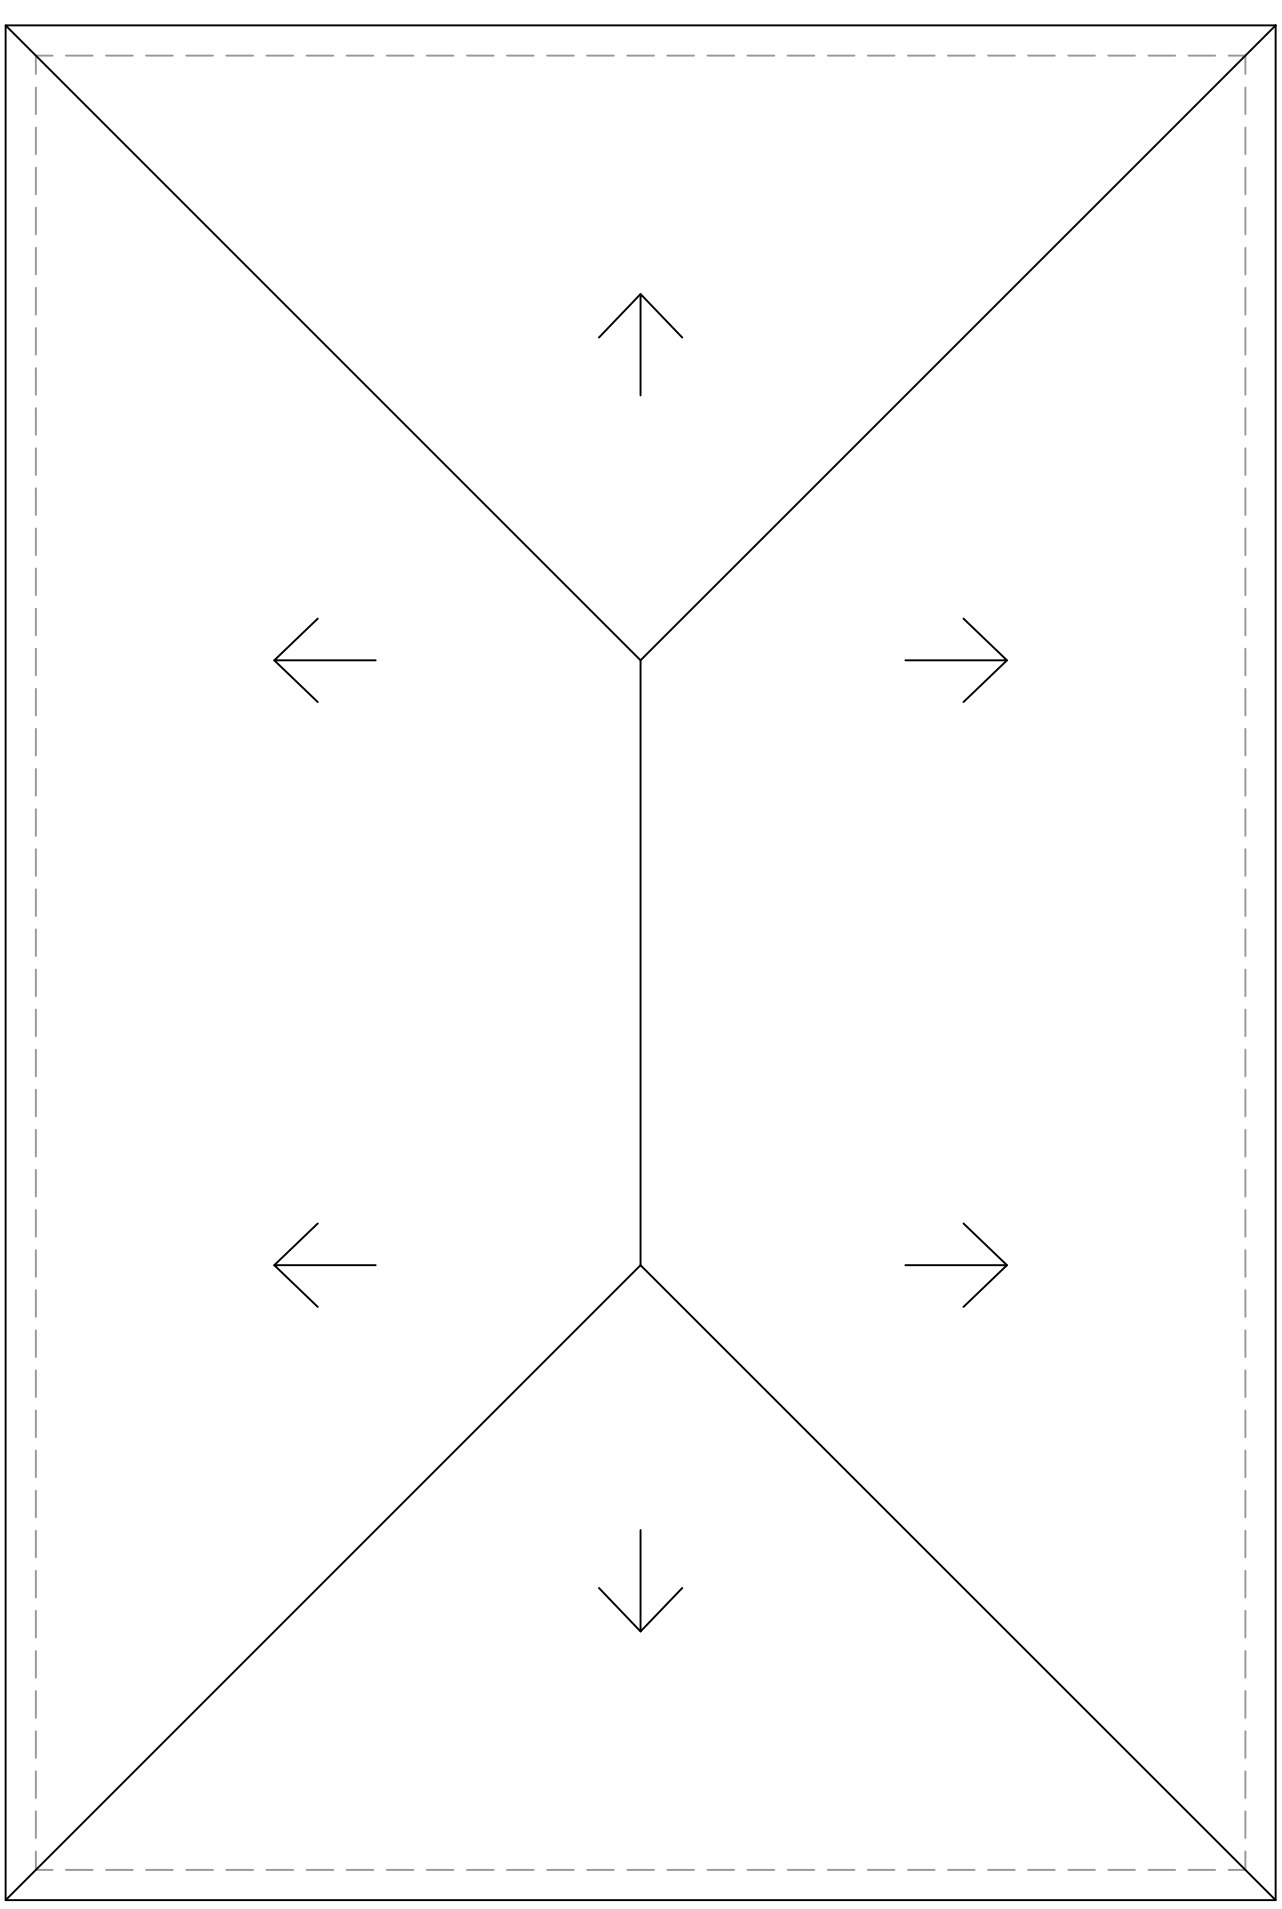


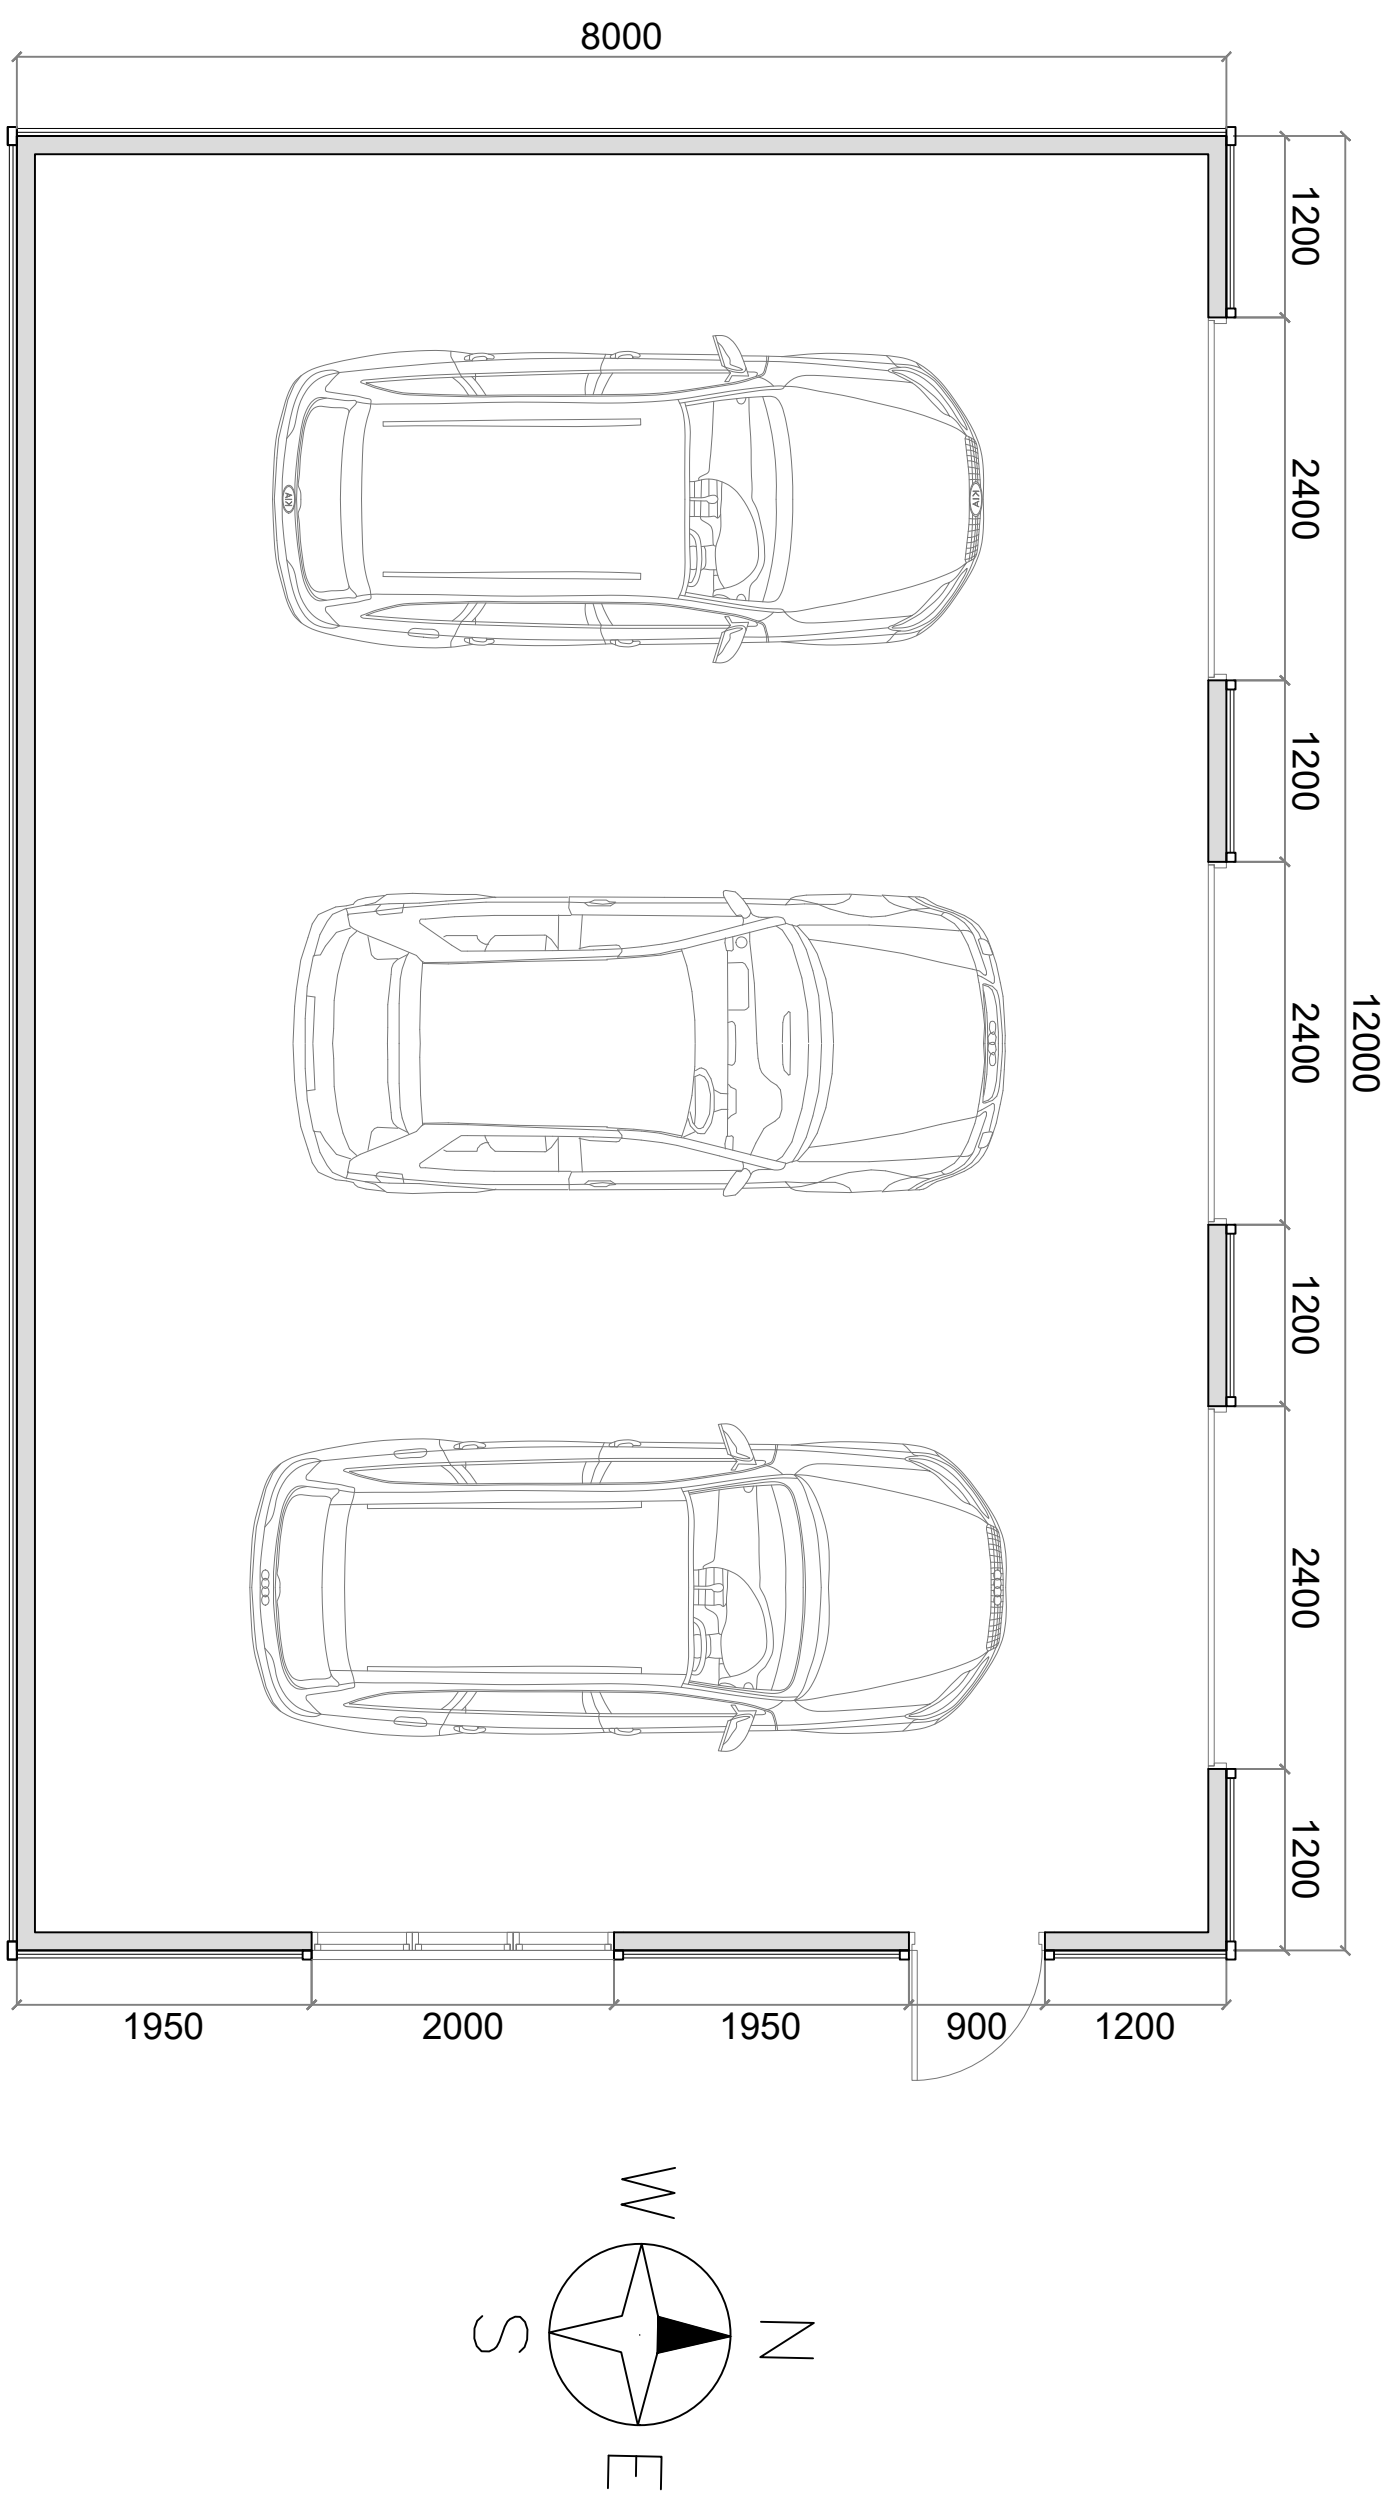

			Applicant: Sven Sorensen Address: The Hatch, Kent Street, Cowfold, West Sussex RH13 8BG		
Project: Detached Garage			Revision date: 10/12/2025 Revision: F01 Plan No: PLA004		
Scale: 1:50 @ A1		Date:		Title: Ground Floor Plan & Roof Plan Proposed	