


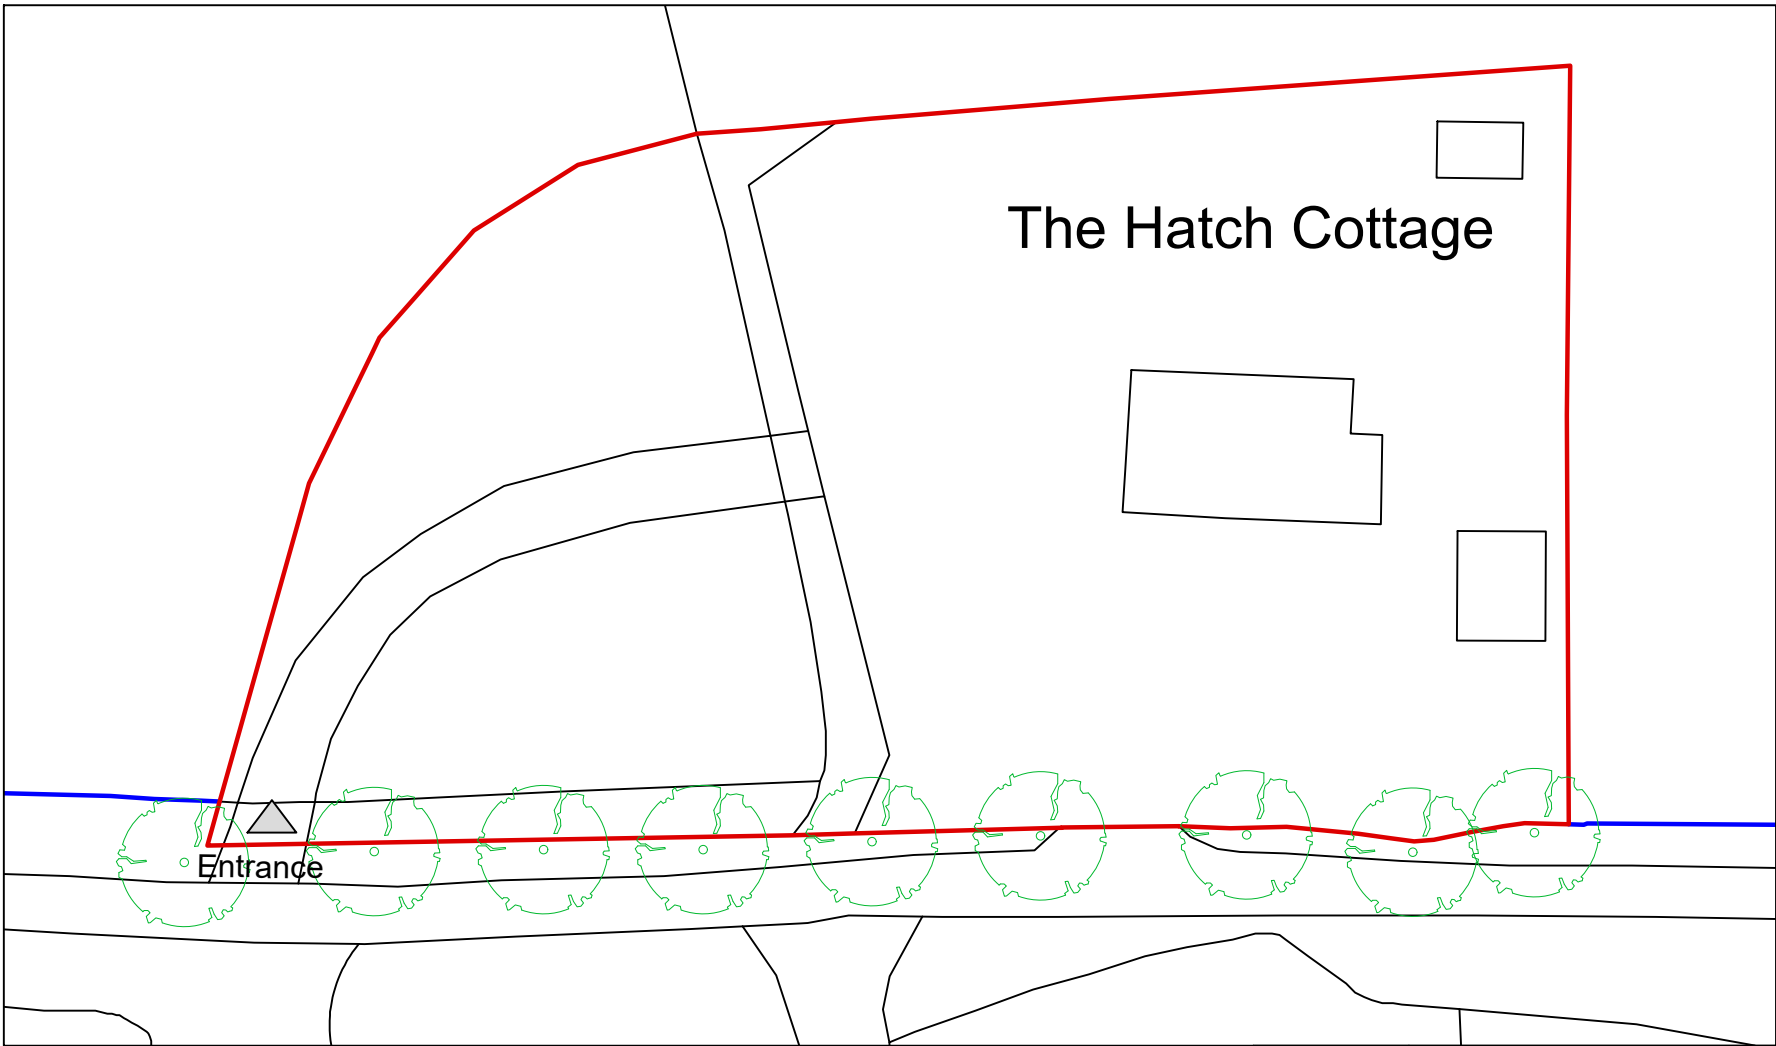


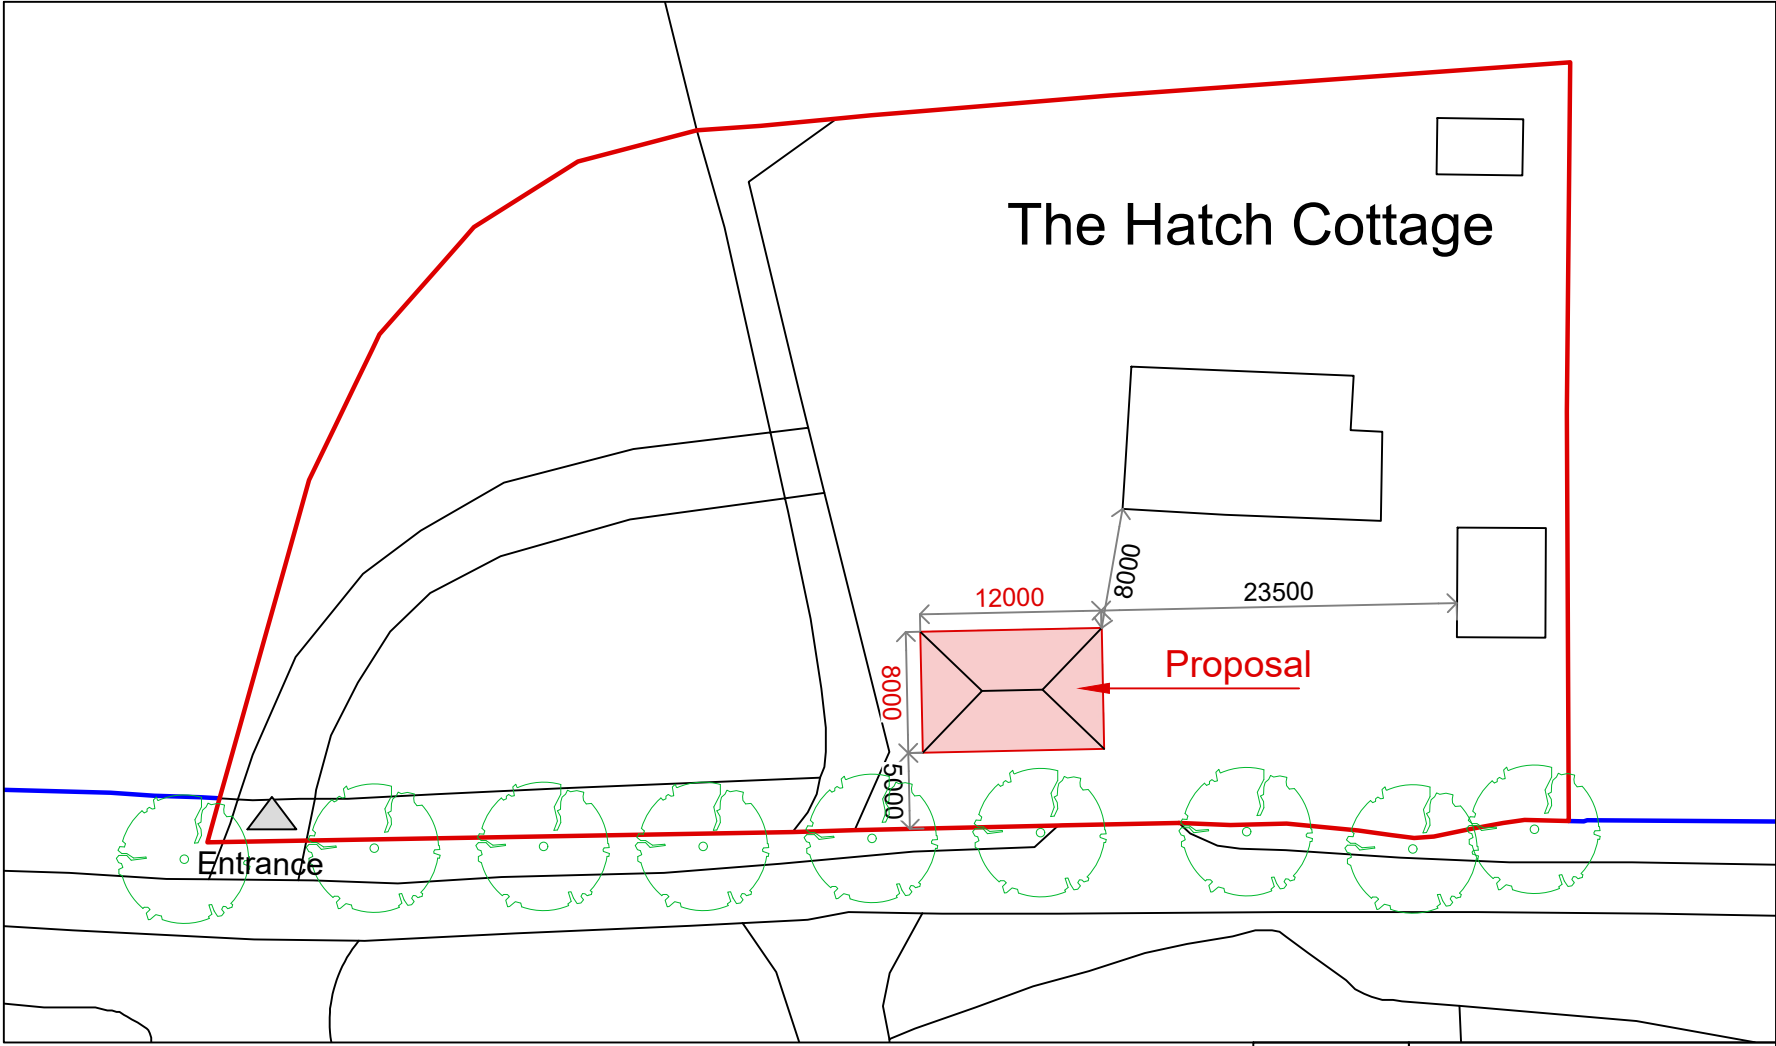

Site plan - Existing

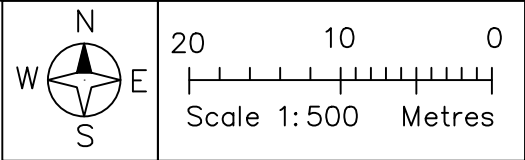

Site plan - Proposed

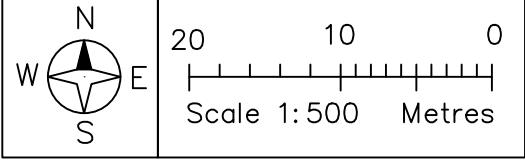

Notes:

- * For planning purposes only.
- * All dimensions are in millimeters unless stated otherwise.

Applicants: Sven Sorensen	Project: Detached Garage	Revision date:	Revision:	Plan No:
Address: The Hatch, Kent Street, Cowfold, West Sussex, RH13 8BG		10/12/2025	F01	PLA002
	Scale: 1:500 @ A3	Date:	Title: Site Plan Existing & Proposed	