



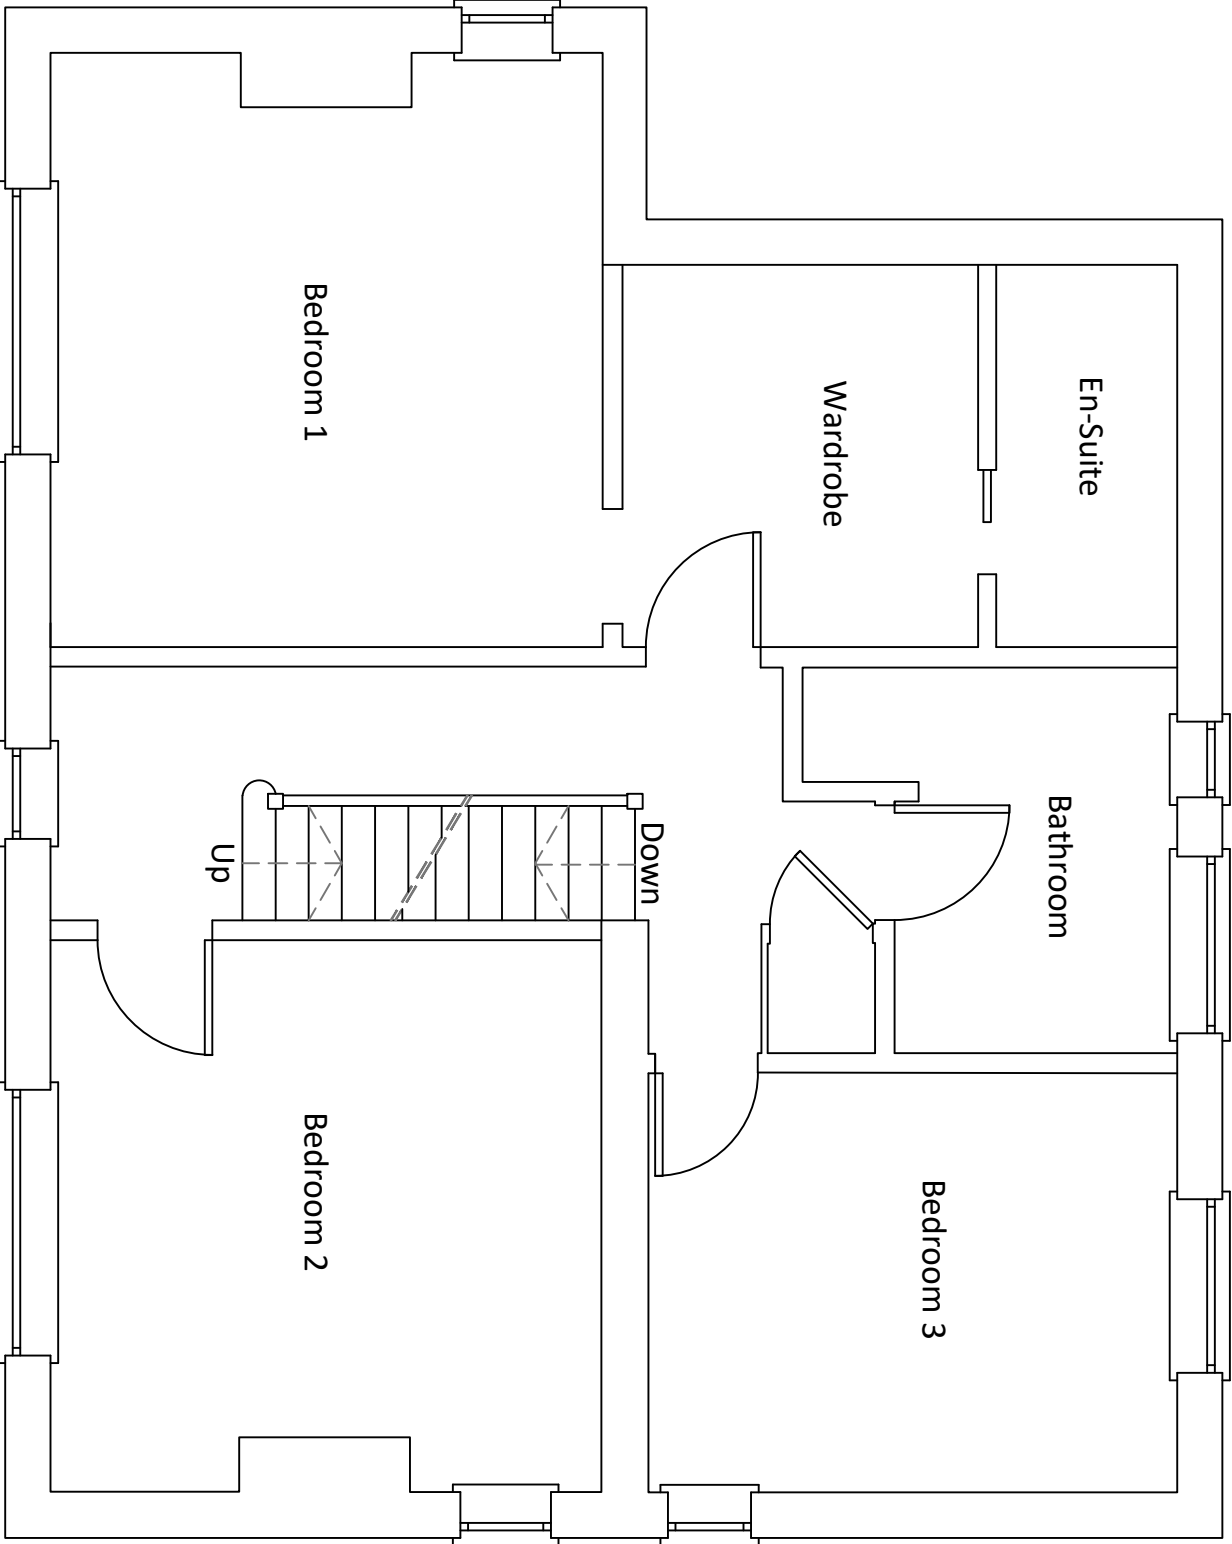

Existing First Floor Plan
To Remain Unaltered

 

Mount View
Tateham Crescent
Epsom
KT18 5NU
T 07402981208
E jack@commercialdrawing.com
W www.commercialdrawing.com

Drawing Title

Existing First Floor Plan
To Remain Unaltered

Project

44 Pondtail Road
Horsham
RH12 5HR

Client

Mr & Mrs Hazel

Scale @ A3

1:50

Issue Date

02/12/2025

Drawn By

JT

Job No.

PTR44/2025

Drawing No.

002

Revision

Notes

Contractors should not scale or use the dimensions shown on this drawing. Any dimensions should be verified from the contractors own measurements taken on site before any the manufacture or installation of any materials.

This drawing is the property of CDS Ltd. It should not be copied or issued without their consent.