





FIXED BOLLARD PROFILE

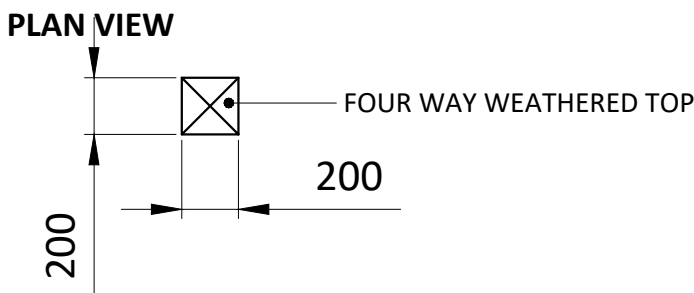


FRONT / SIDE ELEVATION W/T REFLECTIVE INSERT

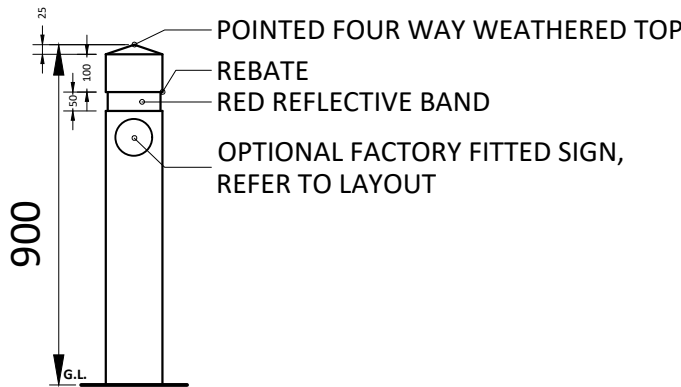


METHOD OF FIXING: ROOT FIXED

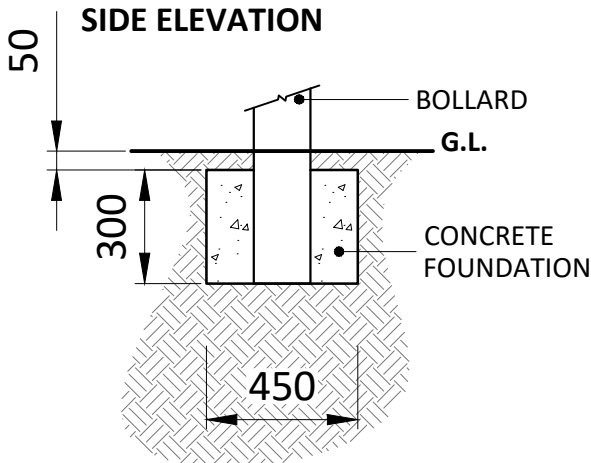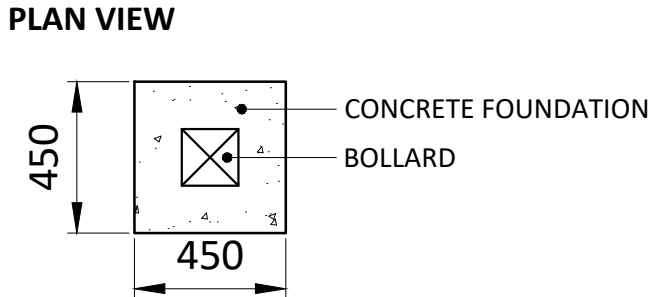


GRANITE SETT COLLAR

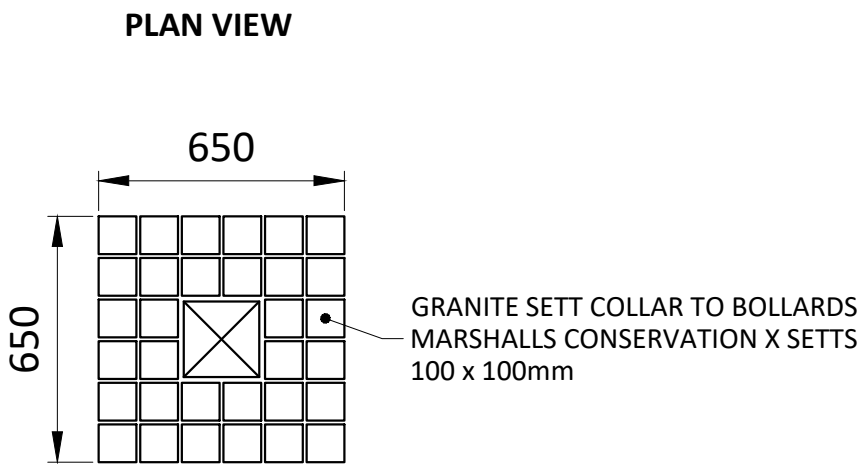

FRONT / SIDE ELEVATION WITHOUT REFLECTIVE INSERT

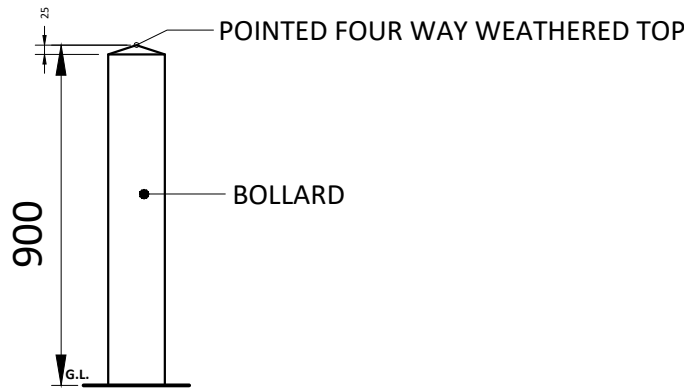


REMOVABLE BOLLARD PROFILE

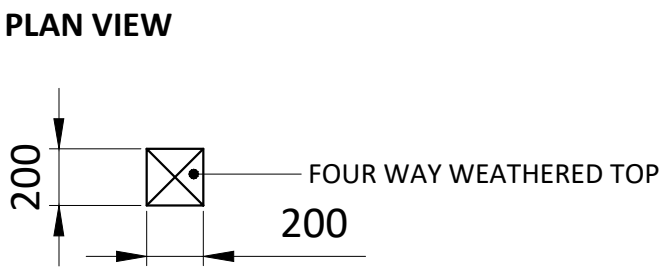


FRONT ELEVATION


SIDE ELEVATION

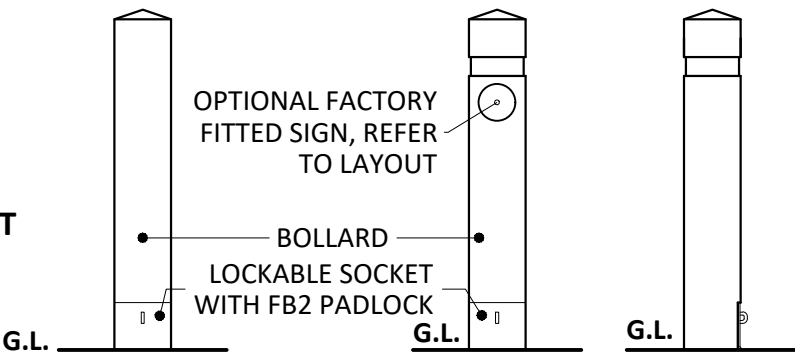

METHOD OF FIXING: SOCKET

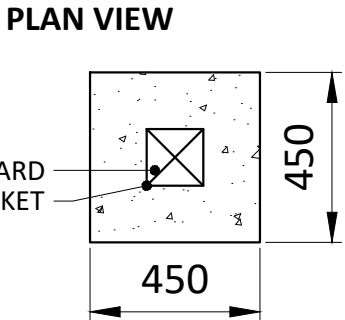

SIDE ELEVATION

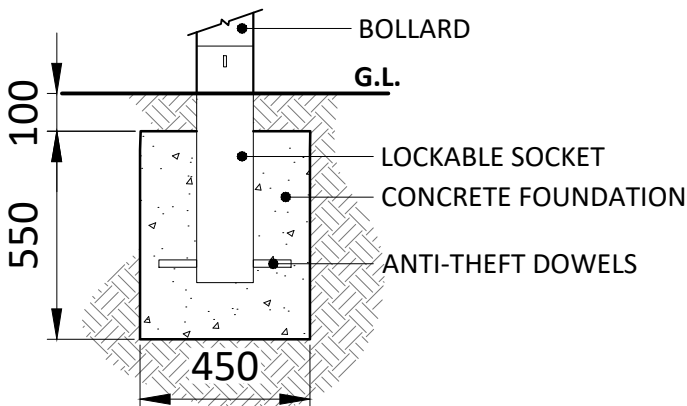

- GENERAL NOTES
- THE CONTRACTOR SHALL:
 - INSTALL IN ACCORDANCE WITH MANUFACTURER'S RECOMMENDATIONS & INFORMATION CONTAINED WITHIN THIS DRAWING (WITH THE NECESSARY ADJUSTMENT AS REQUIRED) SO THAT IT IS TRUE TO LINE, FORM AND LEVEL AND PROVIDES THE CORRECT MEANS OF OPERATION.
 - ENSURE NO SHARP EDGES OR FINGER TRAPS REMAIN UPON SATISFACTORY COMPLETION OF THE WORKS.

TABLE 1: BOLLARD SPEC	
MANUFACTURER:	Broxap Ltd.
MODEL:	BX17 Pointed Square.
MATERIALS:	Hardwood timber
UNIT TYPE:	Square Post.
NORMINAL SIZE:	200mm.
LENGTH (mm):	1250mm
HEIGHT ABOVE GROUND:	900mm.
FINISH:	Planed & sanded.
SPECIAL FEATURES:	Red reflective band (class 1)/signs
MOUNTING METHOD / DEPLOYMENT:	<i>Root fixed:</i> areas of greenspace, hard surfacing (where appropriate), locations as per drawings. <i>Removable Bollard:</i> locations as per drawings.
FOUNDATION:	Concrete post mix. The concrete shall be placed in position before commencement of the initial set. Root fixed: 300mm min. embedment.

Drawing Revision				
Rev.	Date	Description	DRN	CKD
P1	09/11/2022	First Issue	MS	PG
P2	18/05/2023	Amended to client comments	PG	PG
P3	30/05/2023	Amended to client comments	PG	PG
P4	11/08/2023	Amended to client comments	GR	PG
P5	15/01/2026	Granite sett collar added to detail.	JE	PG

DAVID JARVIS ASSOCIATES

DAVID JARVIS ASSOCIATES LIMITED
1 Tennyson Street Swindon Wiltshire SN1 5DT
t: 01793 612173
e: mail@davidjarvis.biz
w: www.davidjarvis.biz

Client
LEGAL & GENERAL (STRATEGIC LAND NORTH HORSHAM) LIMITED.

Project
LAND NORTH OF HORSHAM

Drawing Title
TIMBER BOLLARD

Scale 1:20	Sheet Size A3	Date 15/01/2026
Client Ref. FRN	Drawing Ref. 2898-5-5-FRN	Status S5-P5