




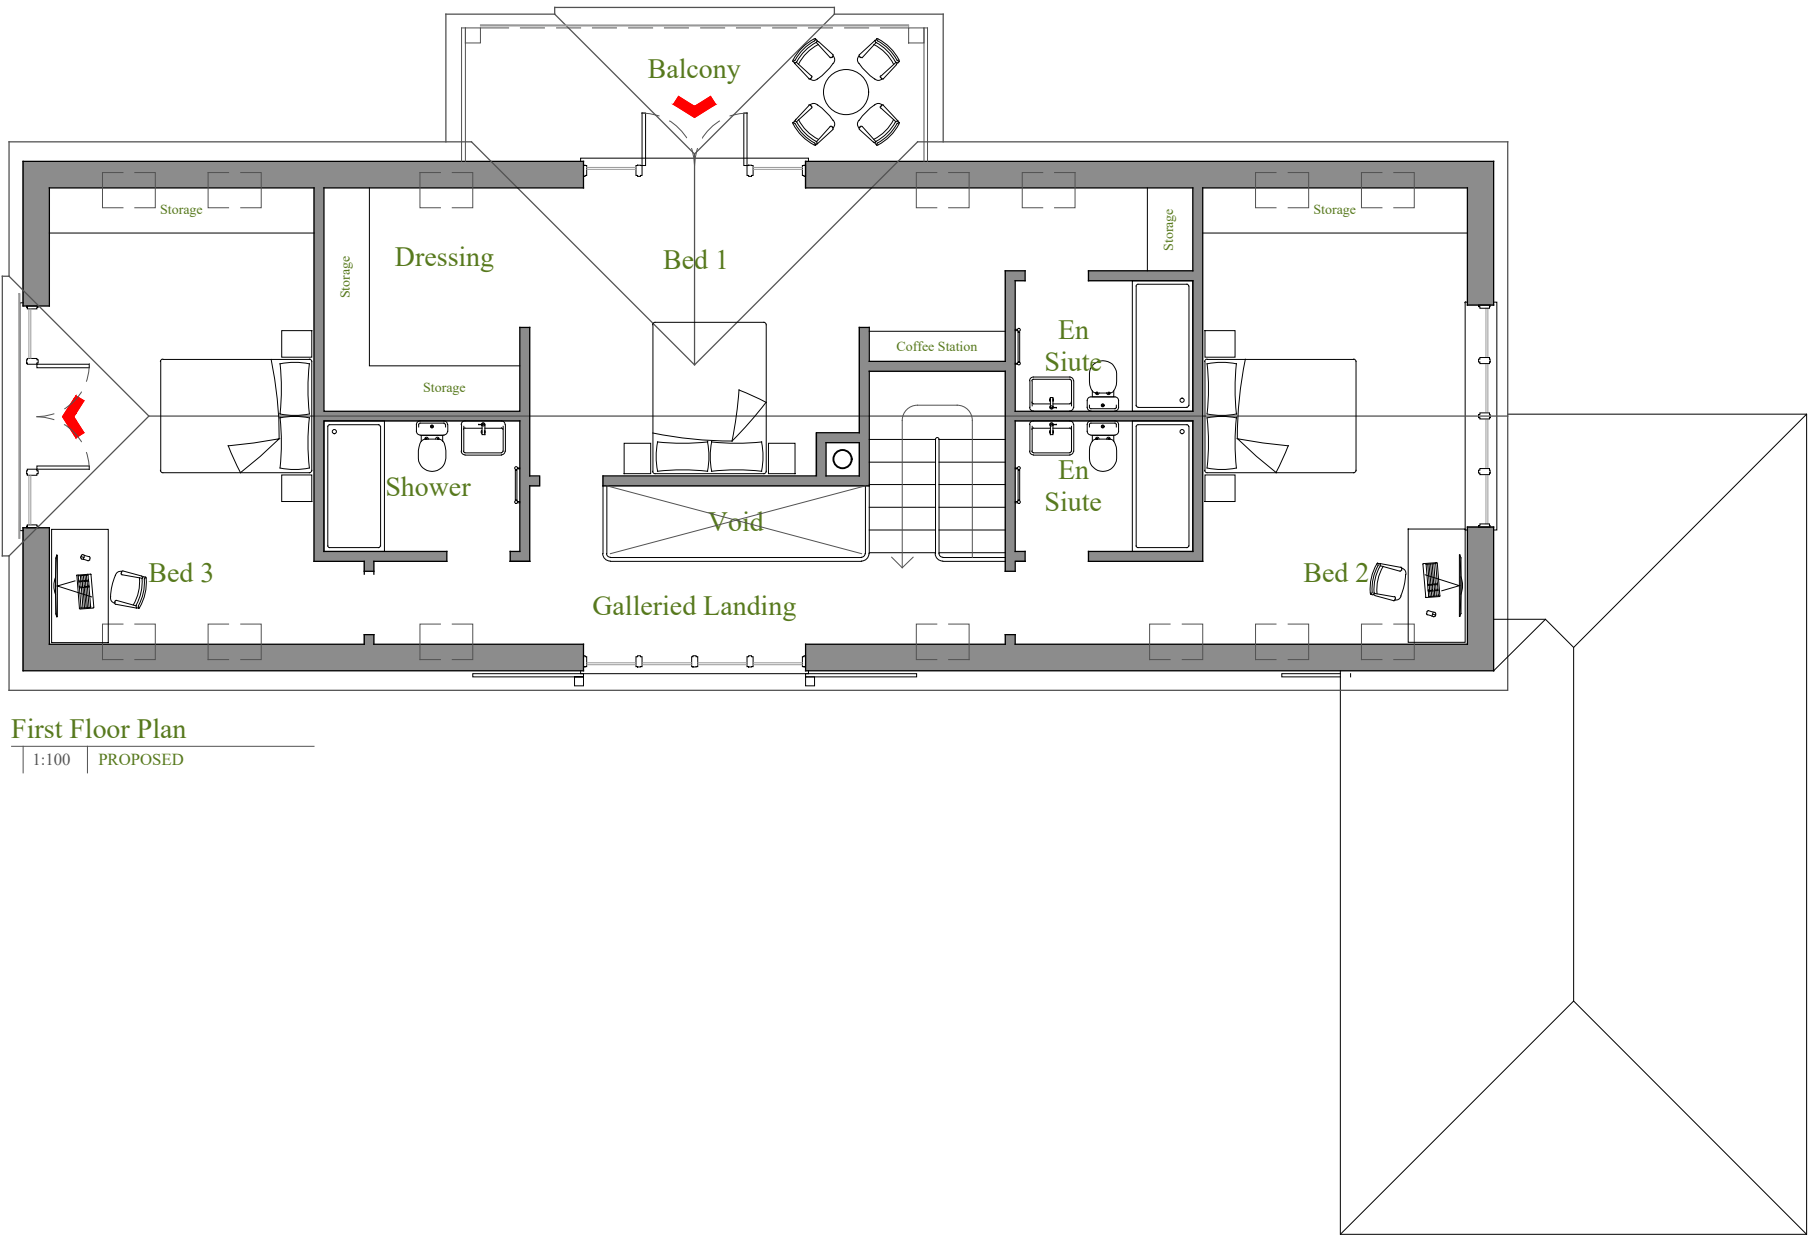

First Floor Plan
1:100 | PROPOSED

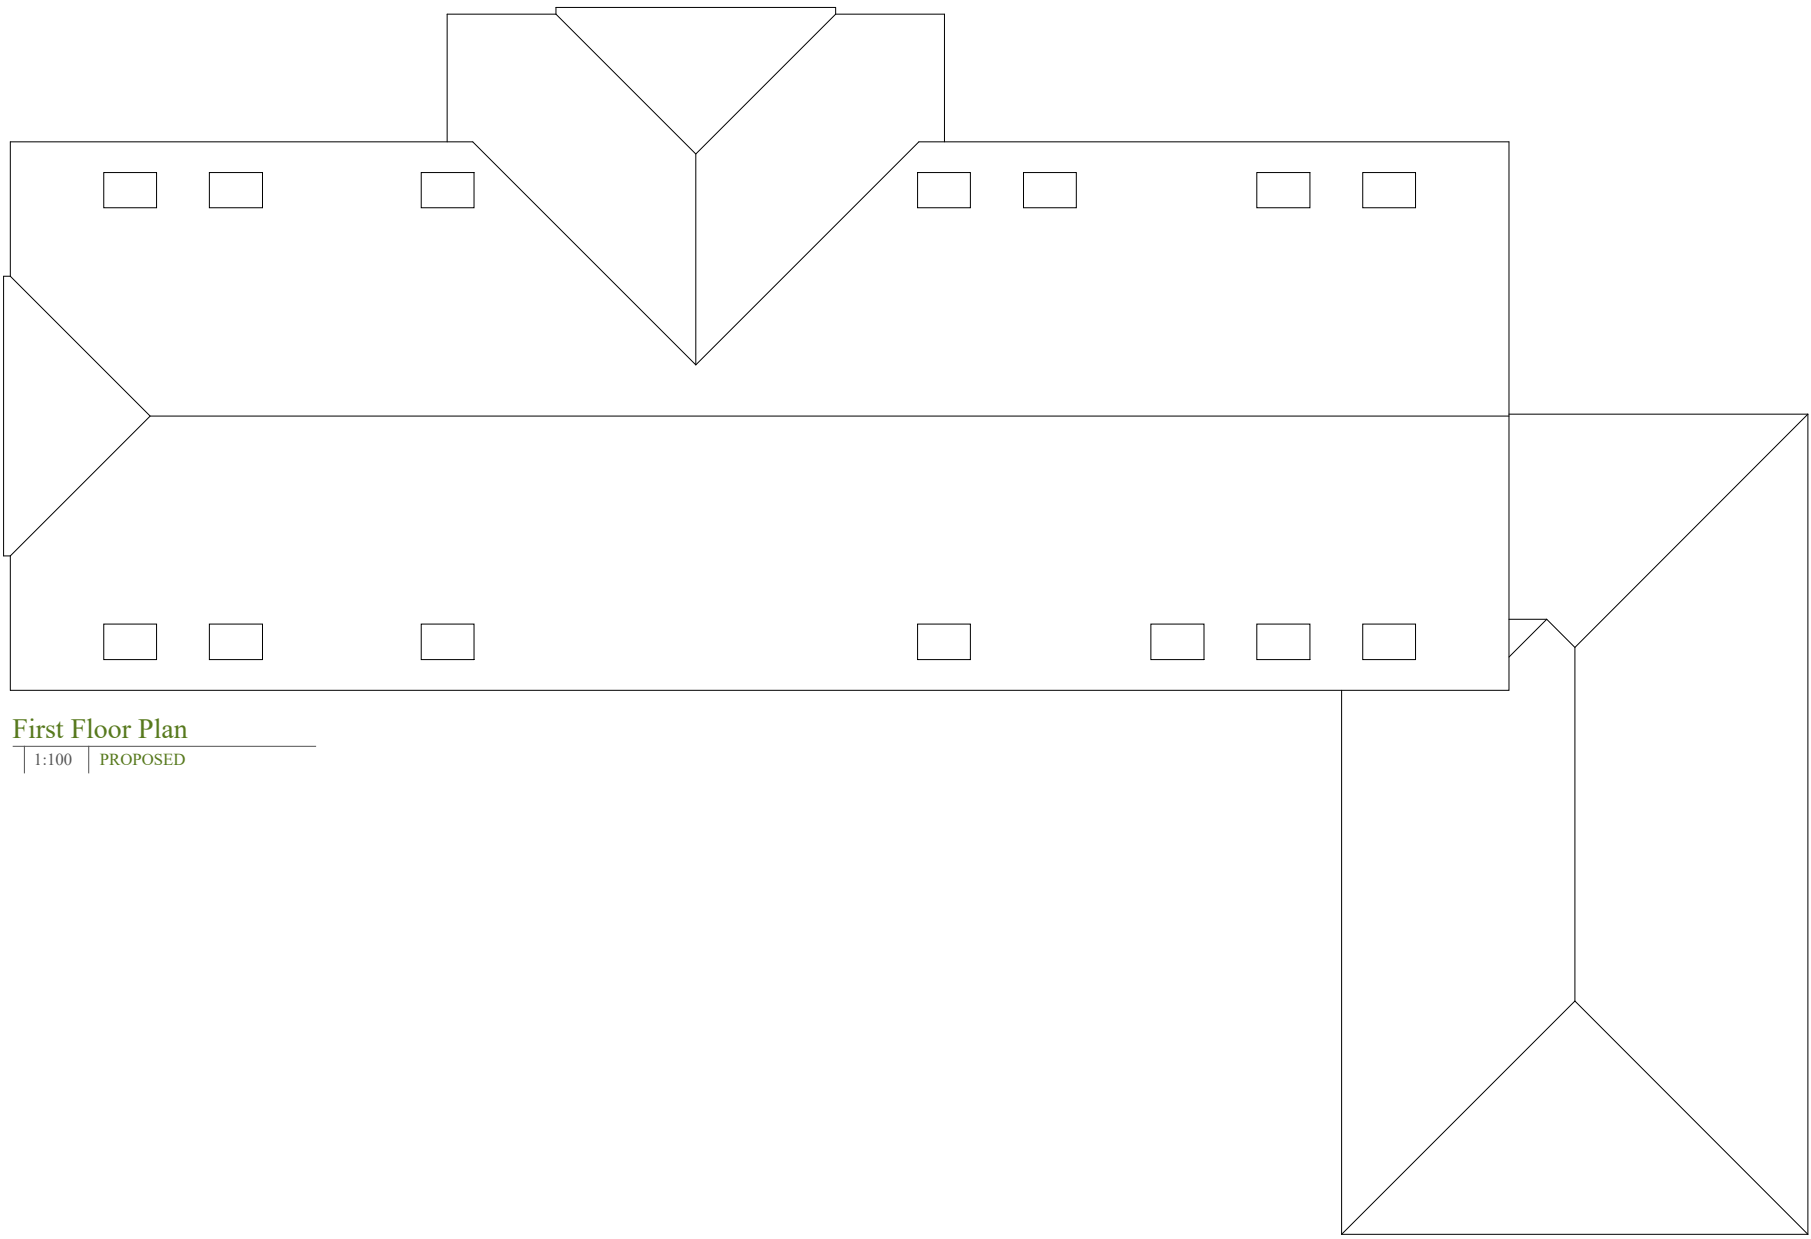

First Floor Plan
1:100 | PROPOSED

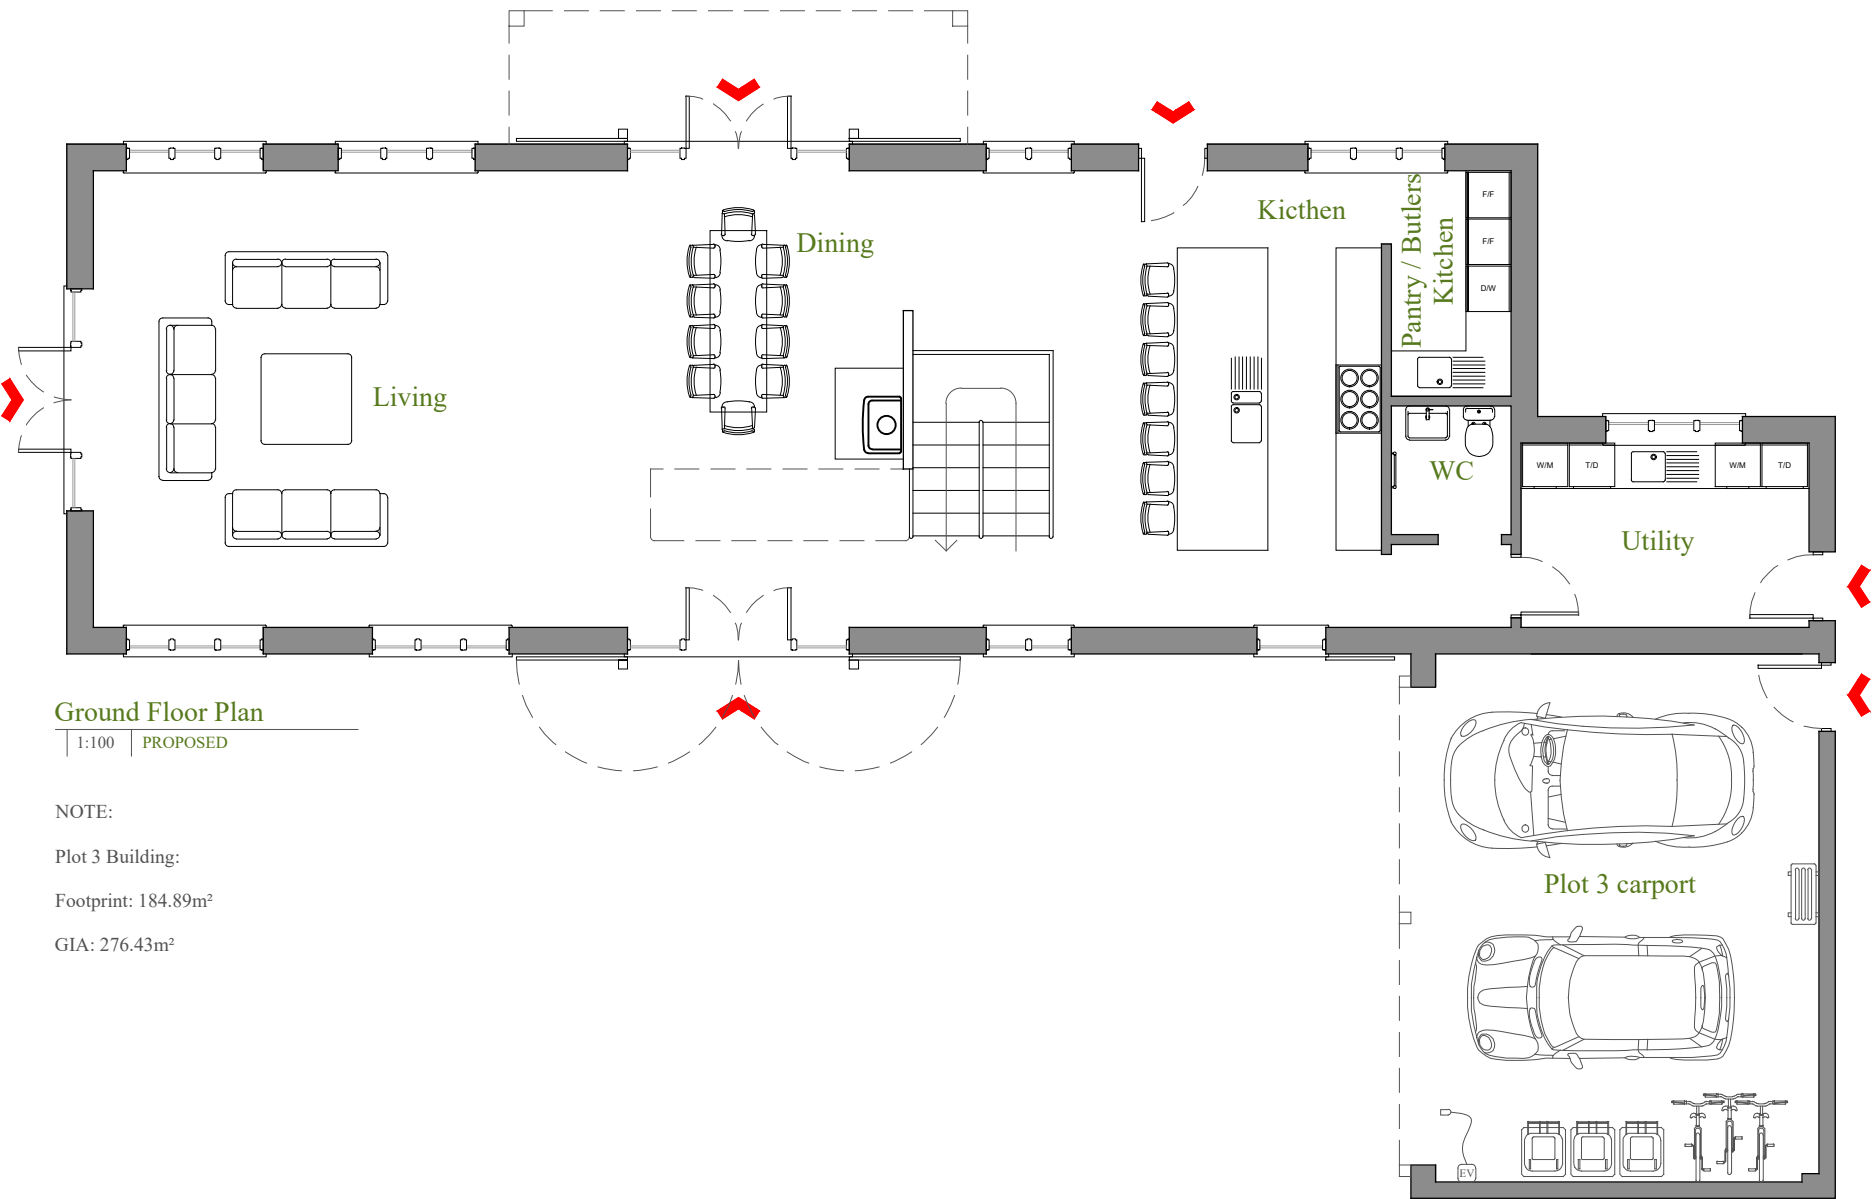

Ground Floor Plan
1:100 | PROPOSED

NOTE:
Plot 3 Building:
Footprint: 184.89m²
GIA: 276.43m²

Copyright:
This drawing is the copyright
Manorwood Construction Ltd.

Planning/Statutory Use:
This drawing may be used by the Local
Planning Authority for planning and
statutory purposes as permitted by law
and is issued for planning purposes
only.

Scale & Dimensions:
Drawn to the stated scale at the original
sheet size. If reproduced at any other
size, the scale may be incorrect.
Figured dimensions take precedence.
Not for construction, fabrication or
setting out. All dimensions and site
conditions to be checked on site before
works commence.

CDM 2015:
This drawing contains only
information appropriate to its planning
status. Manorwood accepts only duties
expressly agreed in writing. Where no
Principal Designer is appointed, client
duties apply in accordance with CDM
2015



Suite 114
26 The Hornet
Chichester
West Sussex
PO19 7BB

tel: 01243 201 102
email: enquiries@manorwood.co.uk
web: www.manorwood.co.uk

Address
Oakfield, Coolham Road,
Coolham, RH13 8QE

Job No.	2601OA
Submission	PLANNING
Scale @ A2	1:100
Drawing No.	2601OA_202
Drawn By	MD
Checked By	BK
Drawn On	04.06.2026
Issued On	04.06.2026
Phase	Proposed
Drawing	Plot 3 Plans
Revision No.	

