



Sara Rudkin Ordnance Survey Licence Number 100053651
© Crown copyright 2022 Ordnance Survey 100053143

Sara Rudkin RIBA Architect
5 Thornden Cowfold Horsham West Sussex, RH13 8AG Tel: 01403 864 530.
e-mail: sararudkin@btinternet.com www.sararudkin.co.uk

Client: **Mr & Mrs Sharp**

Location: **New Lodge, Worthing Road, Dial Post RH13 8NH**

This drawing is Copyright: Refer to Architect concerning Licence for use.

Date: **October 2021** Drawn : **SER** Scale(s): **1:100**



View 1 from gate (highway)




View 2 from garden



Panorama of site

MapServe

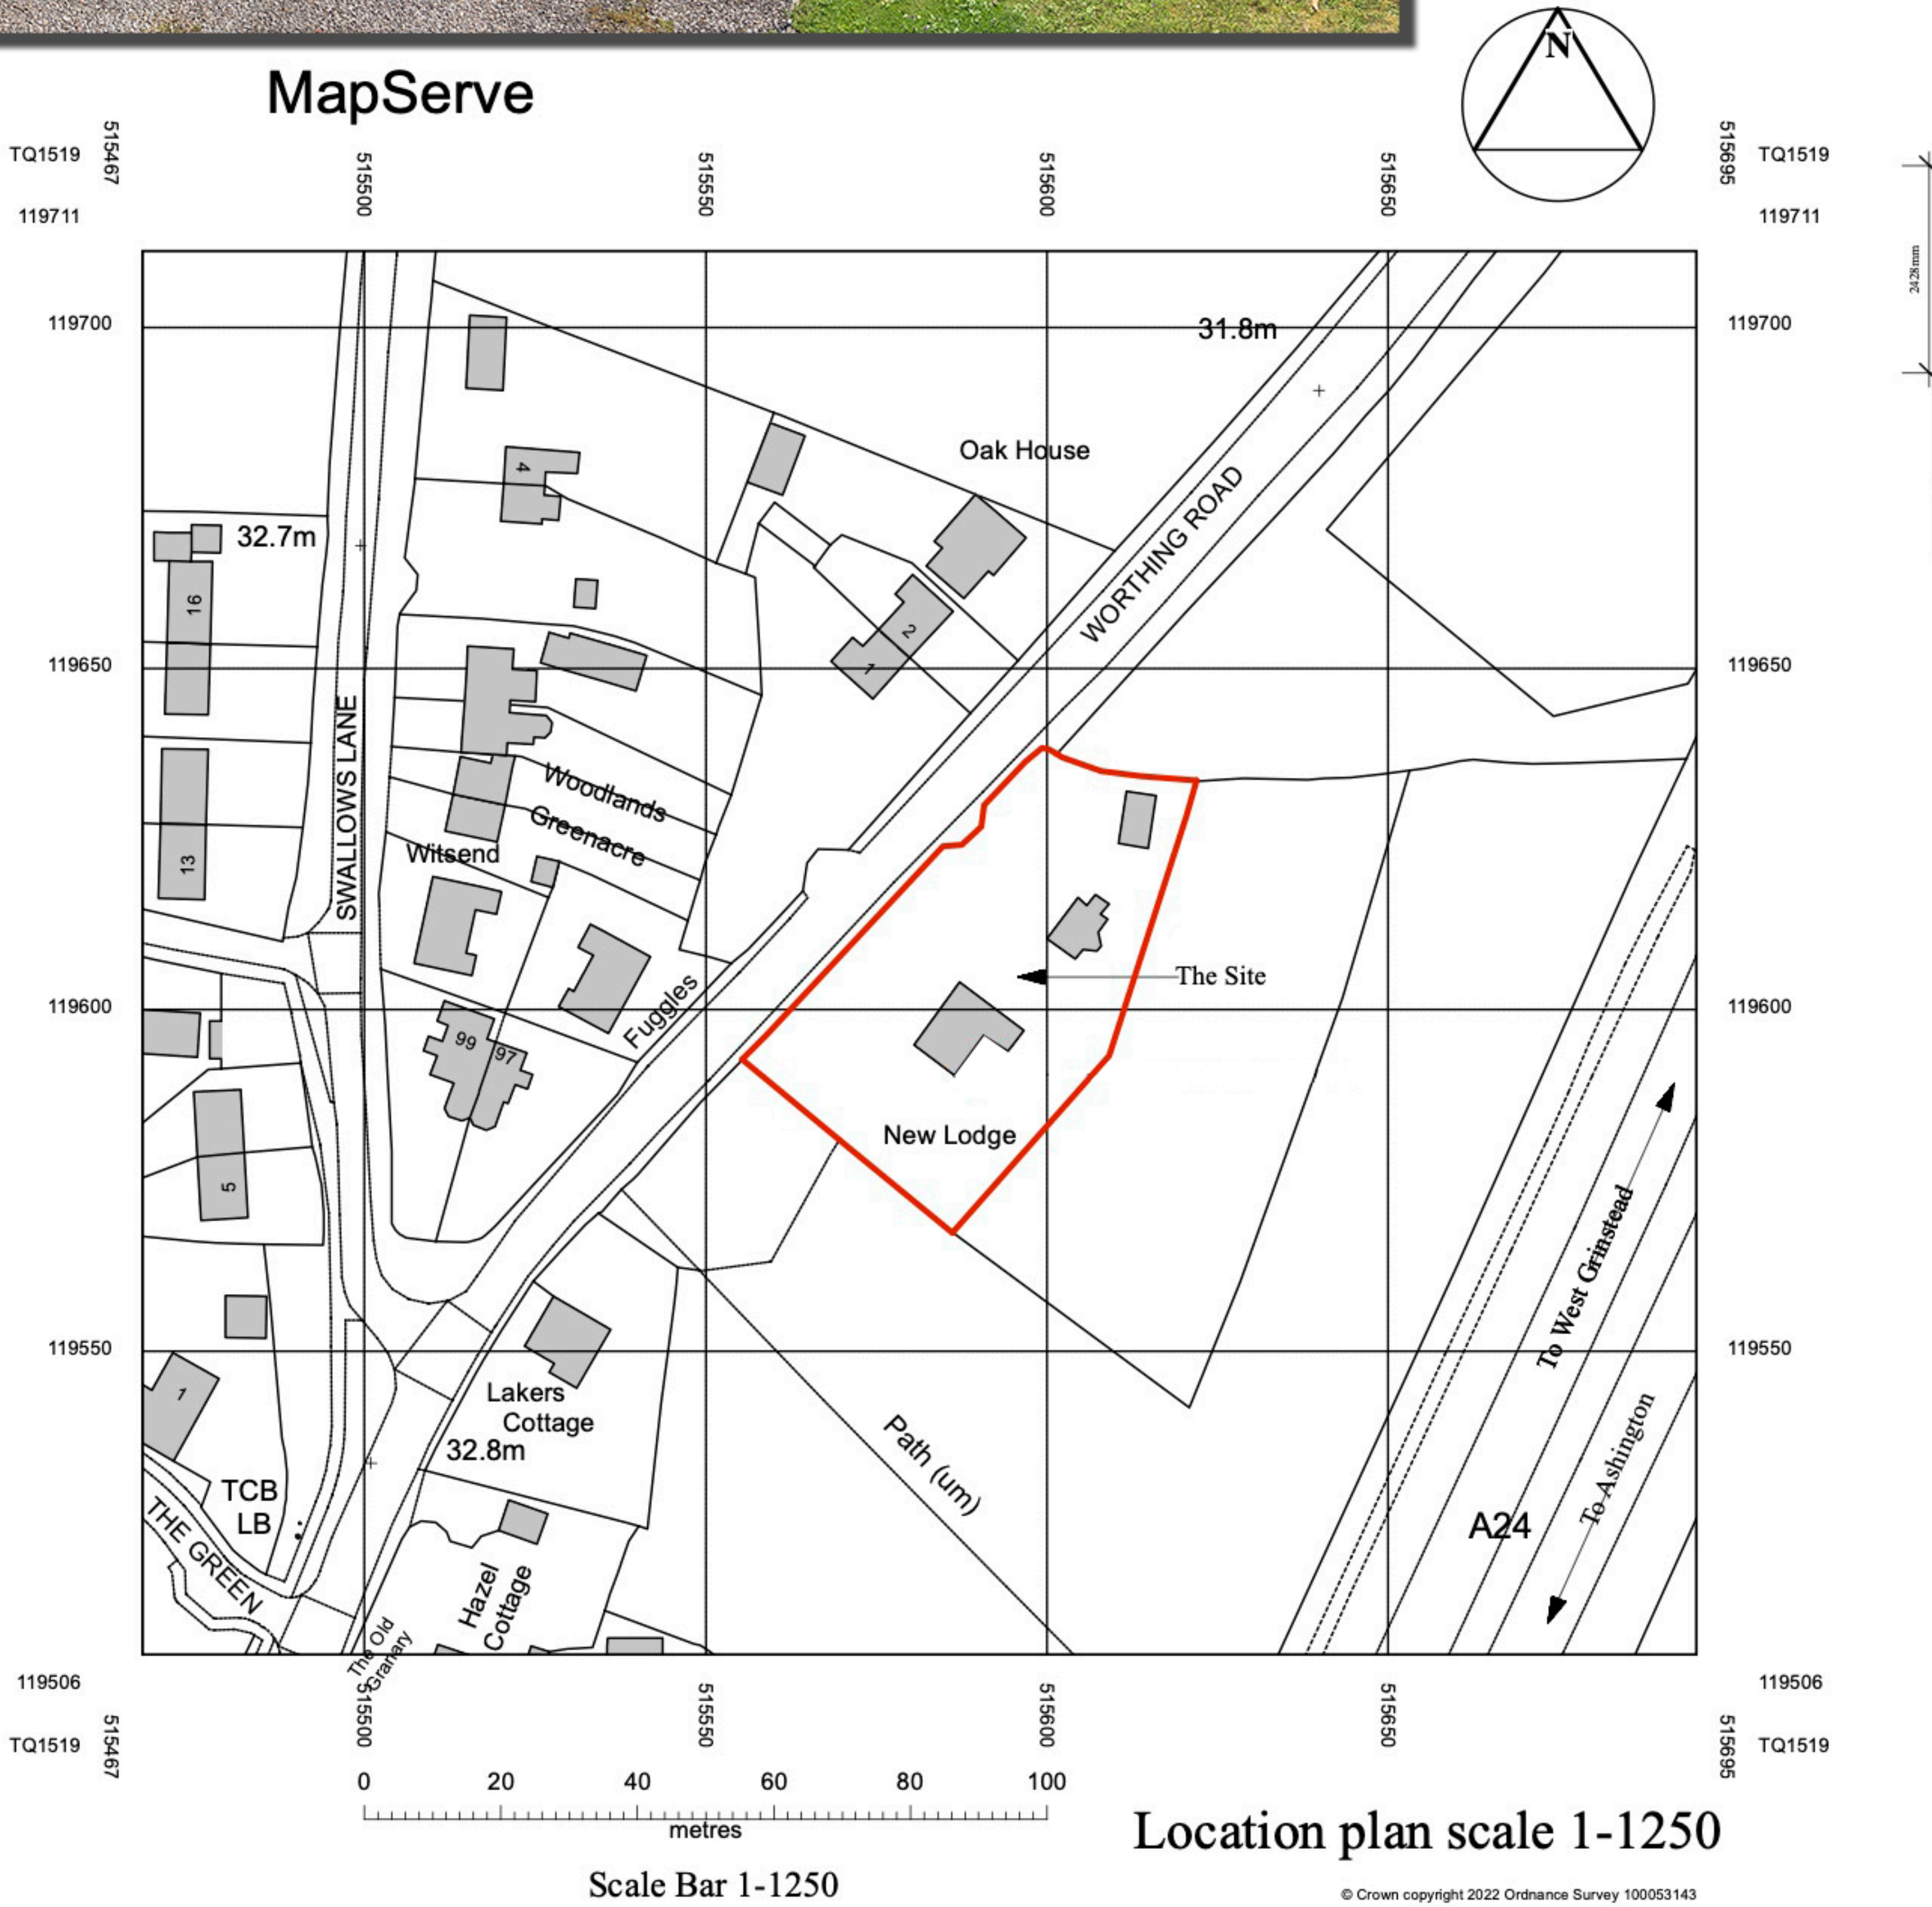

Location plan scale 1-1250

Title of project:
S73-01 RevA

Title: **Location Plan , Site Plan and Photos.**

Drawing No: **Sharp/22/01**