

NETHER MAUDLIN

Maudlin Lane, Bramber, BN44 3PR

Notes
© This drawing remains the property of MGI Architecture Ltd. and shall not be copied without prior written consent.
All dimensions to be checked on site and any discrepancies to be reported before work commences.

North

Client

MR. TIM JOHNSON

Drawing

OUTBUILDING - PROPOSED
PLANS AND ELEVATIONS

Drawing Scale @A1


1:100, 1:213.69@A1

Drawing ID


PL-07

Project ID

1329

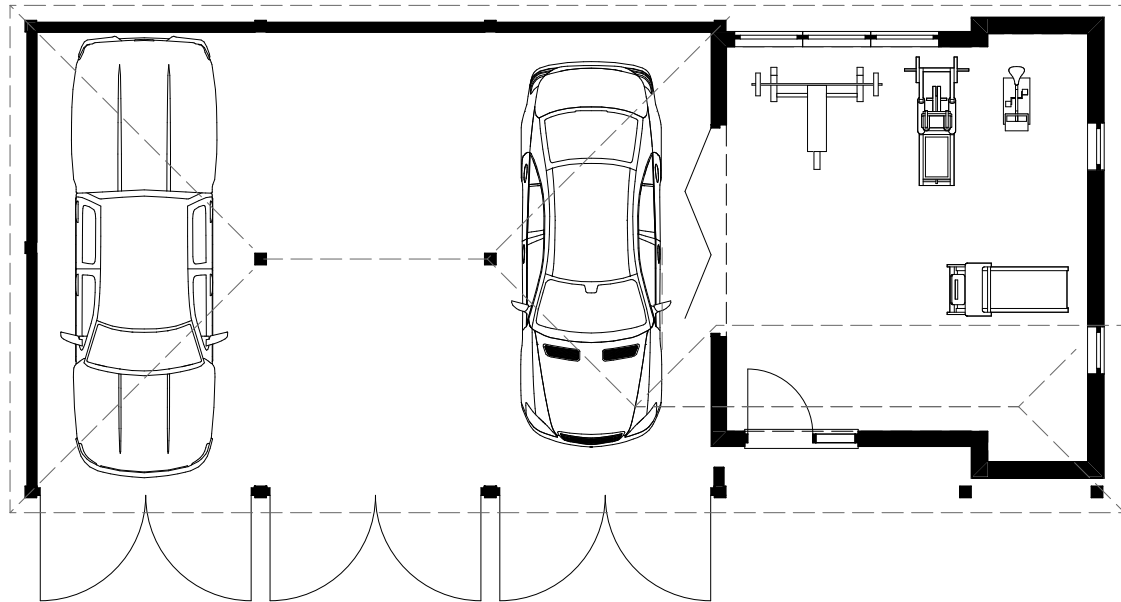


FLOOR PLAN 1:100
Nether Maudlin, Maudlin Lane, BN44 3PR
Scale 1:100 0 1 2 3 4 5m

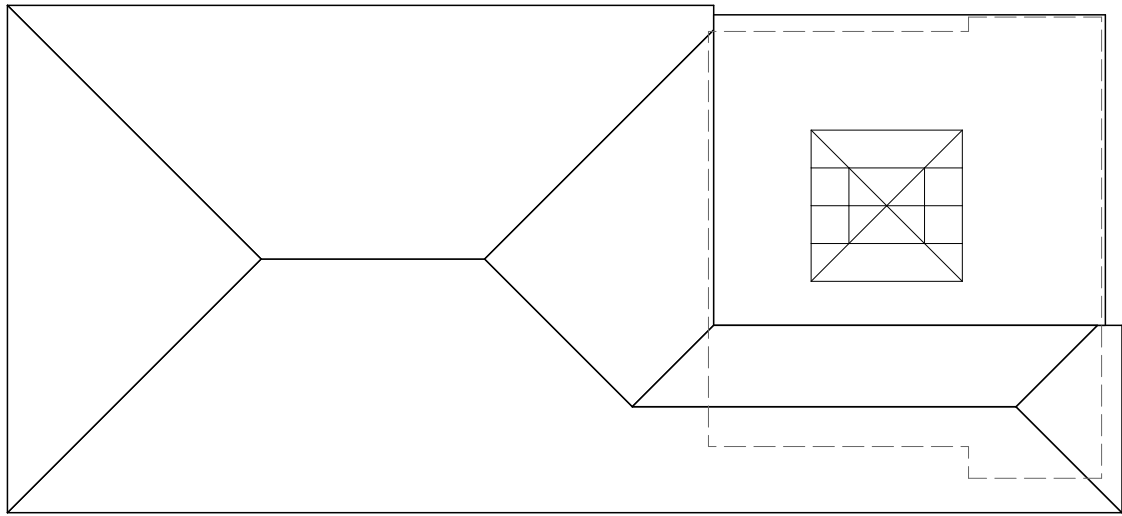


ROOF PLAN 1:100
Nether Maudlin, Maudlin Lane, BN44 3PR



SIDE ELEVATION 1:100
Nether Maudlin, Maudlin Lane, BN44 3PR

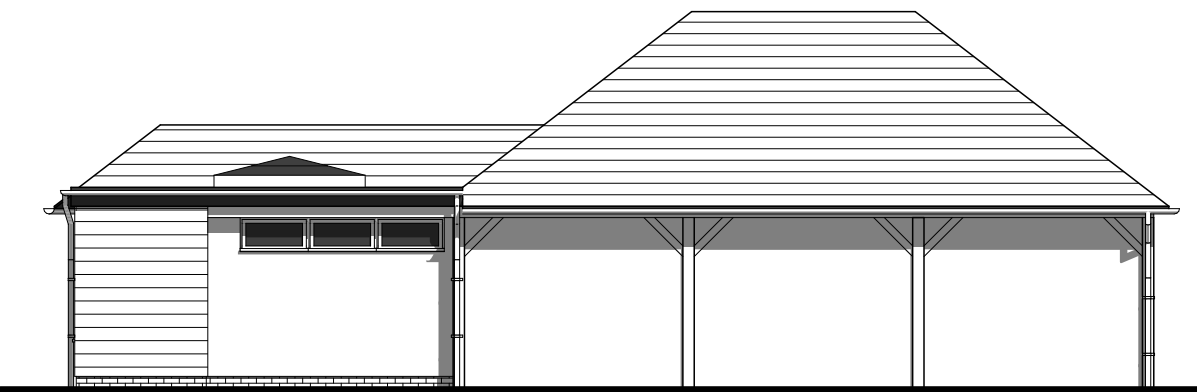


REAR ELEVATION 1:100
Nether Maudlin, Maudlin Lane, BN44 3PR

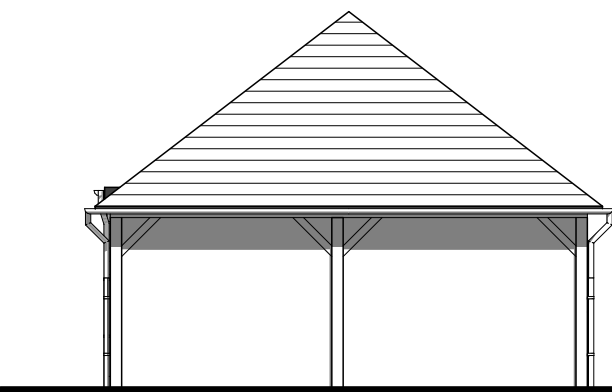

SIDE ELEVATION 1:100
Nether Maudlin, Maudlin Lane, BN44 3PR



FRONT ELEVATION 1:50
Nether Maudlin, Maudlin Lane, BN44 3PR
Scale 1:100 0.5 1 1.5 2 2.5m

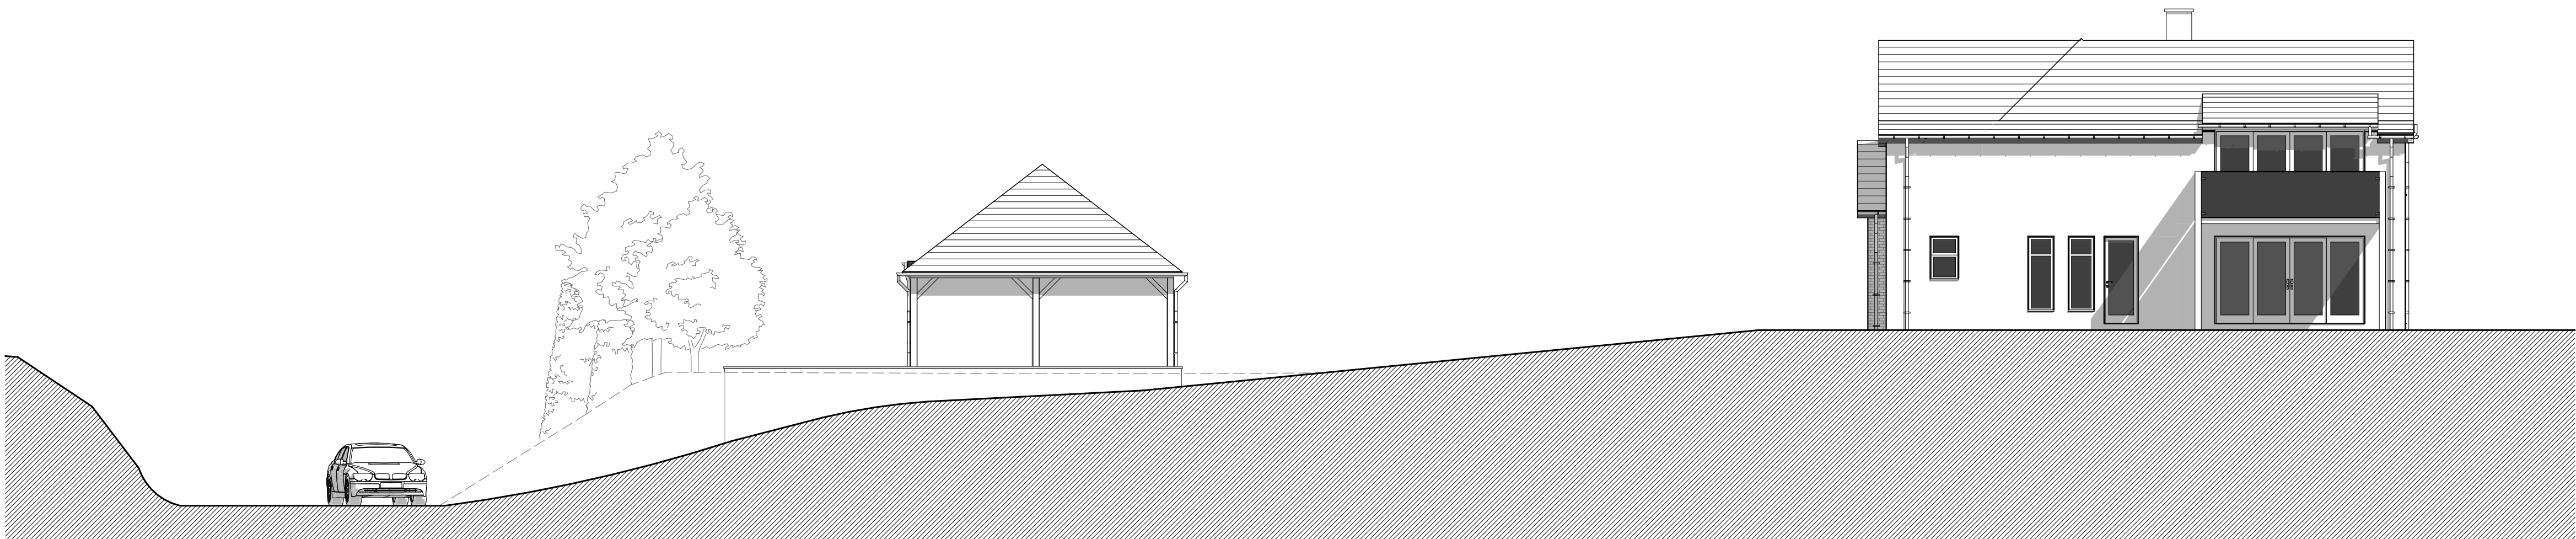

SITE SECTION 1:50
Nether Maudlin, Maudlin Lane, BN44 3PR