



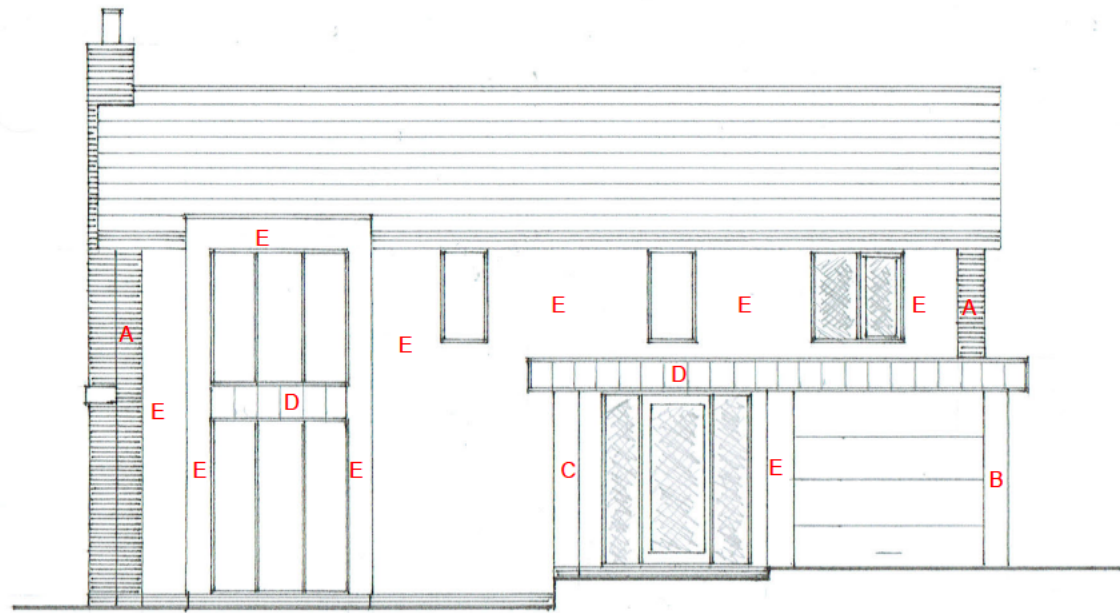


FRONT ELEVATION

- A - existing LBC Heather face brickwork retained
- B - existing pier resized in LBC Heather face brickwork
- C - Stained oak cladding to pier
- D - Raised seam vertical metal cladding
- E - Black vertical cladding

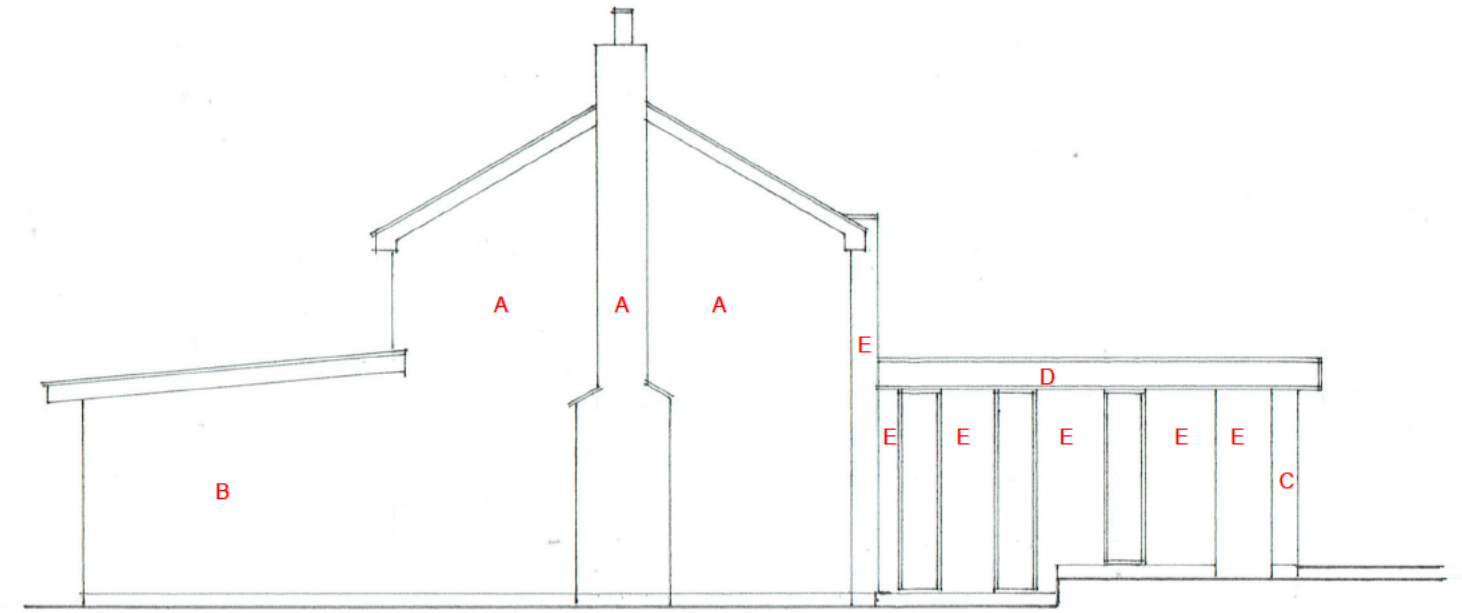


SIDE ELEVATION

- A - Existing LBC Heather face brickwork retained
- B - LBC Heather face brickwork to side of new extension
- C - Stained oak cladding to pier
- D - Raised seam vertical metal cladding
- E - Black vertical cladding

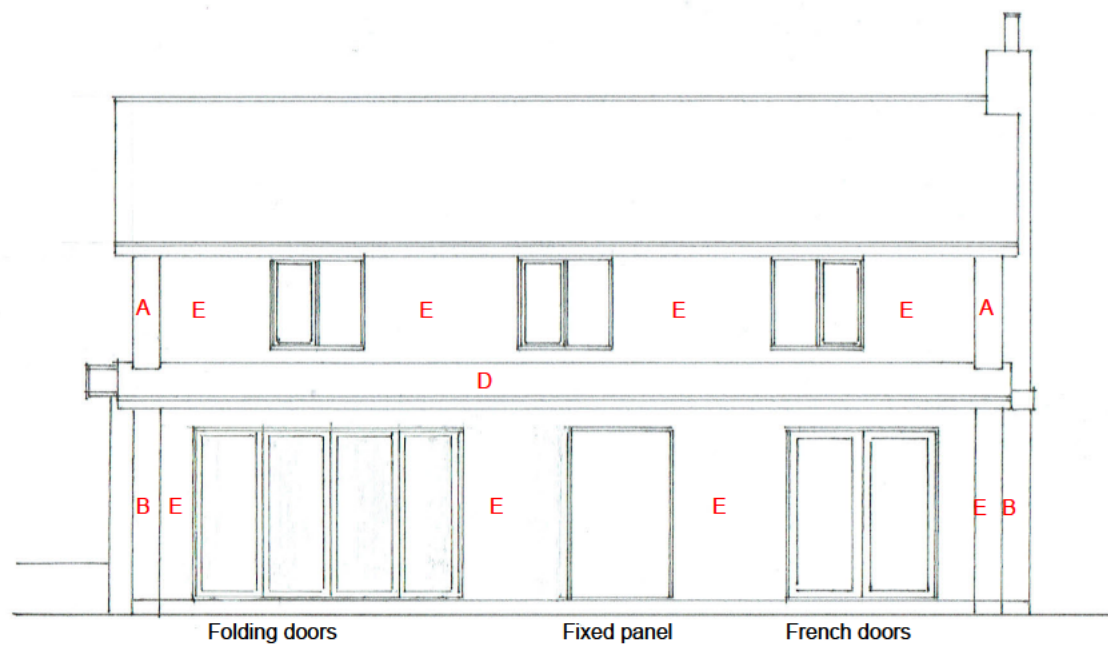


REAR ELEVATION

- A - Existing LBC Heather face brickwork retained
- B - LBC Heather face brickwork to side piers of new extension
- C - Stained oak cladding to pier
- D - Raised seam vertical metal cladding
- E - Black vertical cladding

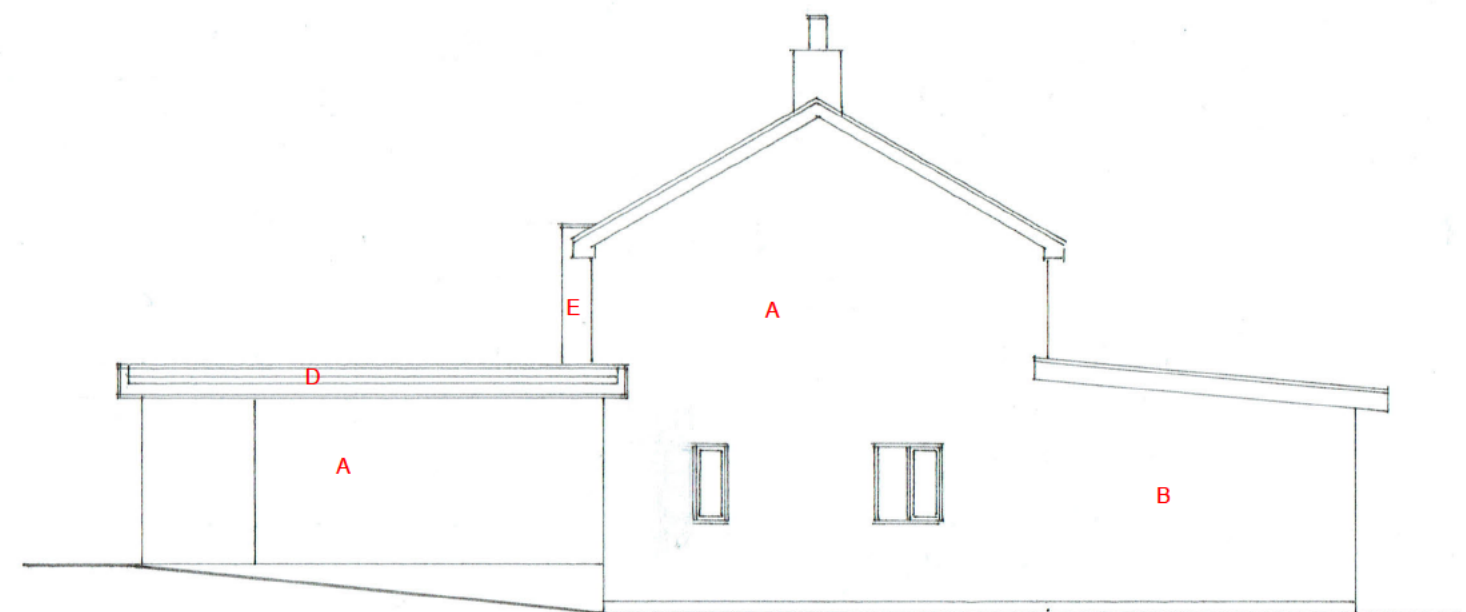

SIDE ELEVATION

- A - Existing LBC Heather face brickwork retained
- B - LBC Heather face brickwork to side of new extension
- C - Stained oak cladding to pier
- D - Raised seam vertical metal cladding
- E - Black vertical cladding

 

23 Maudlyn Parkway, Bramber, Steyning, West Sussex
Proposed elevations
Scale 1/100 at A3

Drawing number 01-1225-07revC
BUILDING TECHNICAL SERVICES