

REVISIONS				
REV	DATE	DESCRIPTION	DRWN	CHKD
P01	11.02.26	PLANNING SUBMISSION	RD	SE

REVISIONS

REV	DATE	DESCRIPTION	DRAWN	CHECKED
P01	11/02/26	PLANNING SUBMISSION	RD	SE

GENERAL NOTES AND LEGEND	
1.	PLANNING TO BE READ IN CONJUNCTION WITH LATEST REVISIONS OF THE FEEDING DRAWINGS AND DOCUMENTS.
000 SERIES	PLANNING EXISTING SITE PLANS
000 SERIES	PLANNING EXISTING ELEVATIONS
001 SERIES	PLANNING DEMOLITION LOCATION & SITE PLANS
002 SERIES	PLANNING PROPOSED PLANS
003 SERIES	PLANNING PROPOSED ELEVATIONS
003 SERIES	PLANNING PROPOSED LOCATION & SITE PLANS
004 SERIES	PLANNING PROPOSED SECTIONS
005 SERIES	PLANNING PROPOSED ELEVATIONS
006 SERIES	PLANNING EXTERNAL VISUALS

GENERAL NOTES AND LEGEND

1. DRAWING TO BE READ IN CONJUNCTION WITH LATEST REVISIONS OF THE FOLLOWING DRAWINGS AND DOCUMENTS:

ING DRAWINGS AND DOCUMENTS

000 SERIES - PLANNING EXISTING SITE PLANS
003 SERIES - PLANNING EXISTING ELEVATIONS

EXISTING ELEVATIONS

021 SERIES - PLANNING DEMOLITION PLANS
022 SERIES - PLANNING DEMOLITION SECTIONS

COLLISION SECTIONS

033 SERIES - PLANNING PROPOSED SECTIONS

PROPOSED SECTIONS

041 SERIES - PLANNING EXTERNAL VISUALS


PERIPHERAL VISUALS

SRP1121 - DESIGN AND ACCESS STATEMENT - KSS-XX-XX-T-A-0010

ESS SIAIEMENI - KSS-AA-AL


KEY

--- PROPOSED DEMOLITION

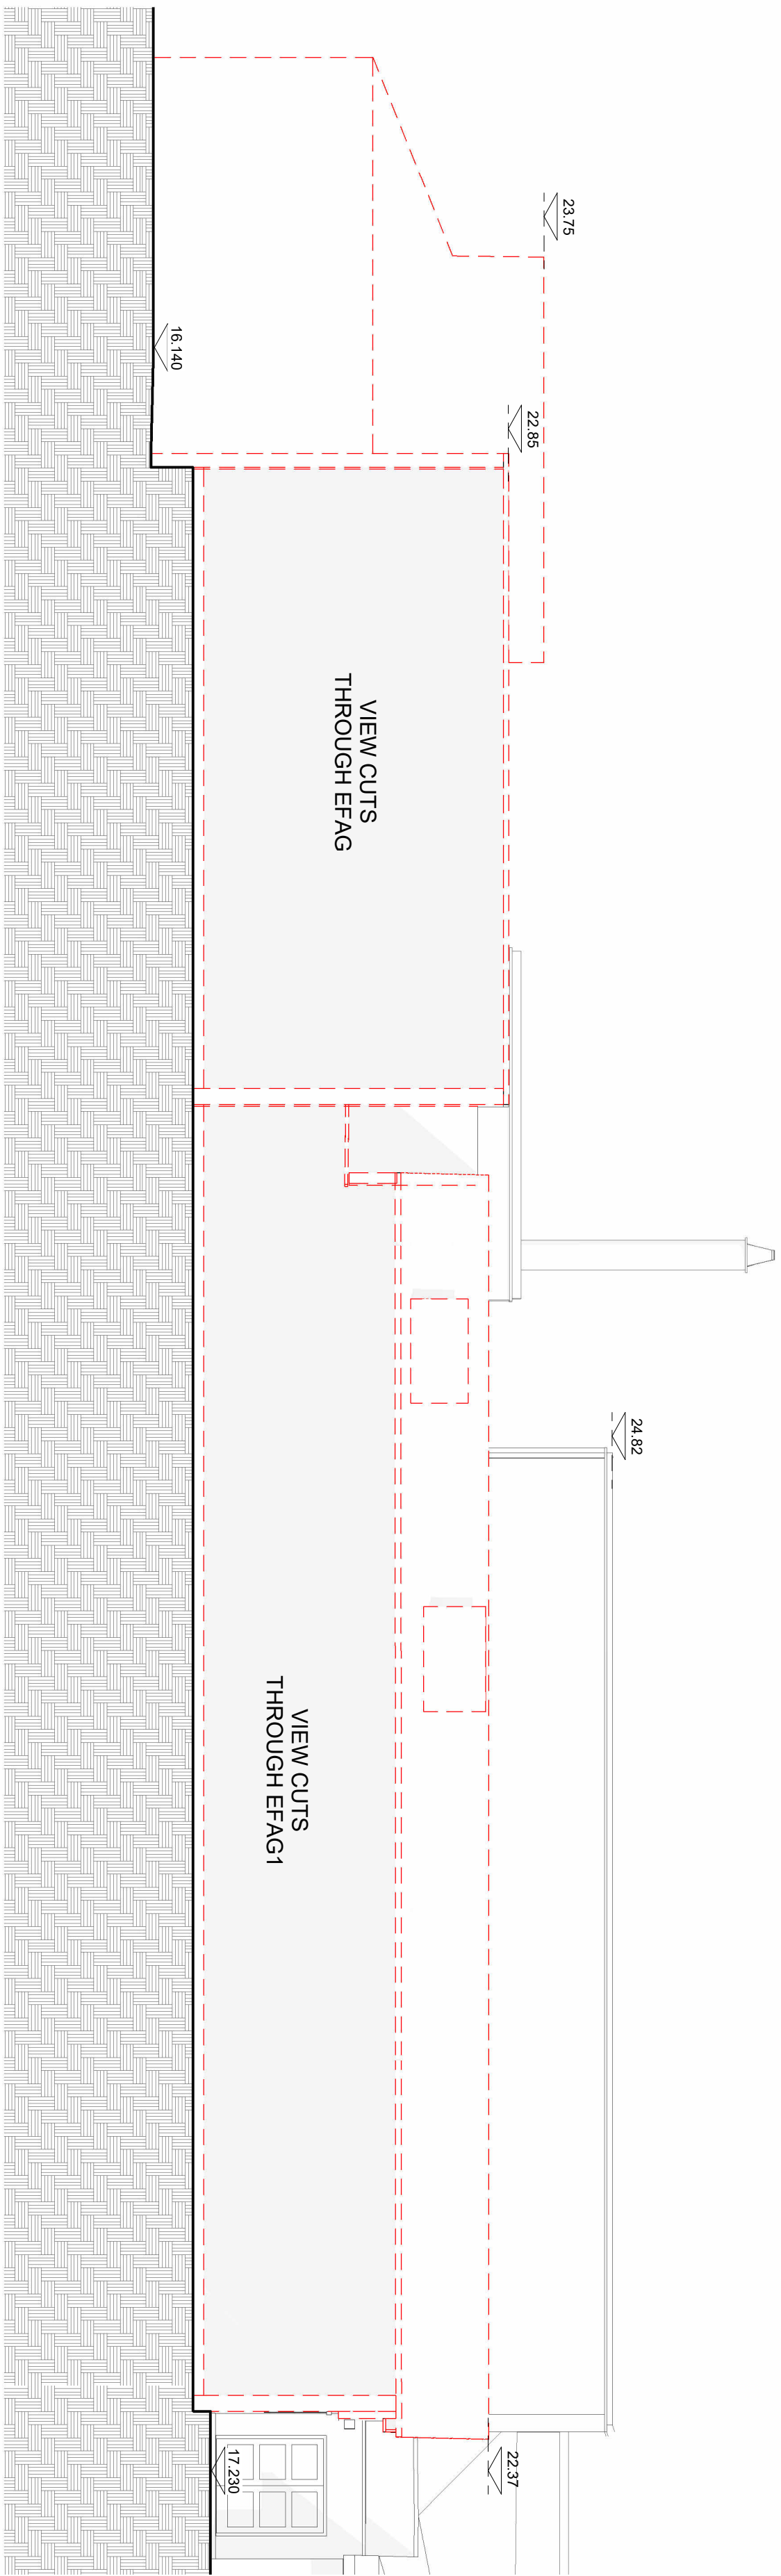


SECTION

EFAG - EFAG1 - SECTION 1 : 100

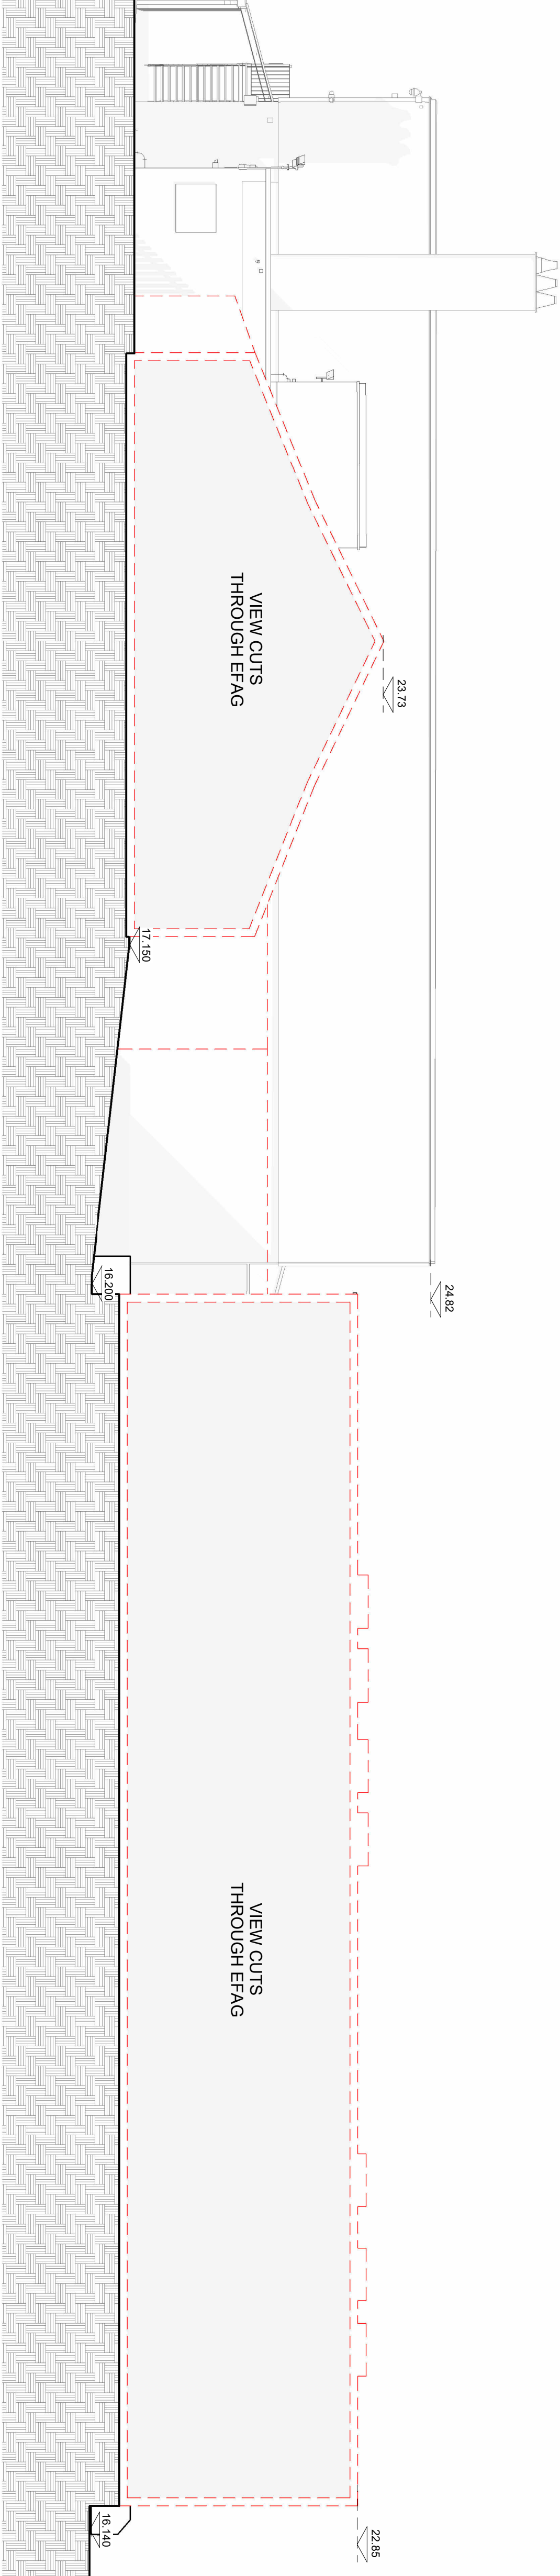

SECTION

EFAG - SECTION 1 : 100

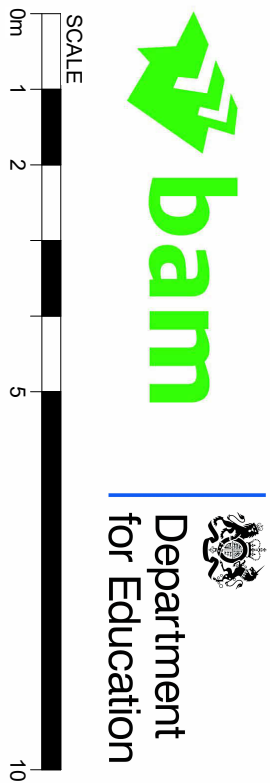

KEY PLAN



London 1 James Street London W1U 1DR
Kent 7 Blighs Walk Sevenoaks TN13 1DB
KSSGROUP.COM ☎+44 (0)20 7907 2222

CLIENT

BAM CONSTRUCTION

PROJECT

STEYNING GRAMMAR SCHOOL

TITLE

LEISURE CENTRE, EFAG & EFAG1

DEMOLITION SECTIONS

containing code (e.g. 10000). While the first code is clearly a code that identifies a unit and addresses for coordination within a delivery team, **S2** information containers that are suitable for informational reference by other teams within a delivery team. **S3** Information containers that are suitable for review and comment on their contents.

appointed party, \$5 information containers suitable for review and acceptance by an appointing party⁴. An information containers where there are no comments from the party being invited to either authorize them

in response to an appointing party's exercise

SRP1121-KSS-ZZ-ZZ-M-A-0001

SCALE	FORMAT	SUITABILITY	REVISION
-------	--------	-------------	----------

1:100	@A1	A3	P01
-------	-----	----	-----

DRAWING REFERENCE

SRP1121-KSS-ZZ-ZZ-D-A-0221