


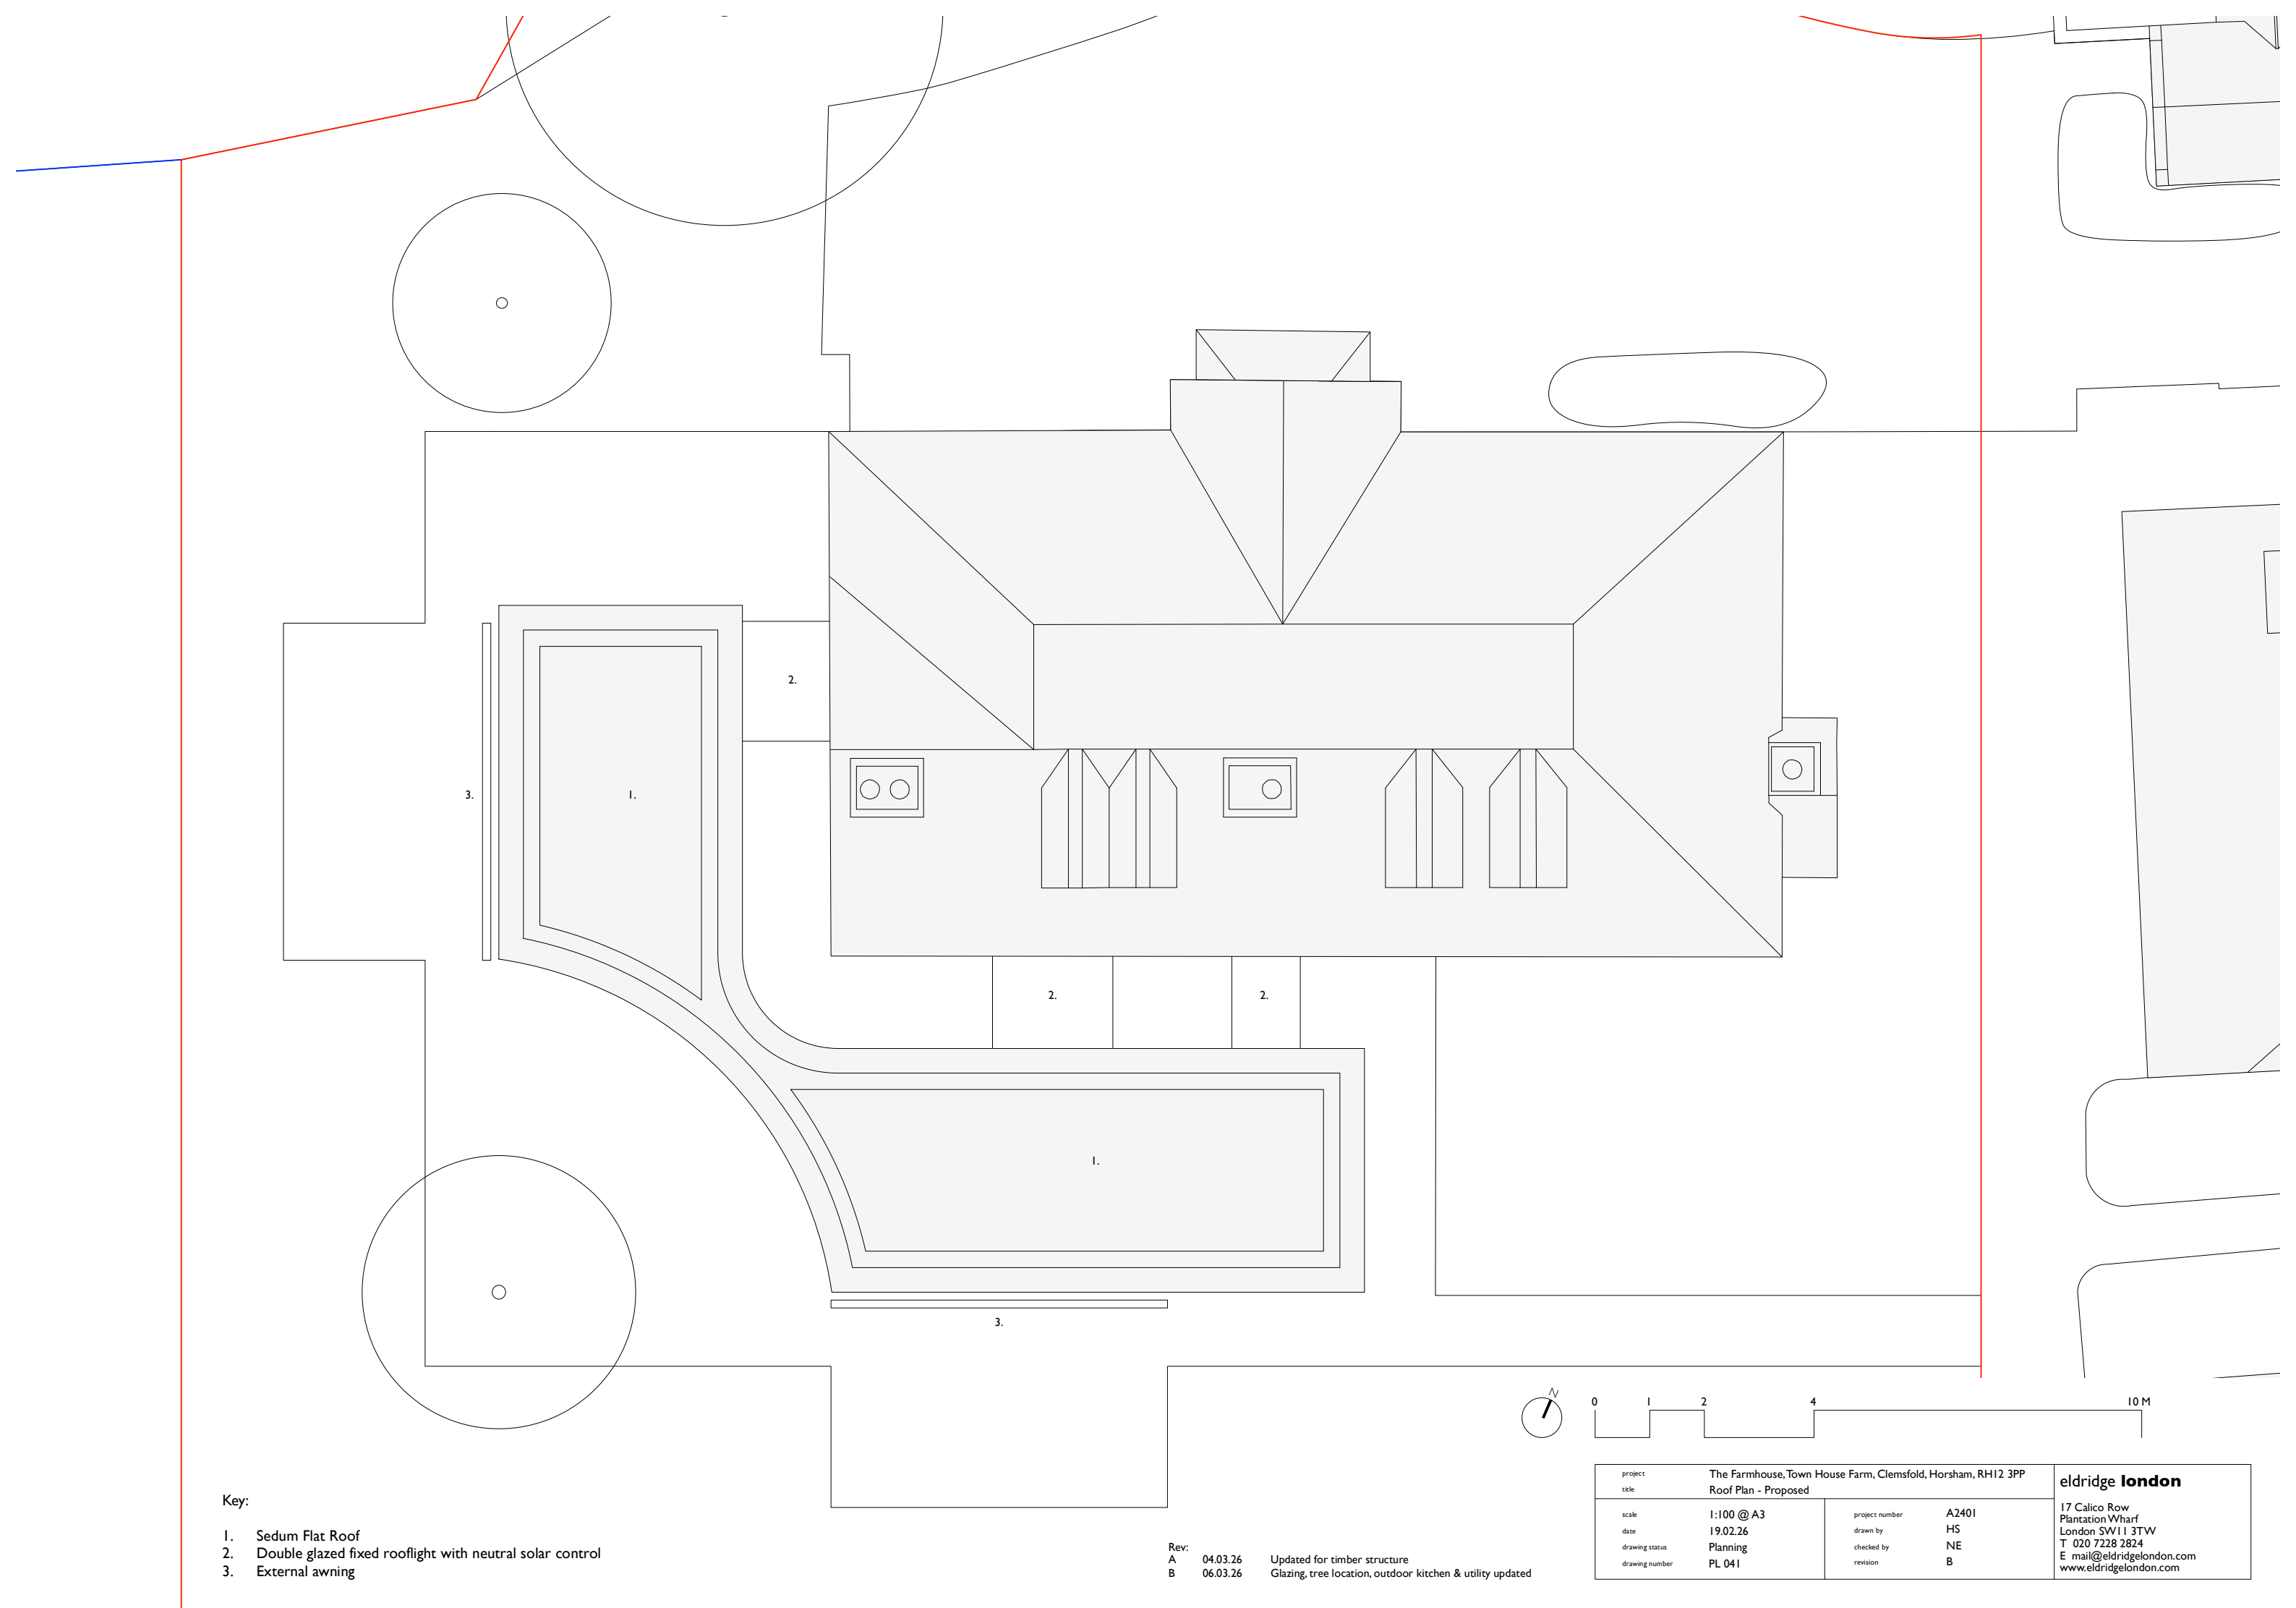

Key:

- 1. Sedum Flat Roof
- 2. Double glazed fixed rooflight with neutral solar control
- 3. External awning

Rev:		
A	04.03.26	Updated for timber structure
B	06.03.26	Glazing, tree location, outdoor kitchen & utility updated

project title	The Farmhouse, Town House Farm, Clemsfold, Horsham, RH12 3PP Roof Plan - Proposed		eldridge london 17 Calico Row Plantation Wharf London SW11 3TW T 020 7228 2824 E mail@eldridgelondon.com www.eldridgelondon.com
scale	I:100 @ A3	project number	
date	19.02.26	drawn by	
drawing status	Planning	checked by	
drawing number	PL 041	revision	B