


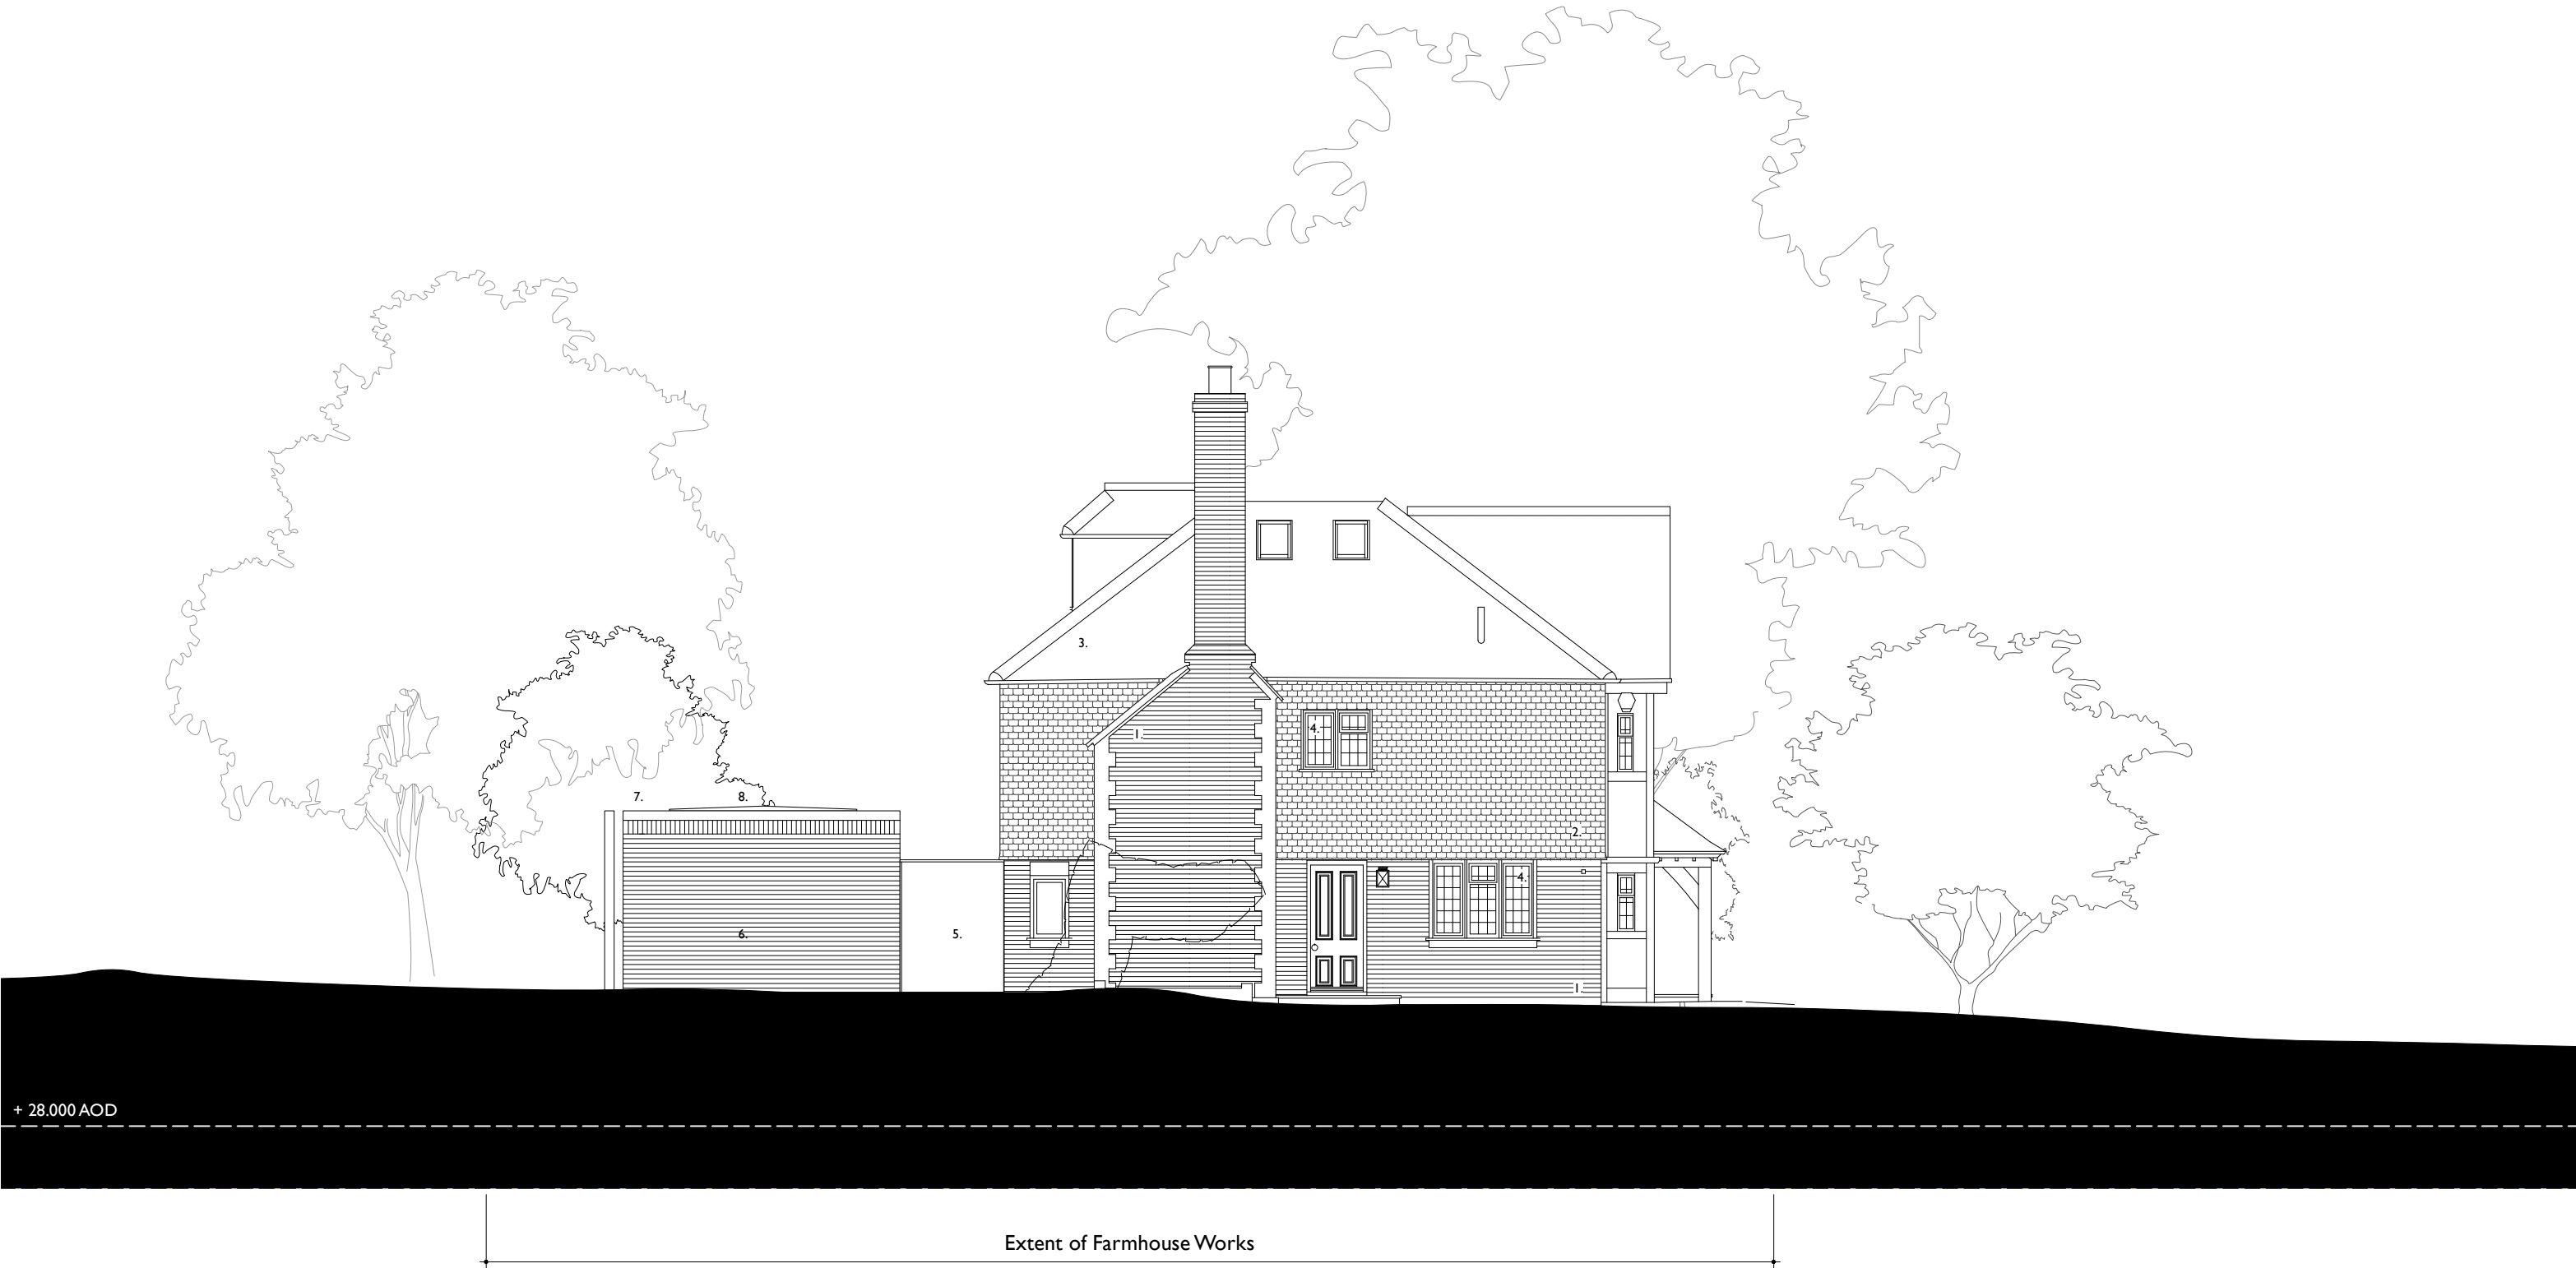

- Key:
- 1. Traditional brickwork
 - 2. Clay vertical hanging tiles
 - 3. Clay roof tiles
 - 4. Aluminium double glazed casement windows
 - 5. Structural frameless glazing
 - 6. Red brick to match existing
 - 7. Anodised aluminum coping
 - 8. Sedum green roof

Rev:
A 04.03.26 Updated for timber structure
B 06.03.26 Glazing & tree location updated



project title	The Farmhouse, Town House Farm, Clemsfold, Horsham, RH12 3PP East Elevation - Proposed		eldridge london
scale	I:100 @ A3	project number	A2401
date	19.02.26	drawn by	HS
drawing status	Planning	checked by	NE
drawing number	PL 102	revision	B
17 Calico Row Plantation Wharf London SW11 3TW T 020 7228 2824 E mail@eldridgelondon.com www.eldridgelondon.com			