


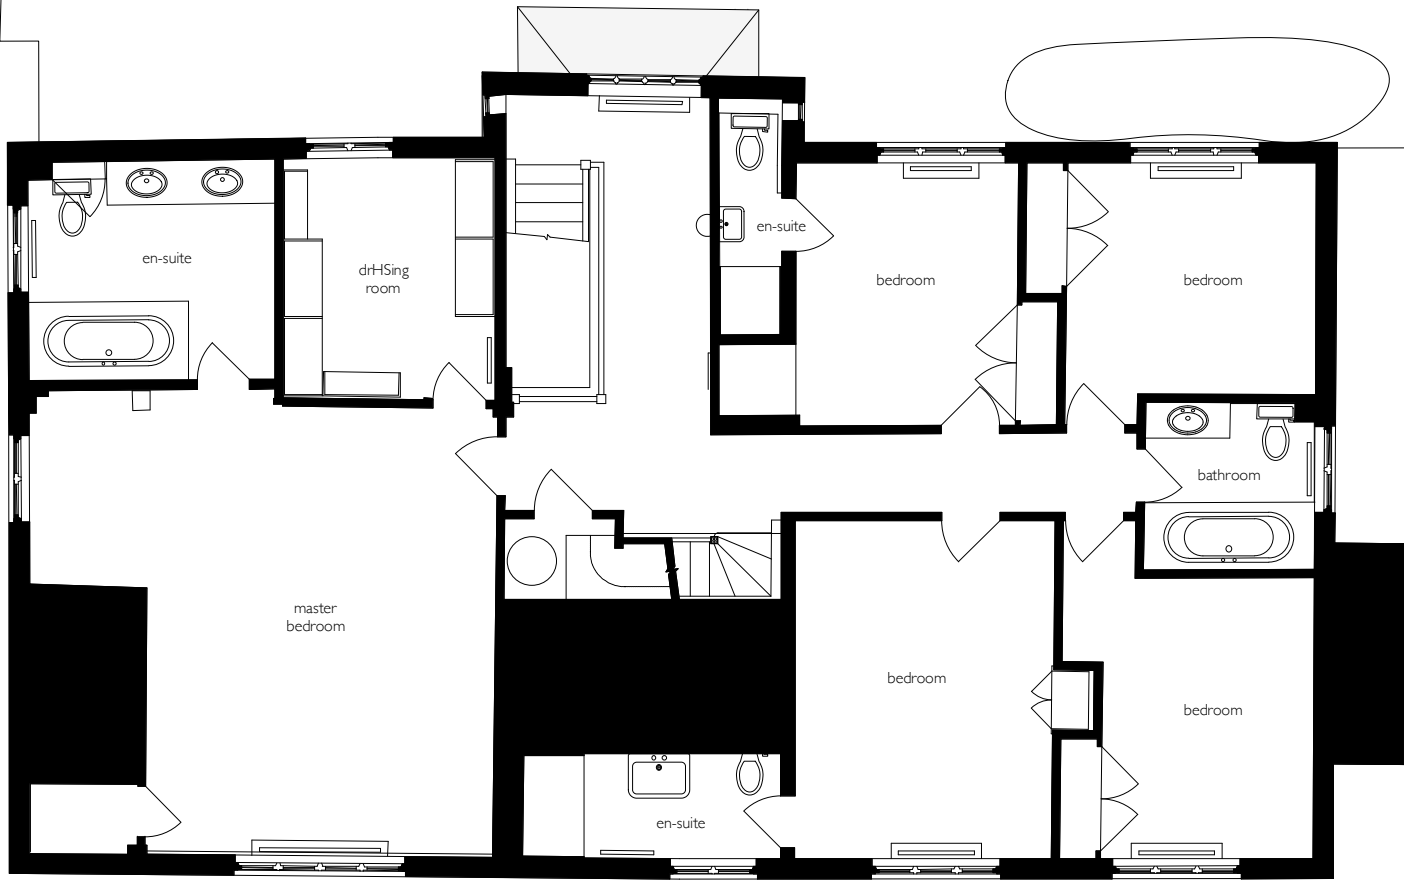

project title	The Farmhouse, Town House Farm, Clemsfold, Horsham, RH12 3PP First Floor Plan - Existing			eldridge london 17 Calico Row Plantation Wharf London SW11 3TW T 020 7228 2824 E mail@eldridgelondon.com www.eldridgelondon.com
scale	1:100 @ A3	project number	A2401	
date	19.02.26	drawn by	HS	
drawing status	Existing	checked by	NE	
drawing number	SD 021	revision	-	