


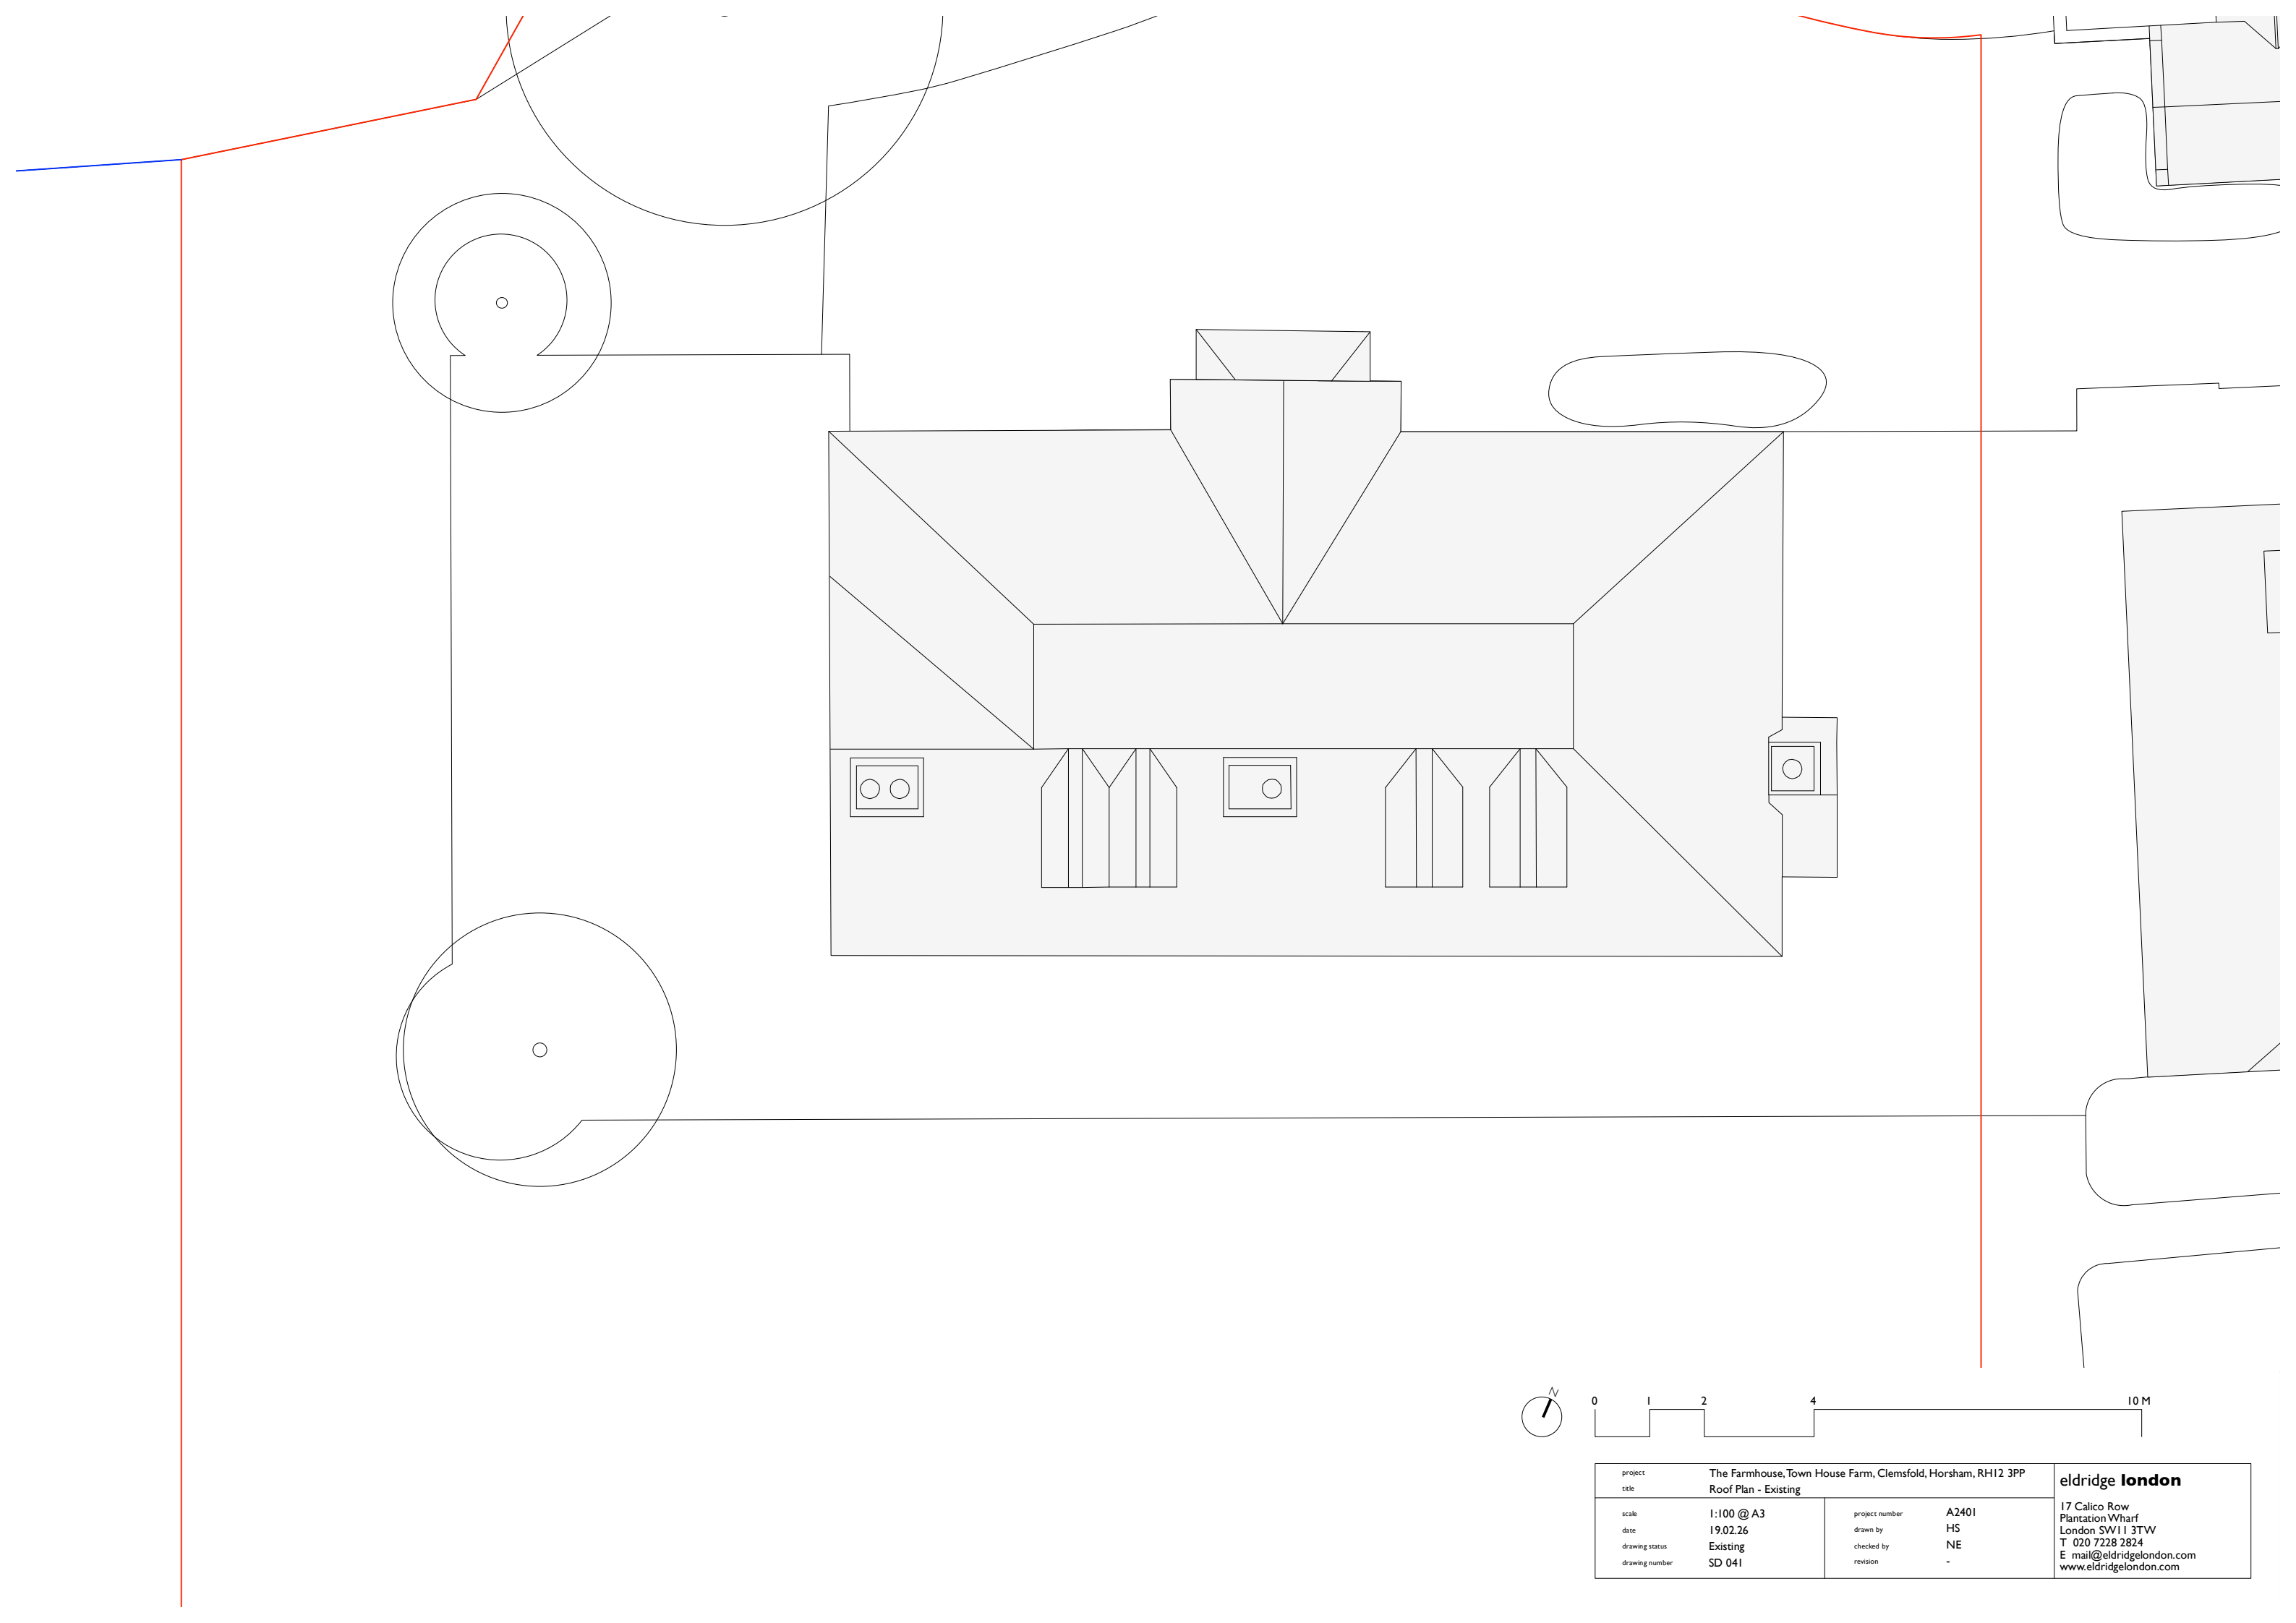

|                |                                                                                      |                |   |
|----------------|--------------------------------------------------------------------------------------|----------------|---|
| project title  | The Farmhouse, Town House Farm, Clemsfold, Horsham, RH12 3PP<br>Roof Plan - Existing |                | <b>eldridge london</b><br><br>17 Calico Row<br>Plantation Wharf<br>London SW11 3TW<br>T 020 7228 2824<br>E mail@eldridgelondon.com<br>www.eldridgelondon.com |
| scale          | I:100 @ A3                                                                           | project number |   |
| date           | 19.02.26                                                                             | drawn by       |   |
| drawing status | Existing                                                                             | checked by     |   |
| drawing number | SD 041                                                                               | revision       |   |
|                |                                                                                      |                | A2401<br>HS<br>NE<br>-   |