


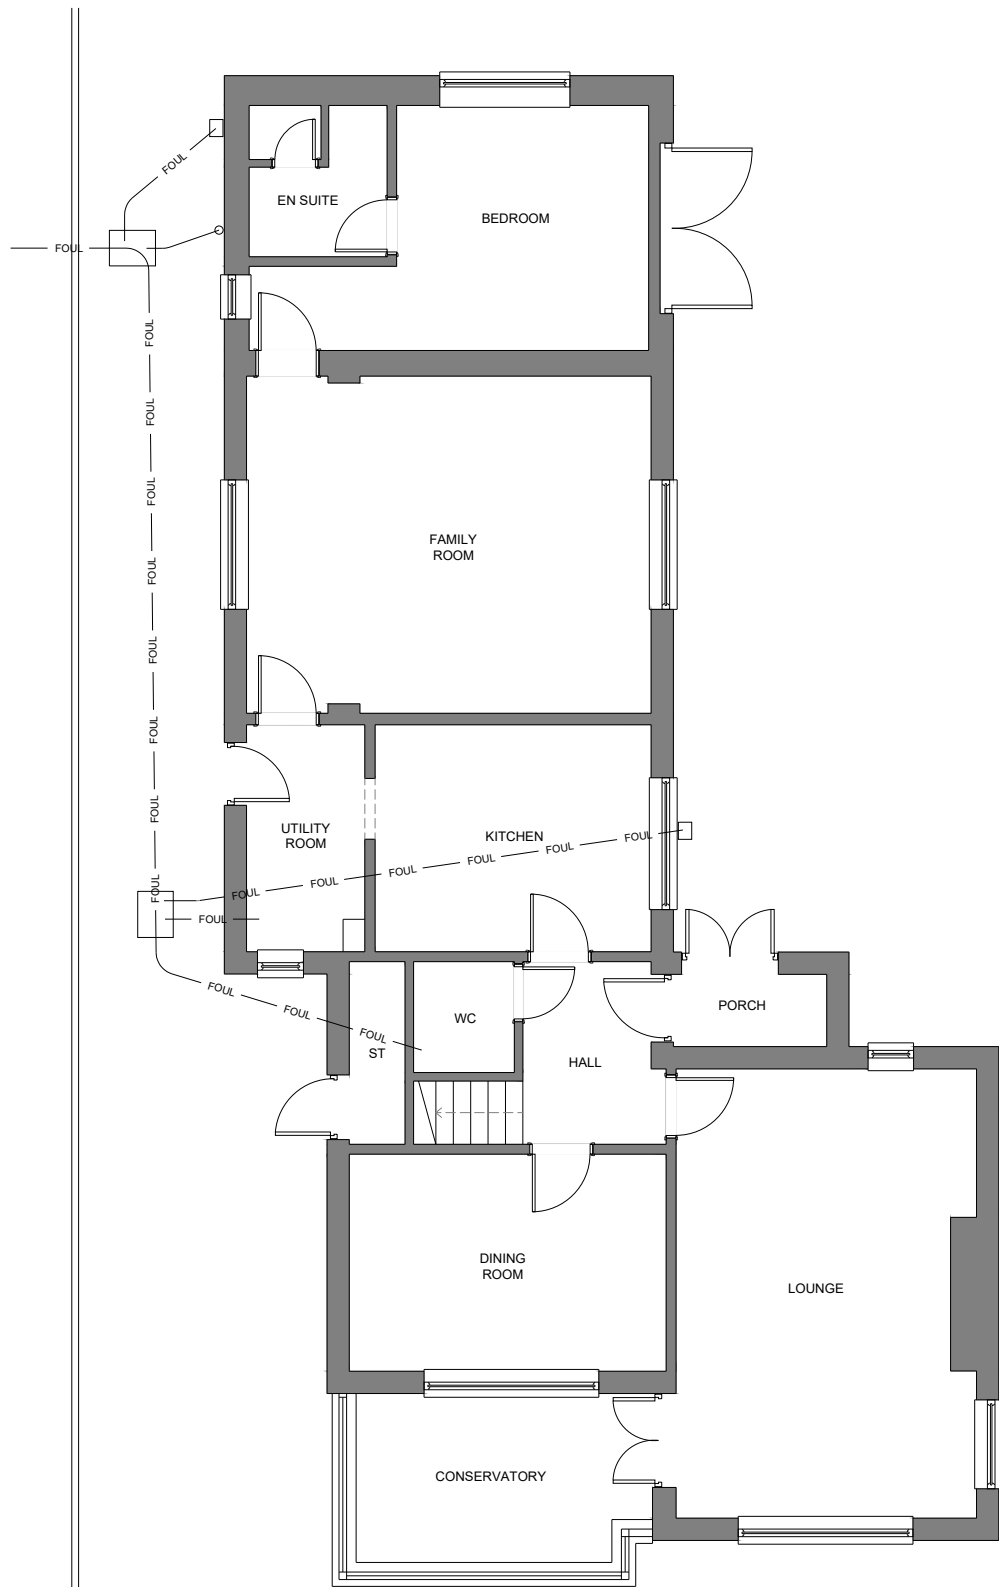


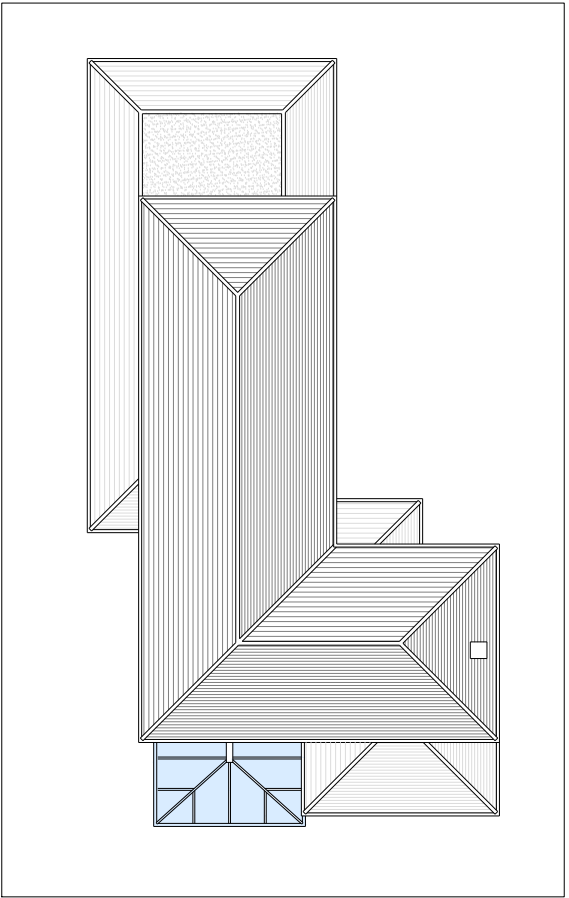

EXISTING GROUND FLOOR PLAN 1:100

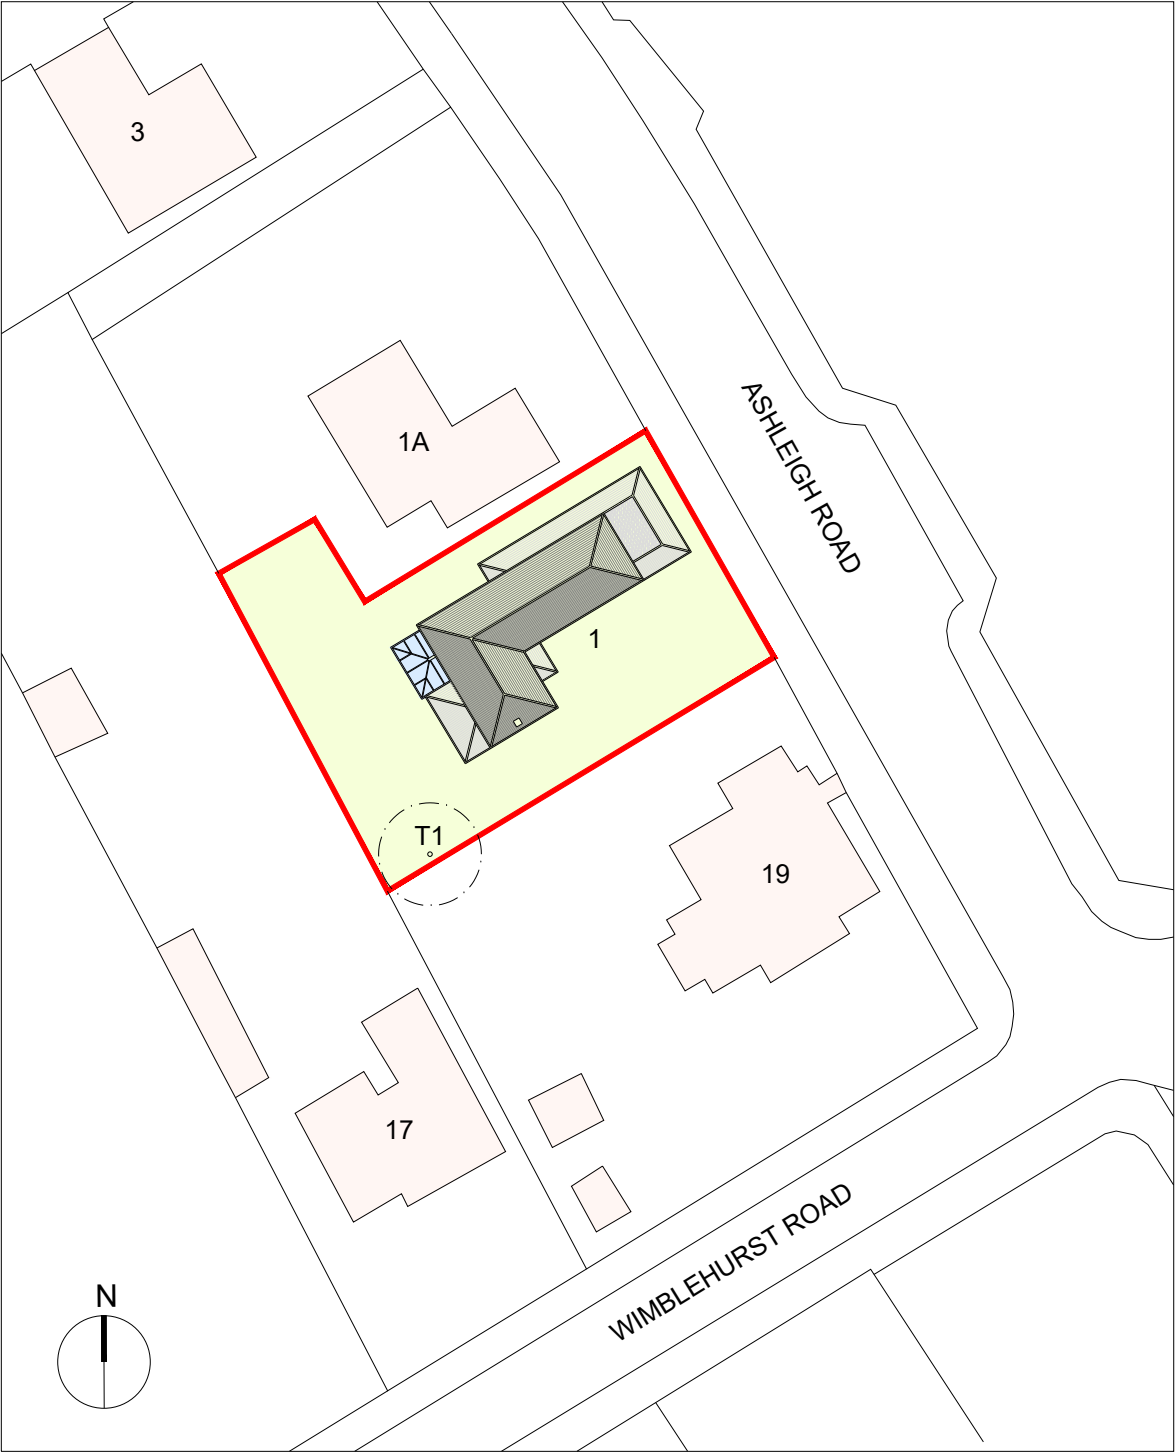


EXISTING ROOF PLAN 1:200

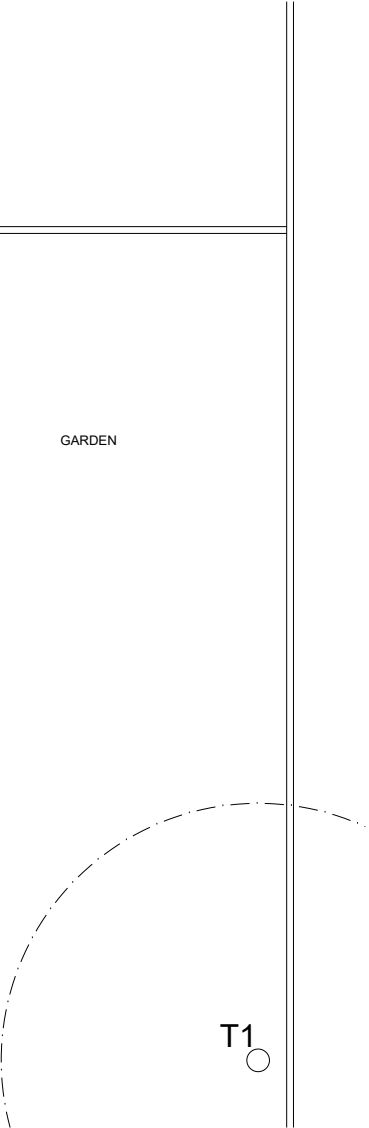


EXISTING BLOCK PLAN 1:500



Scale 1:100

 

Scale 1:200

 

Scale 1:500



mark alford design architecture

Heatherlands Bracken Lane Storrington West Sussex RH20 3HS
T: 01903 740033 E: office@markalforddesign.com

client: MR M PREEN
project title: 1 ASHLEIGH ROAD, HORSHAM
PROPOSED ALTERATIONS

drawing title: EXISTING PLANS

drawn by: MSA date: MAY '26 scale: 1:100/1:200/1:500 @ A3

issue status: FOR PLANNING CONSENT

drawing number: **26609 / P100** revision:

This drawing may not be used or reproduced without written consent. Copyright reserved
No dimensions to be scaled from this drawing except for Planning purposes.