




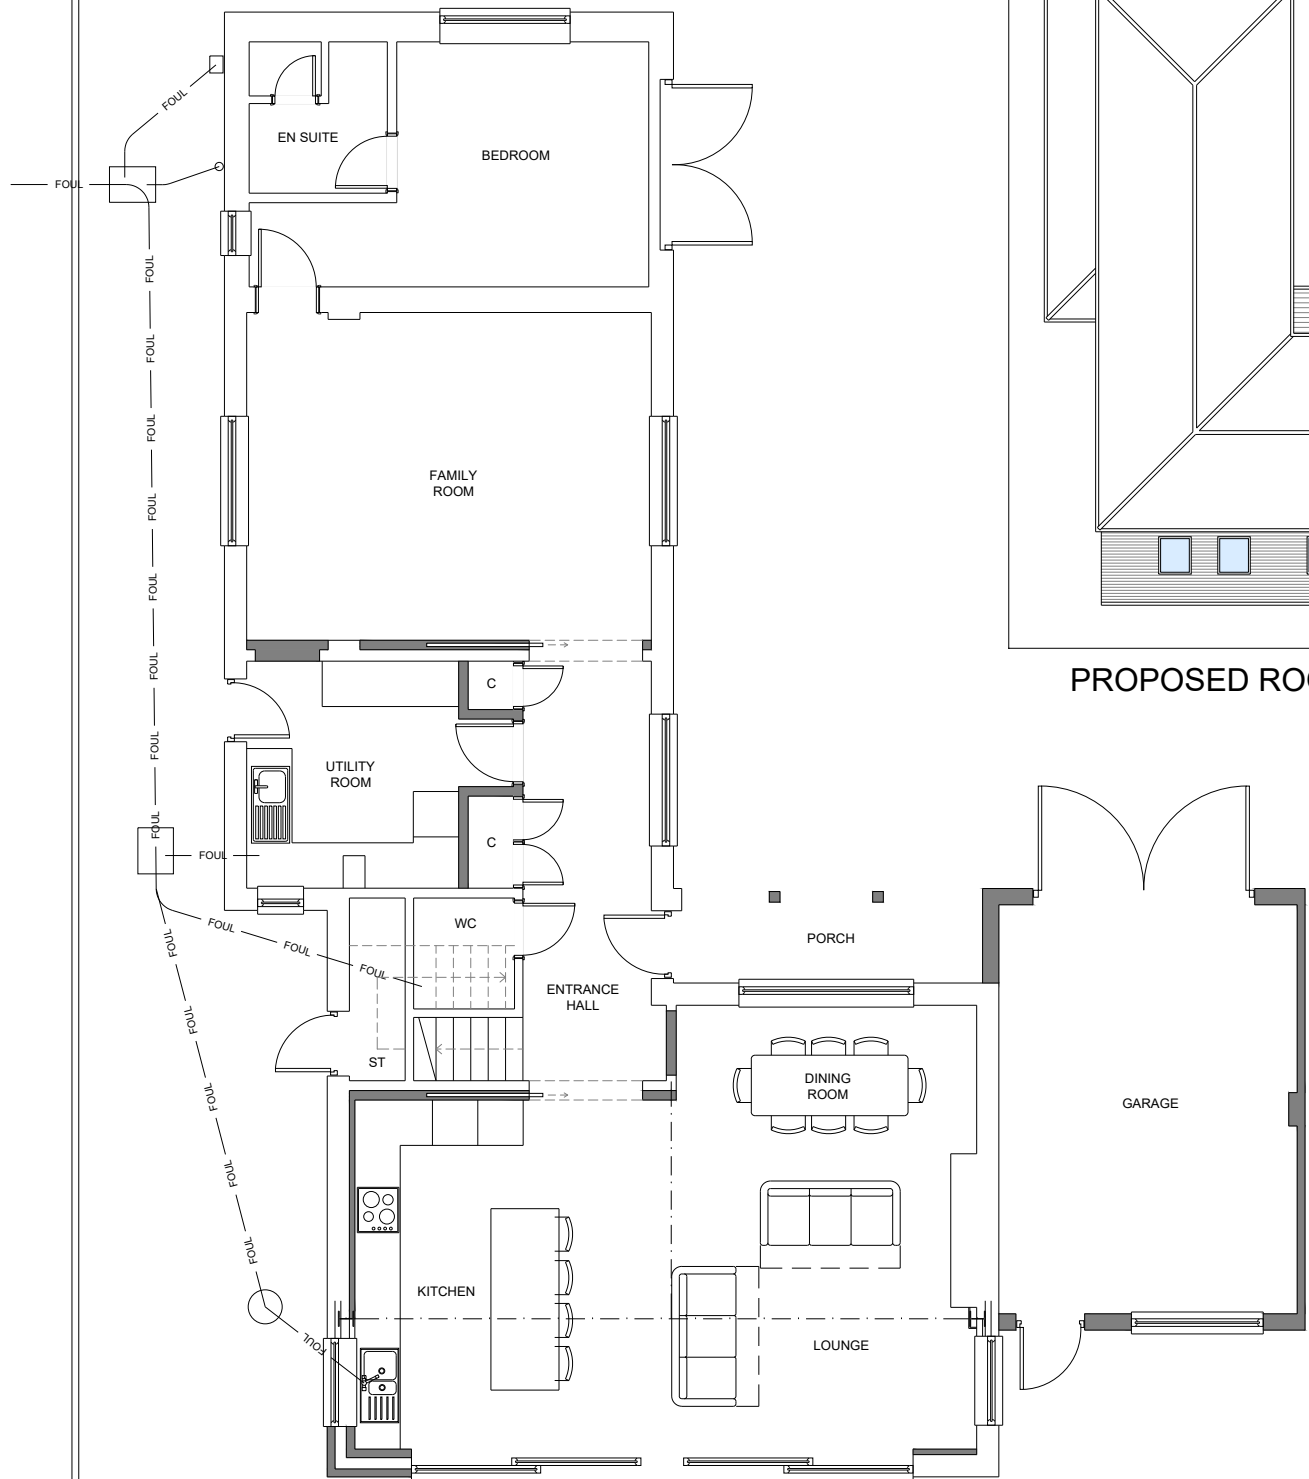

PROPOSED GROUND FLOOR PLAN 1:100

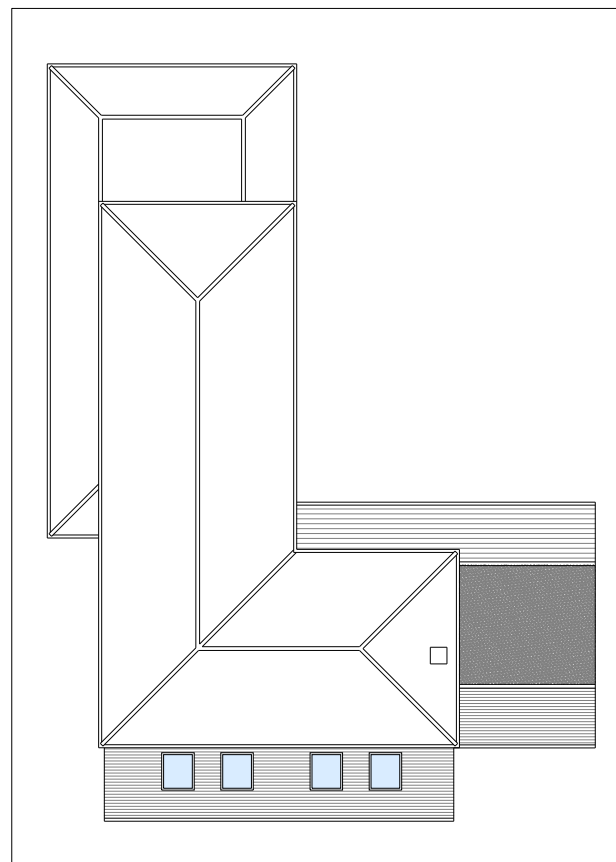

PROPOSED ROOF PLAN 1:200

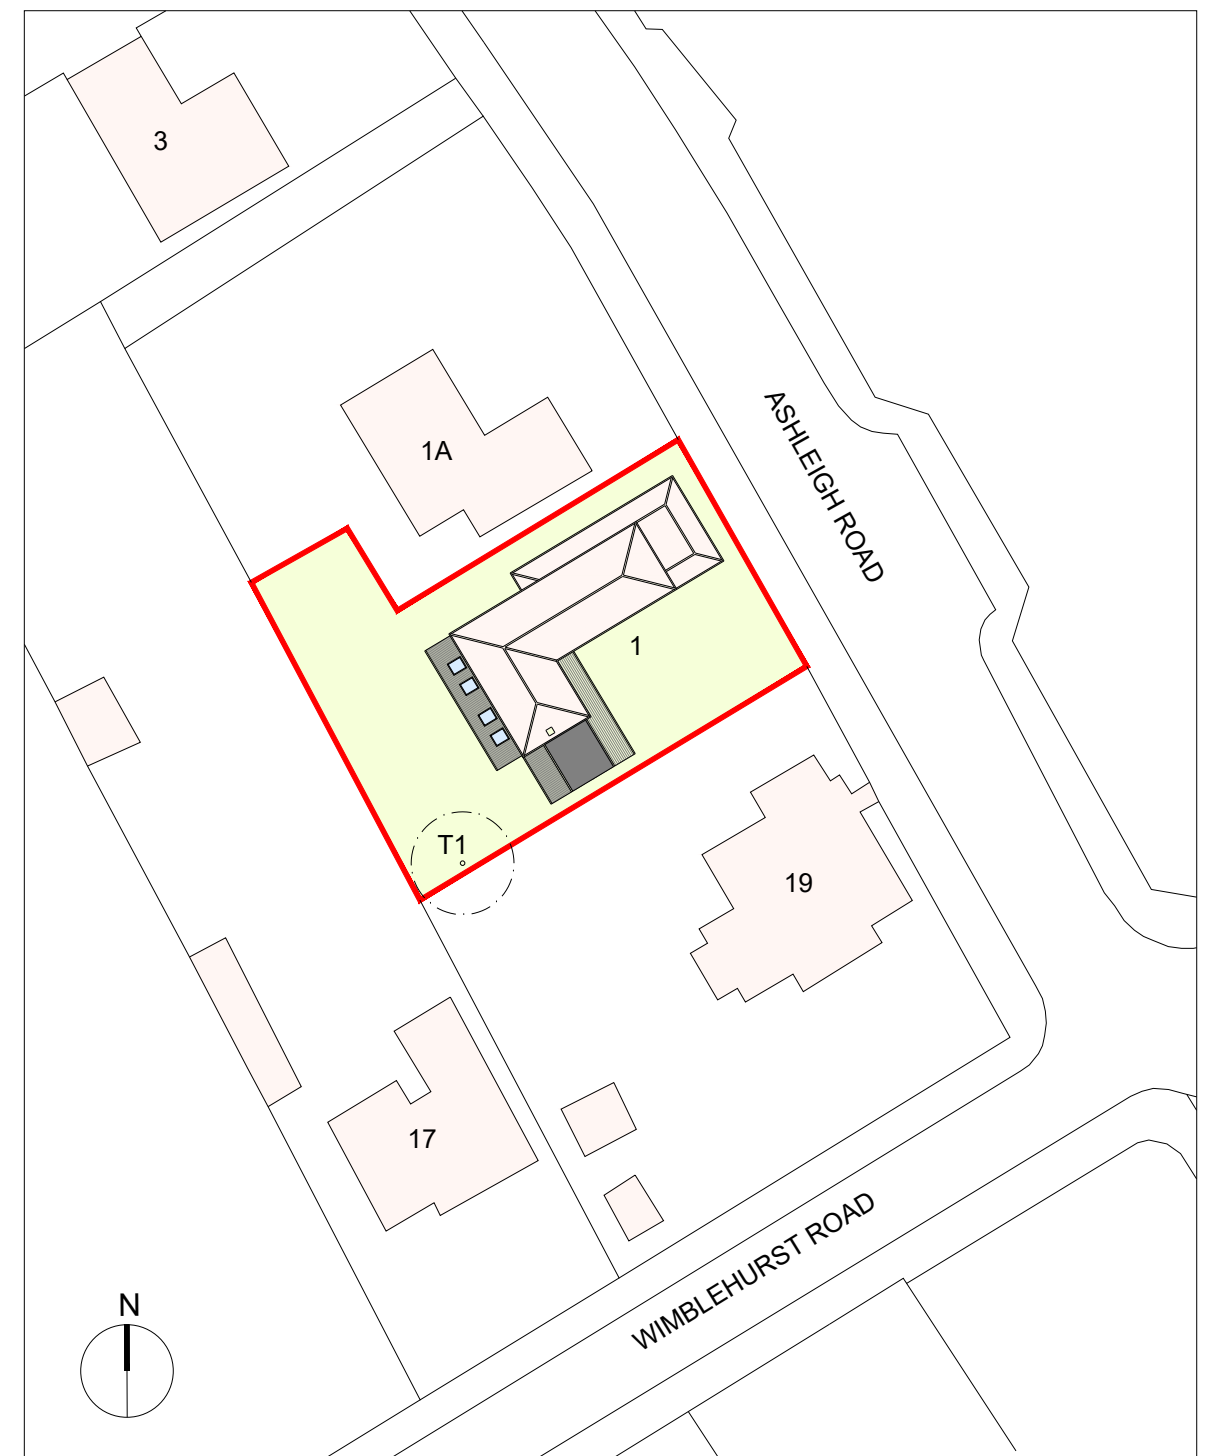

PROPOSED BLOCK PLAN 1:500

0m 1m 2.5m 5m

Scale 1:100

0m 2m 5m 10m

Scale 1:200

0m 5m 12.5m 25m

Scale 1:500



mark alford design architecture

Heatherlands Bracken Lane Storrington West Sussex RH20 3HS
T: 01903 740033 E: office@markalforddesign.com

client: MR M PREEN
project title: 1 ASHLEIGH ROAD, HORSHAM
PROPOSED ALTERATIONS

drawing title: PROPOSED PLANS

drawn by: MSA date: MAY '26 scale: 1:100/1:200/1:500 @ A3

issue status: FOR PLANNING CONSENT

drawing number: **26609 / P102** revision:

This drawing may not be used or reproduced without written consent. Copyright reserved
No dimensions to be scaled from this drawing except for Planning purposes.

T1