



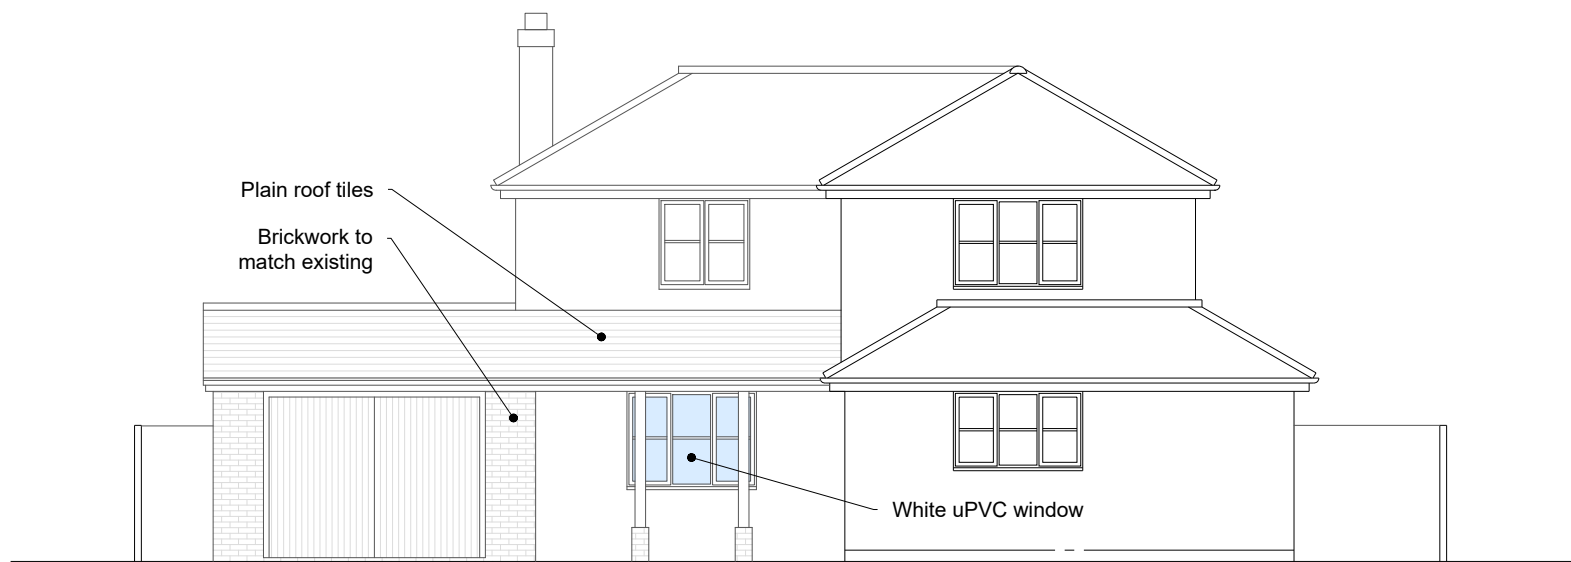


PROPOSED FRONT ELEVATION 1:100




PROPOSED SIDE ELEVATION 1:100

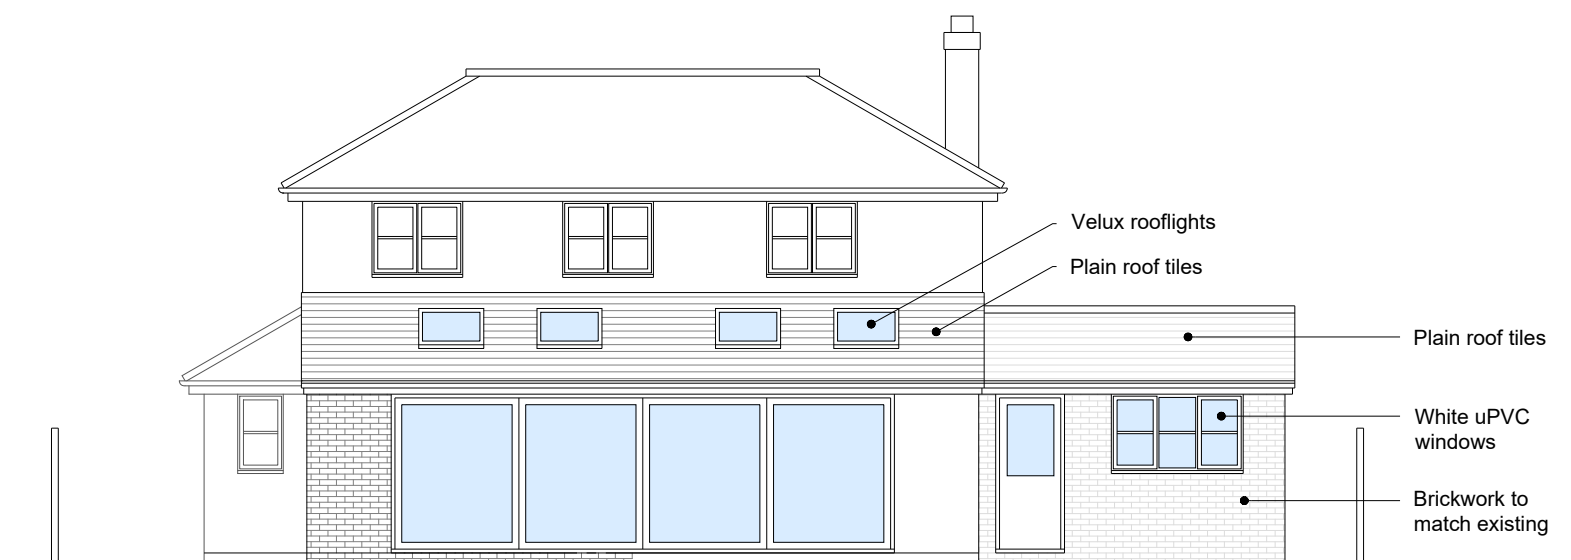

PROPOSED REAR ELEVATION 1:100

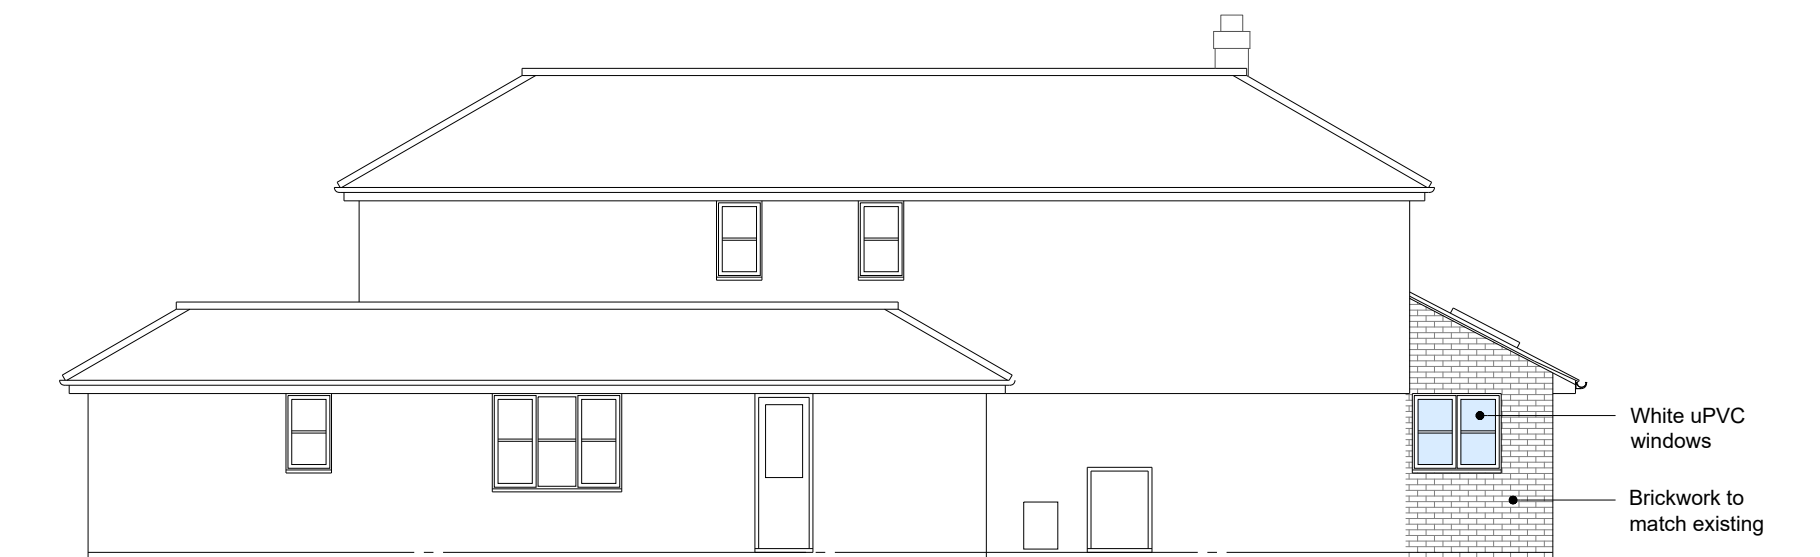

PROPOSED SIDE ELEVATION 1:100

 

mark alford design architecture  
Heatherlands Bracken Lane Storrington West Sussex RH20 3HS  
T: 01903 740033 E: office@markalforddesign.com

client: MR M PREEN  
project title: 1 ASHLEIGH ROAD, HORSHAM  
PROPOSED ALTERATIONS  
drawing title: PROPOSED ELEVATIONS

drawn by: MSA date: MAY '26 scale: 1:100 @ A3

issue status: FOR PLANNING CONSENT

drawing number: **26609 / P103** revision:

This drawing may not be used or reproduced without written consent. Copyright reserved  
No dimensions to be scaled from this drawing except for Planning purposes.