



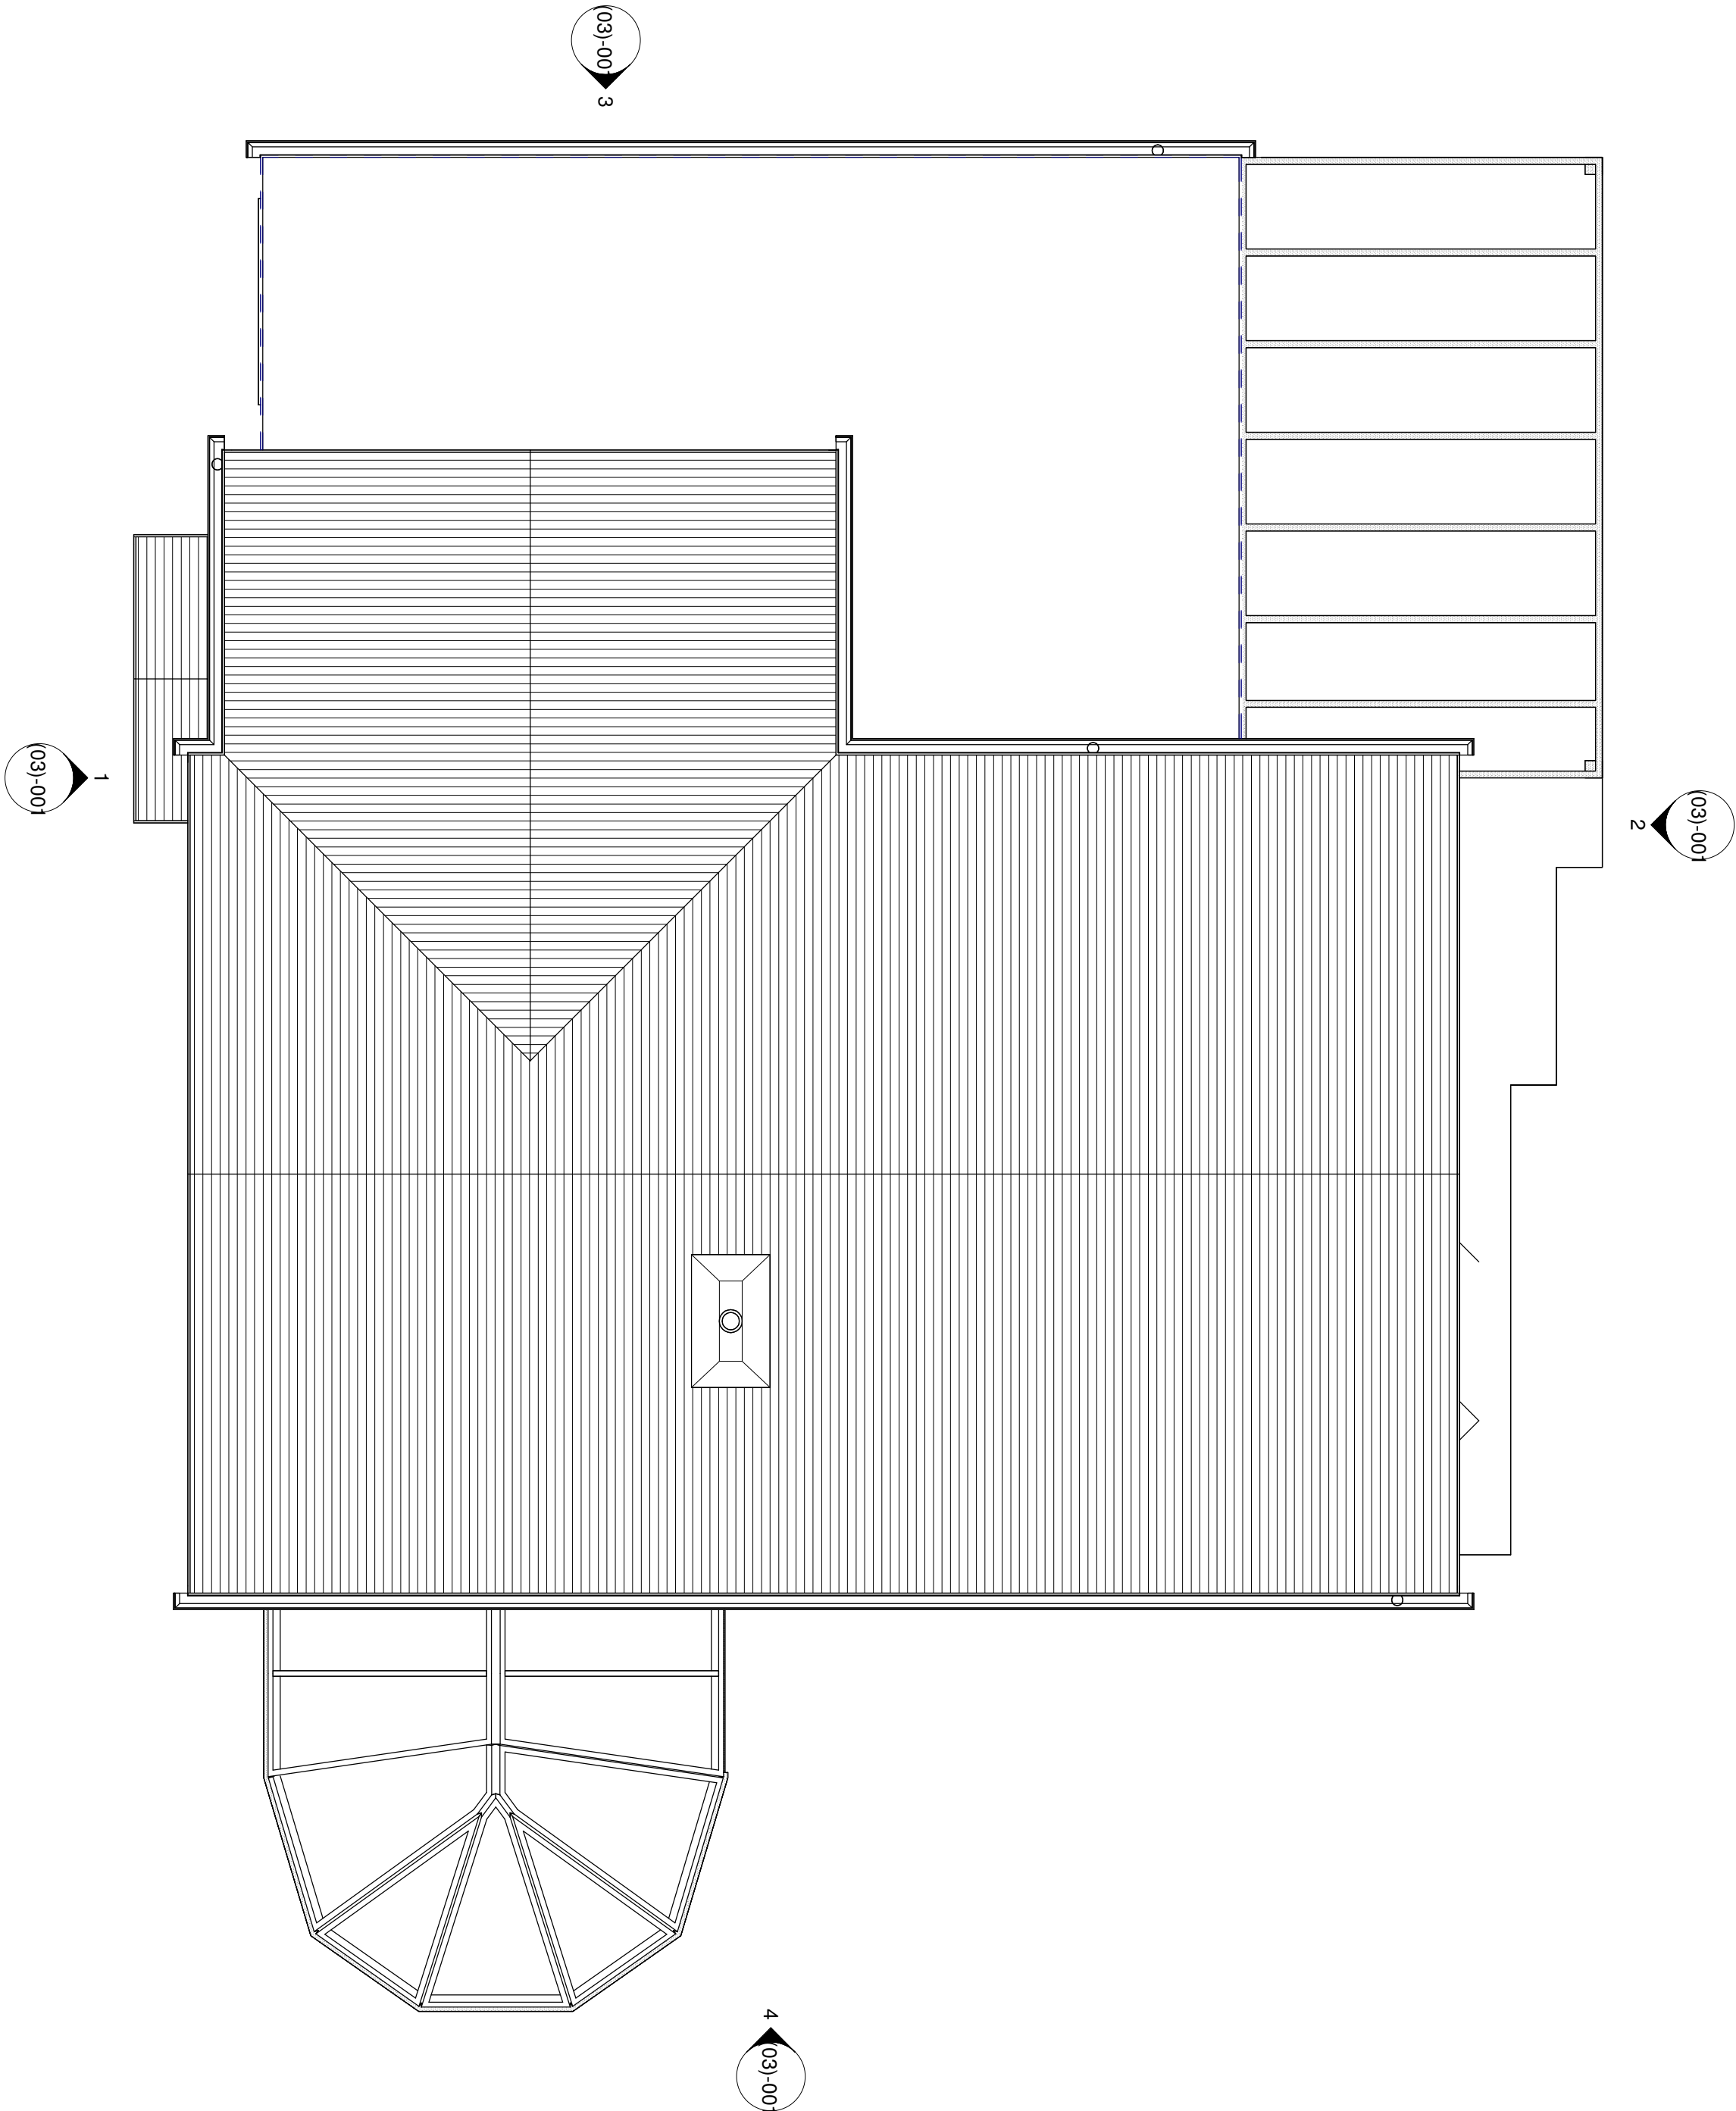

1
Roof Plan - Existing
1 : 50

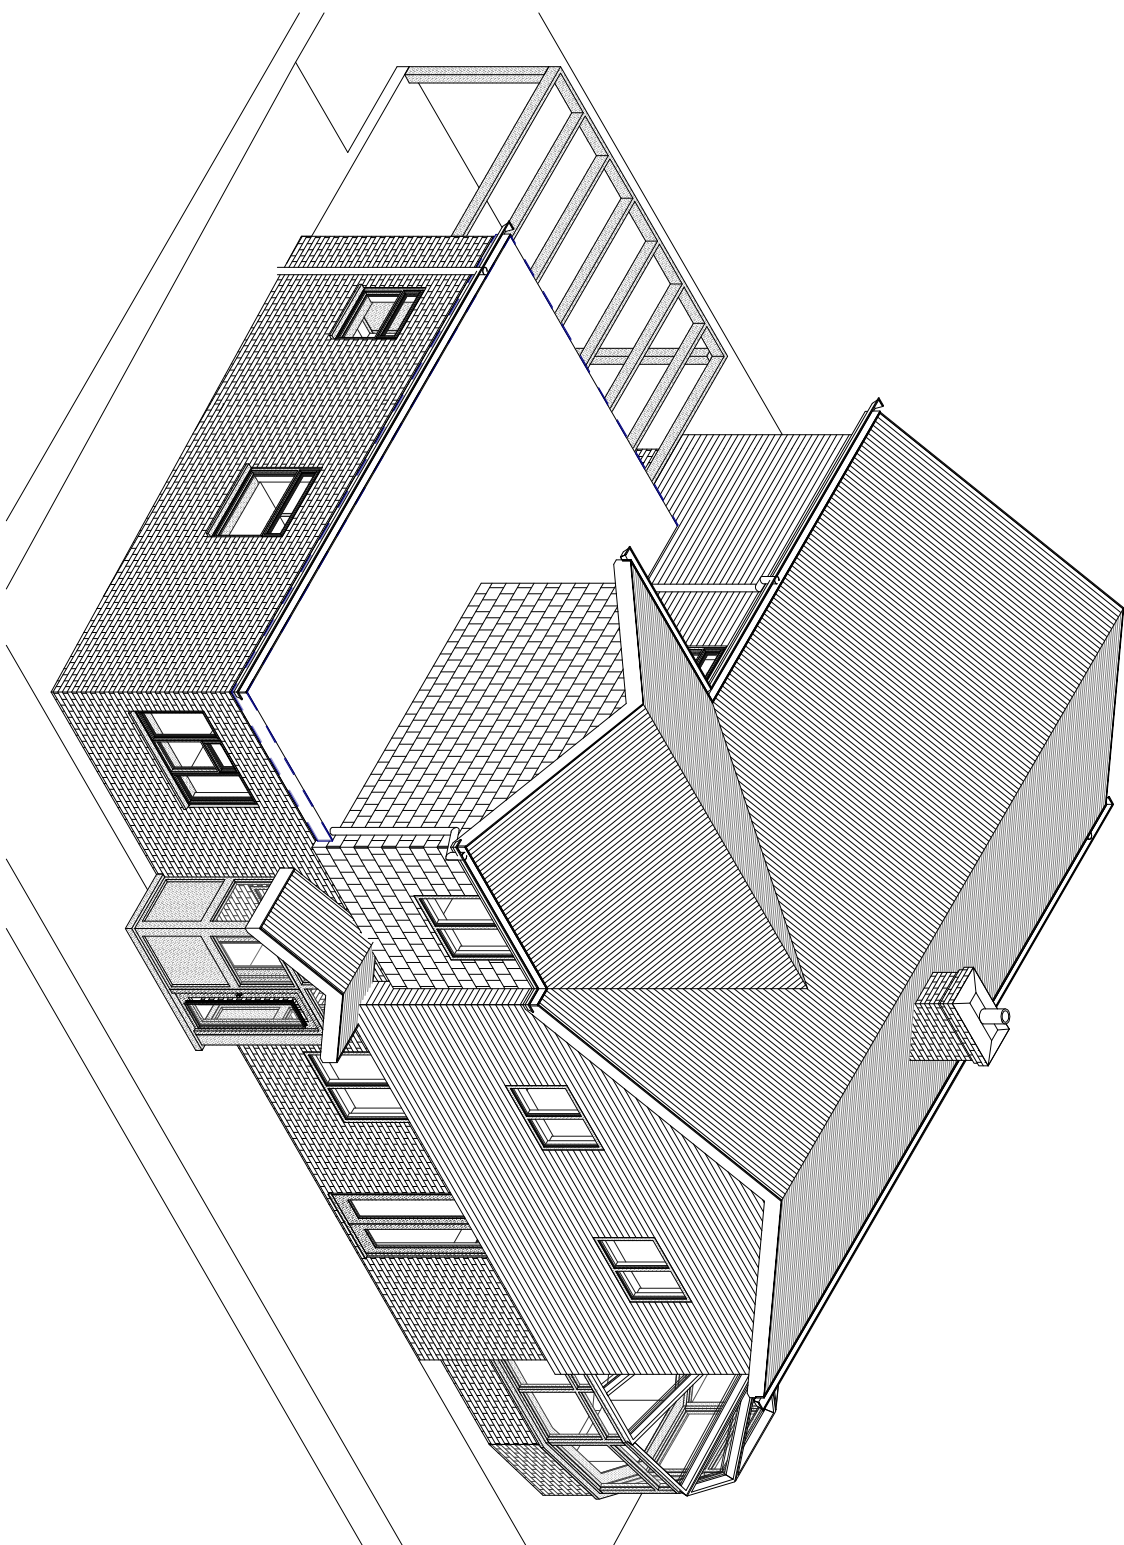

2
3D - Existing 1



3
3D - Existing 2



A	Revision 1	LDV	LDV	24/10/25
rev	description	drawn	checked	date
revisions				

status: **PRELIMINARY**
This drawing is protected under The Copyright, Designs and Patents Act 1988.
This drawing is produced for PLANNING PURPOSES ONLY and is not to be used for construction.

LDV Architecture

39 FLOVERS ROAD
HORSHAM, WEST SUSSEX
RH13 9PD

TELEPHONE + 44 (0) 103 541 586
EMAIL info@ldvarchitecture.co.uk

client: **Mr & Mrs ALDERMAN**

project: **BRACKEN**

title: **EXISTING PLANS 2**

scale:	1 : 50	@ A1
date:	24/10/25	
drawn:	LDV	
checked:	LDV	
job no:	drawing no:	revision:

P2533 (02).002

A