



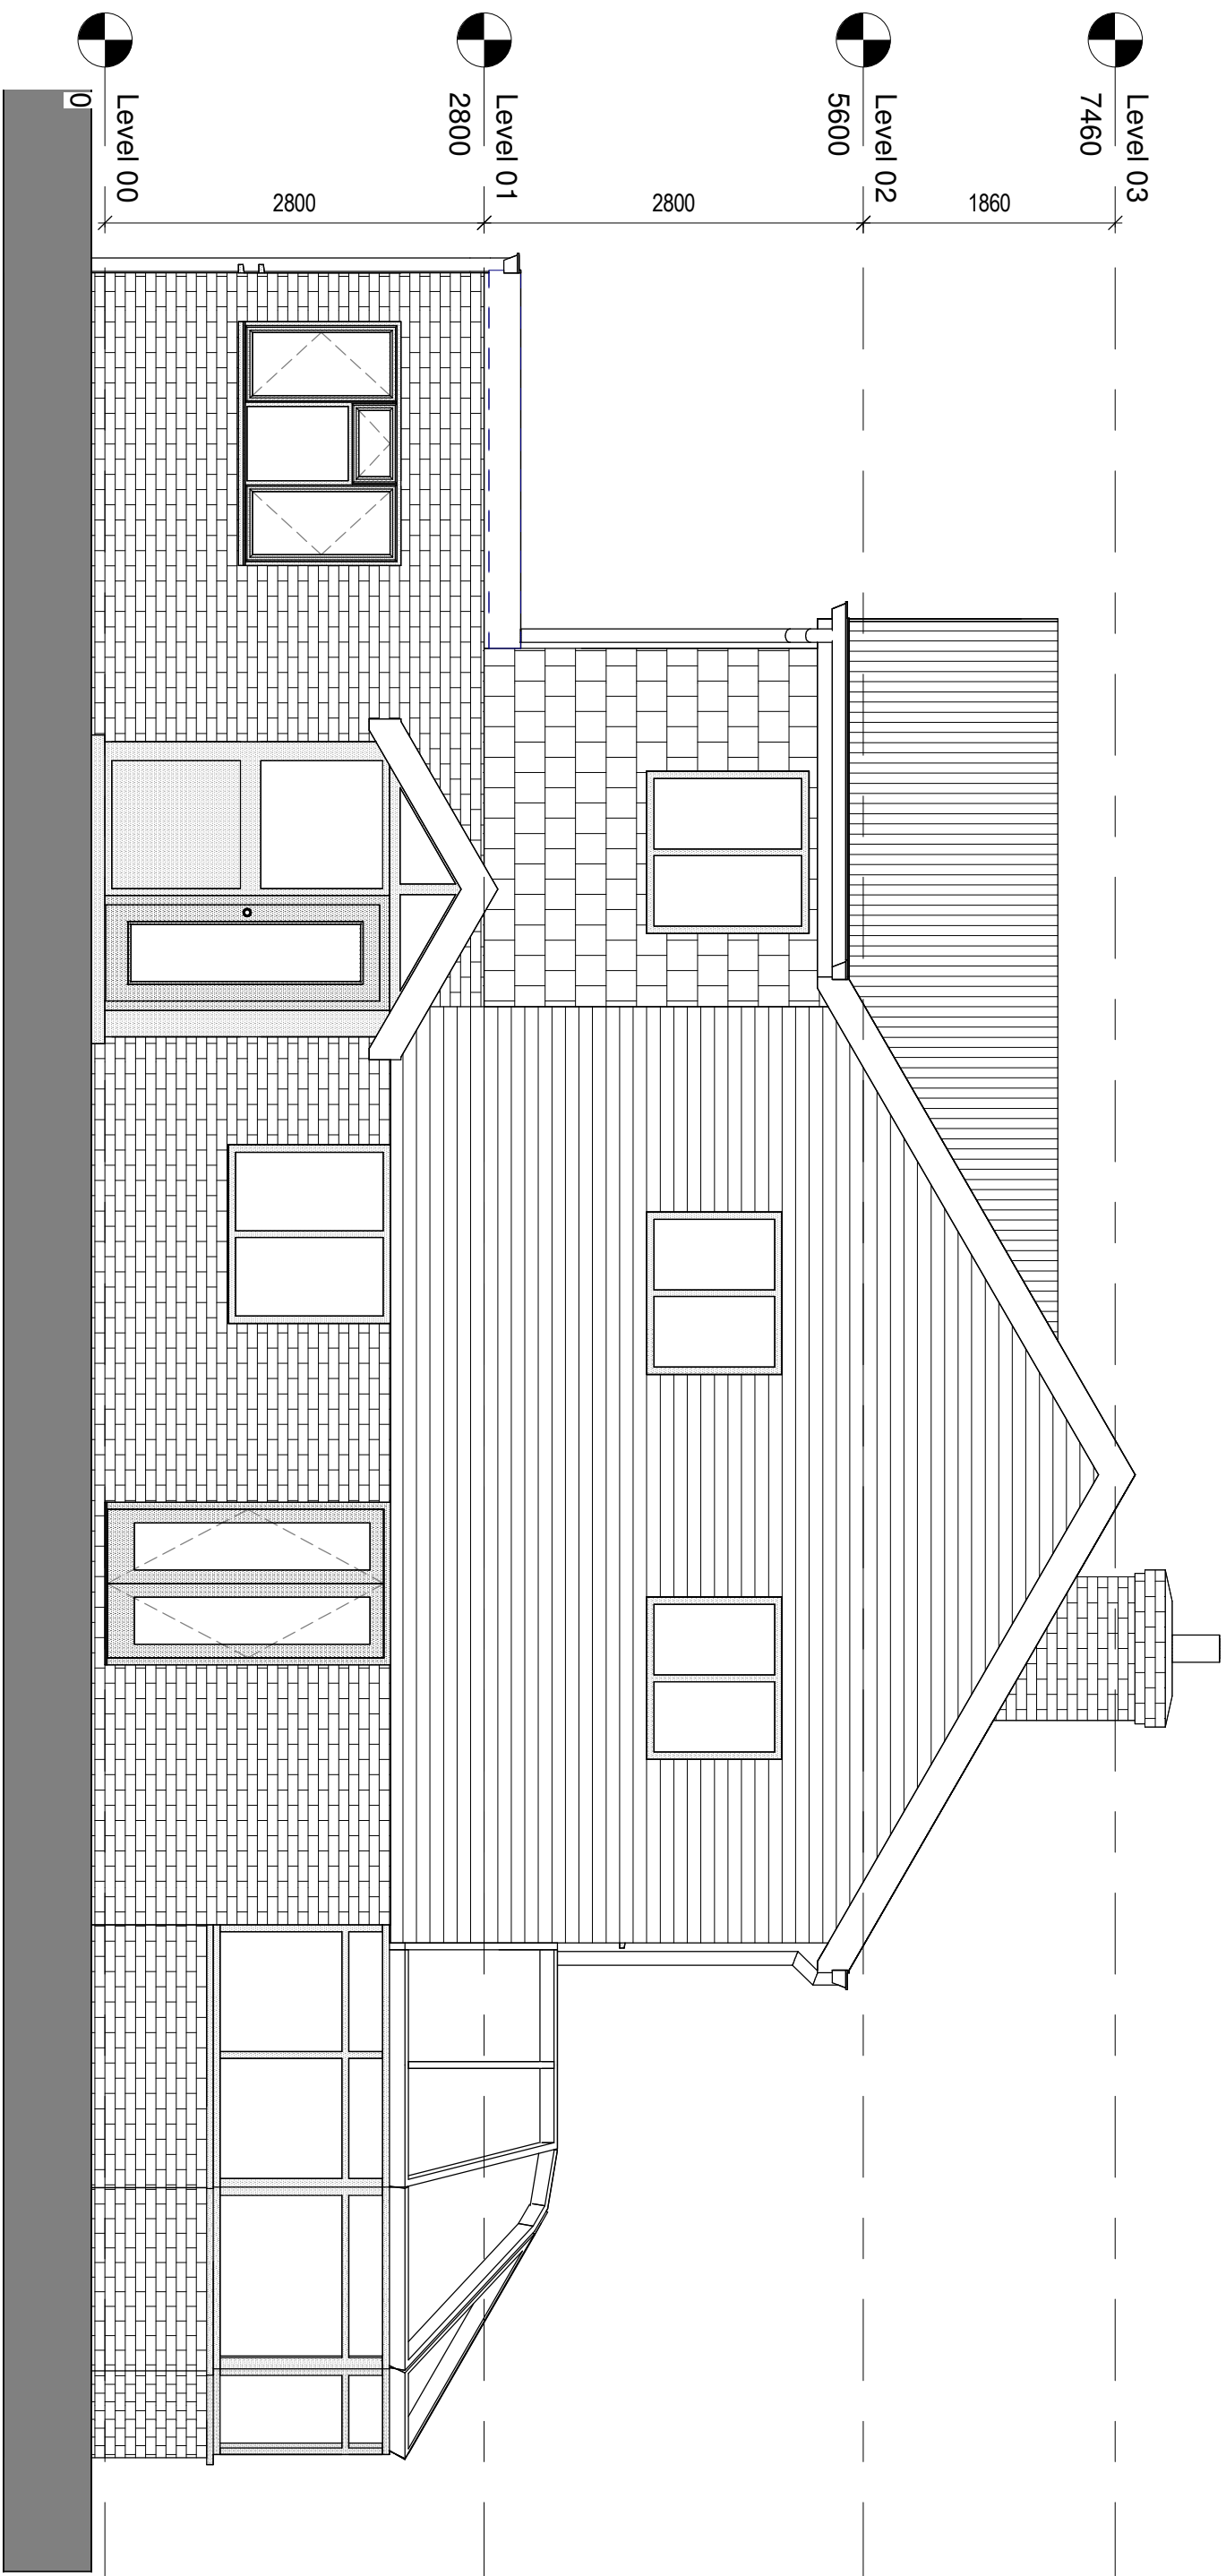


1 Front Elevation - Existing

2 Rear Elevation - Existing

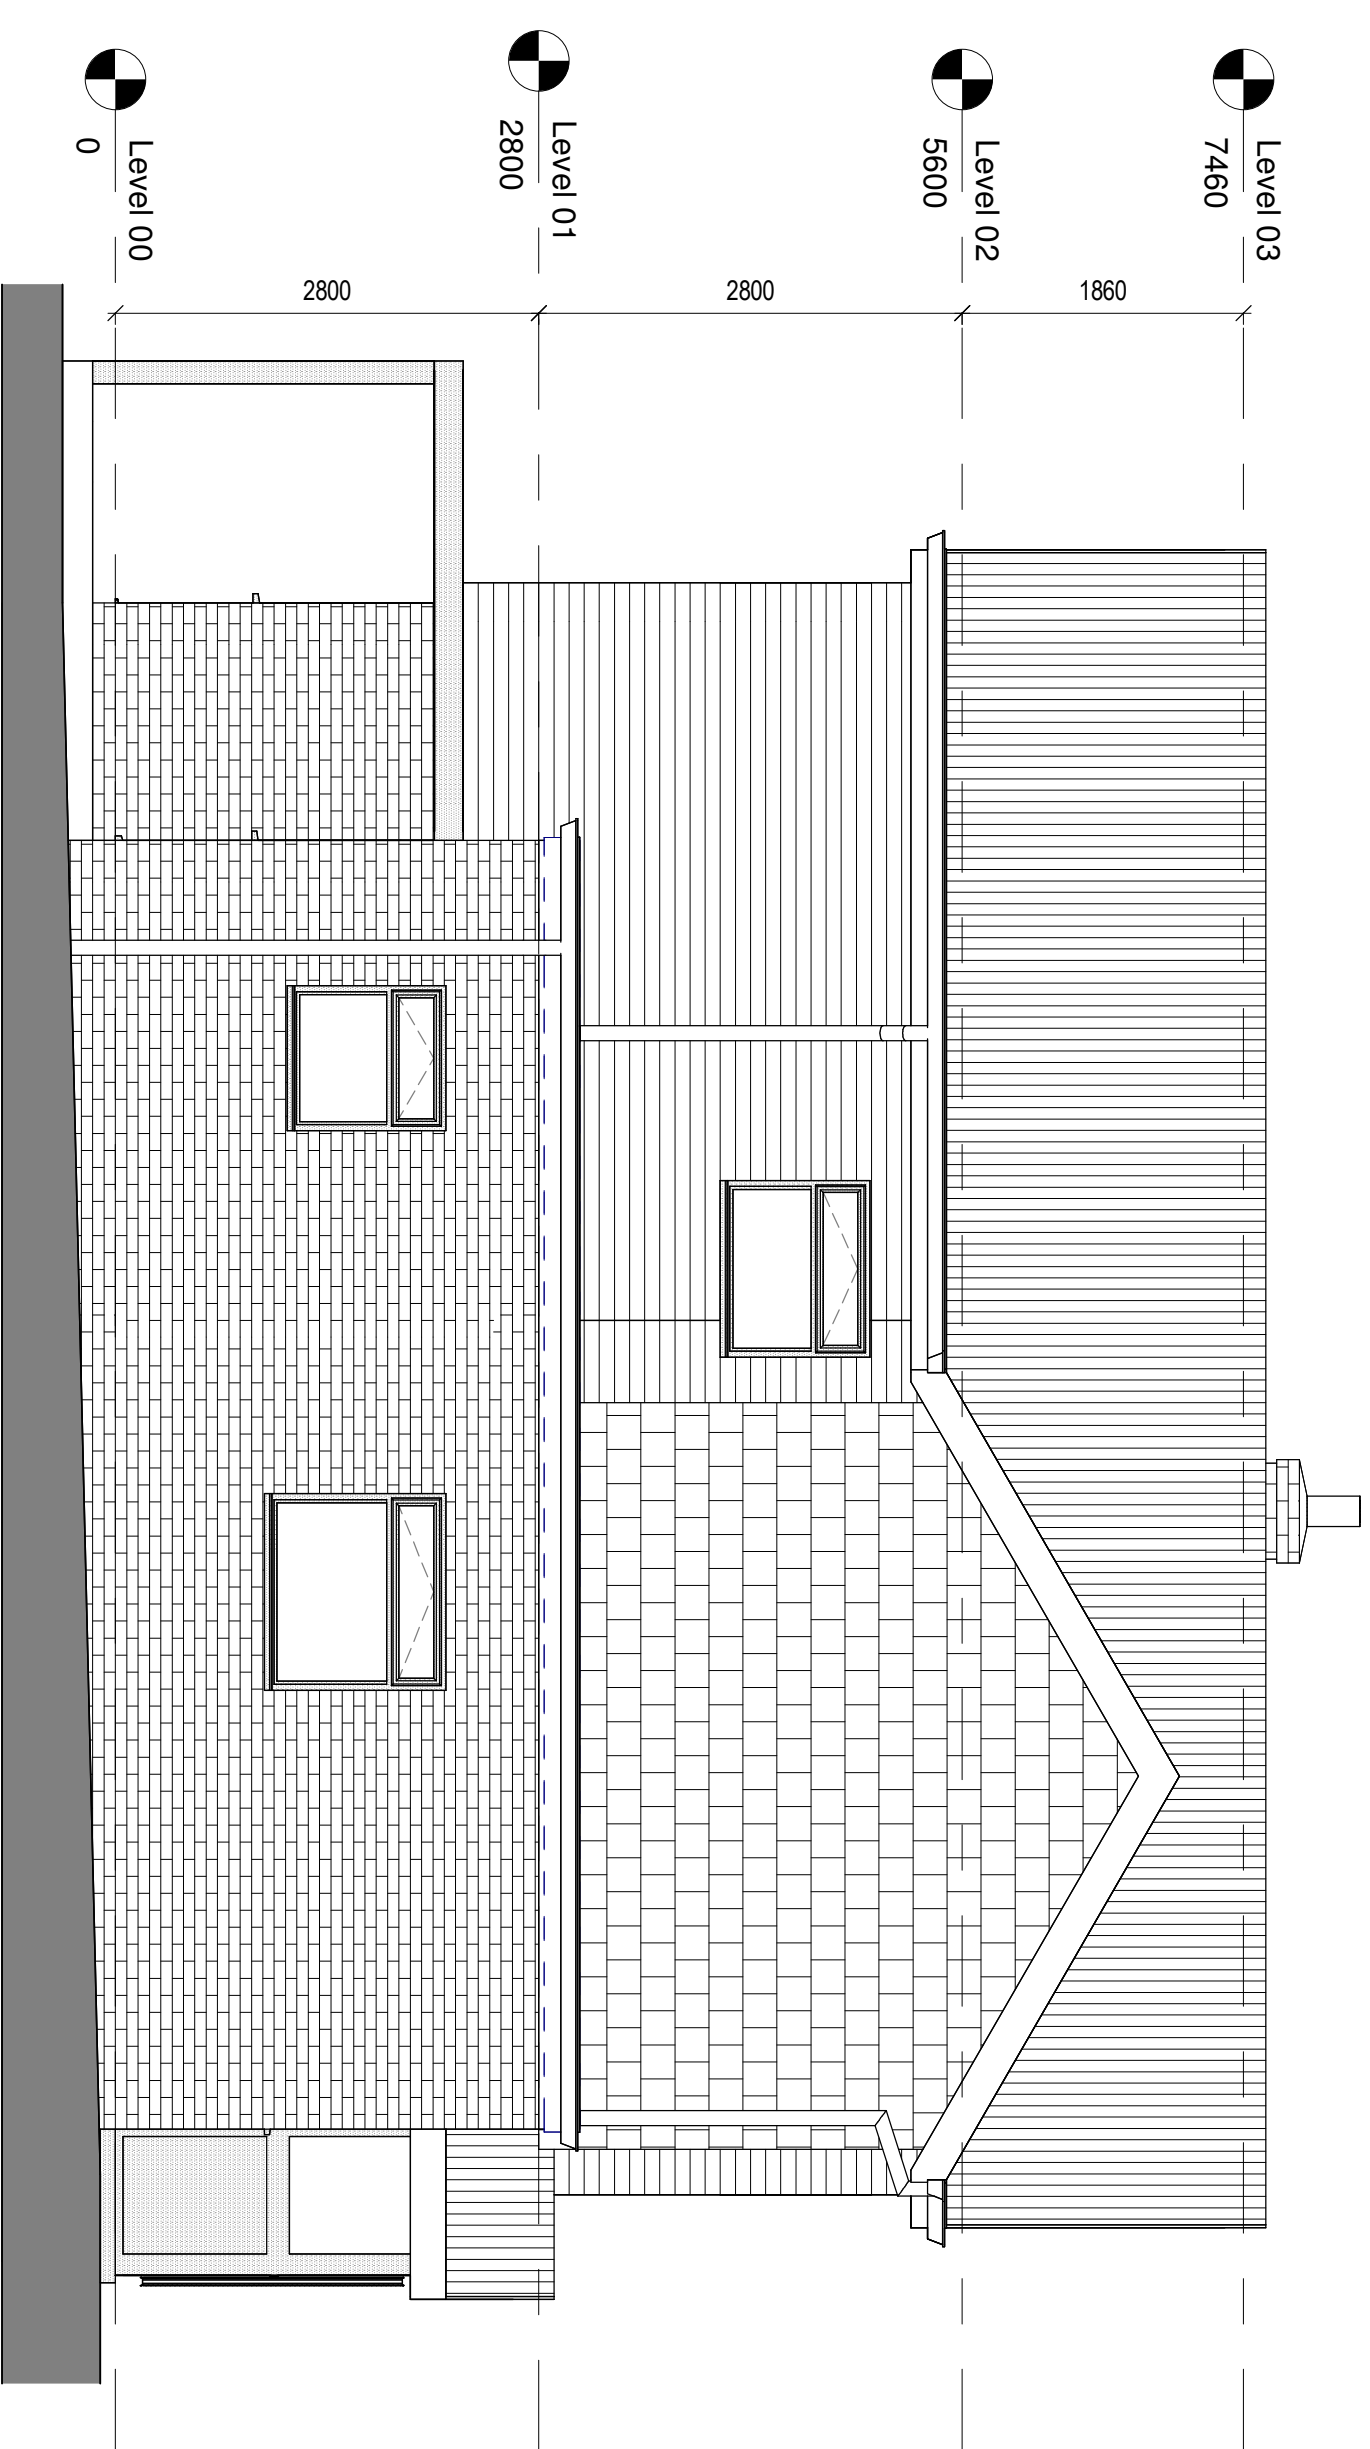

3 North Elevation - Existing

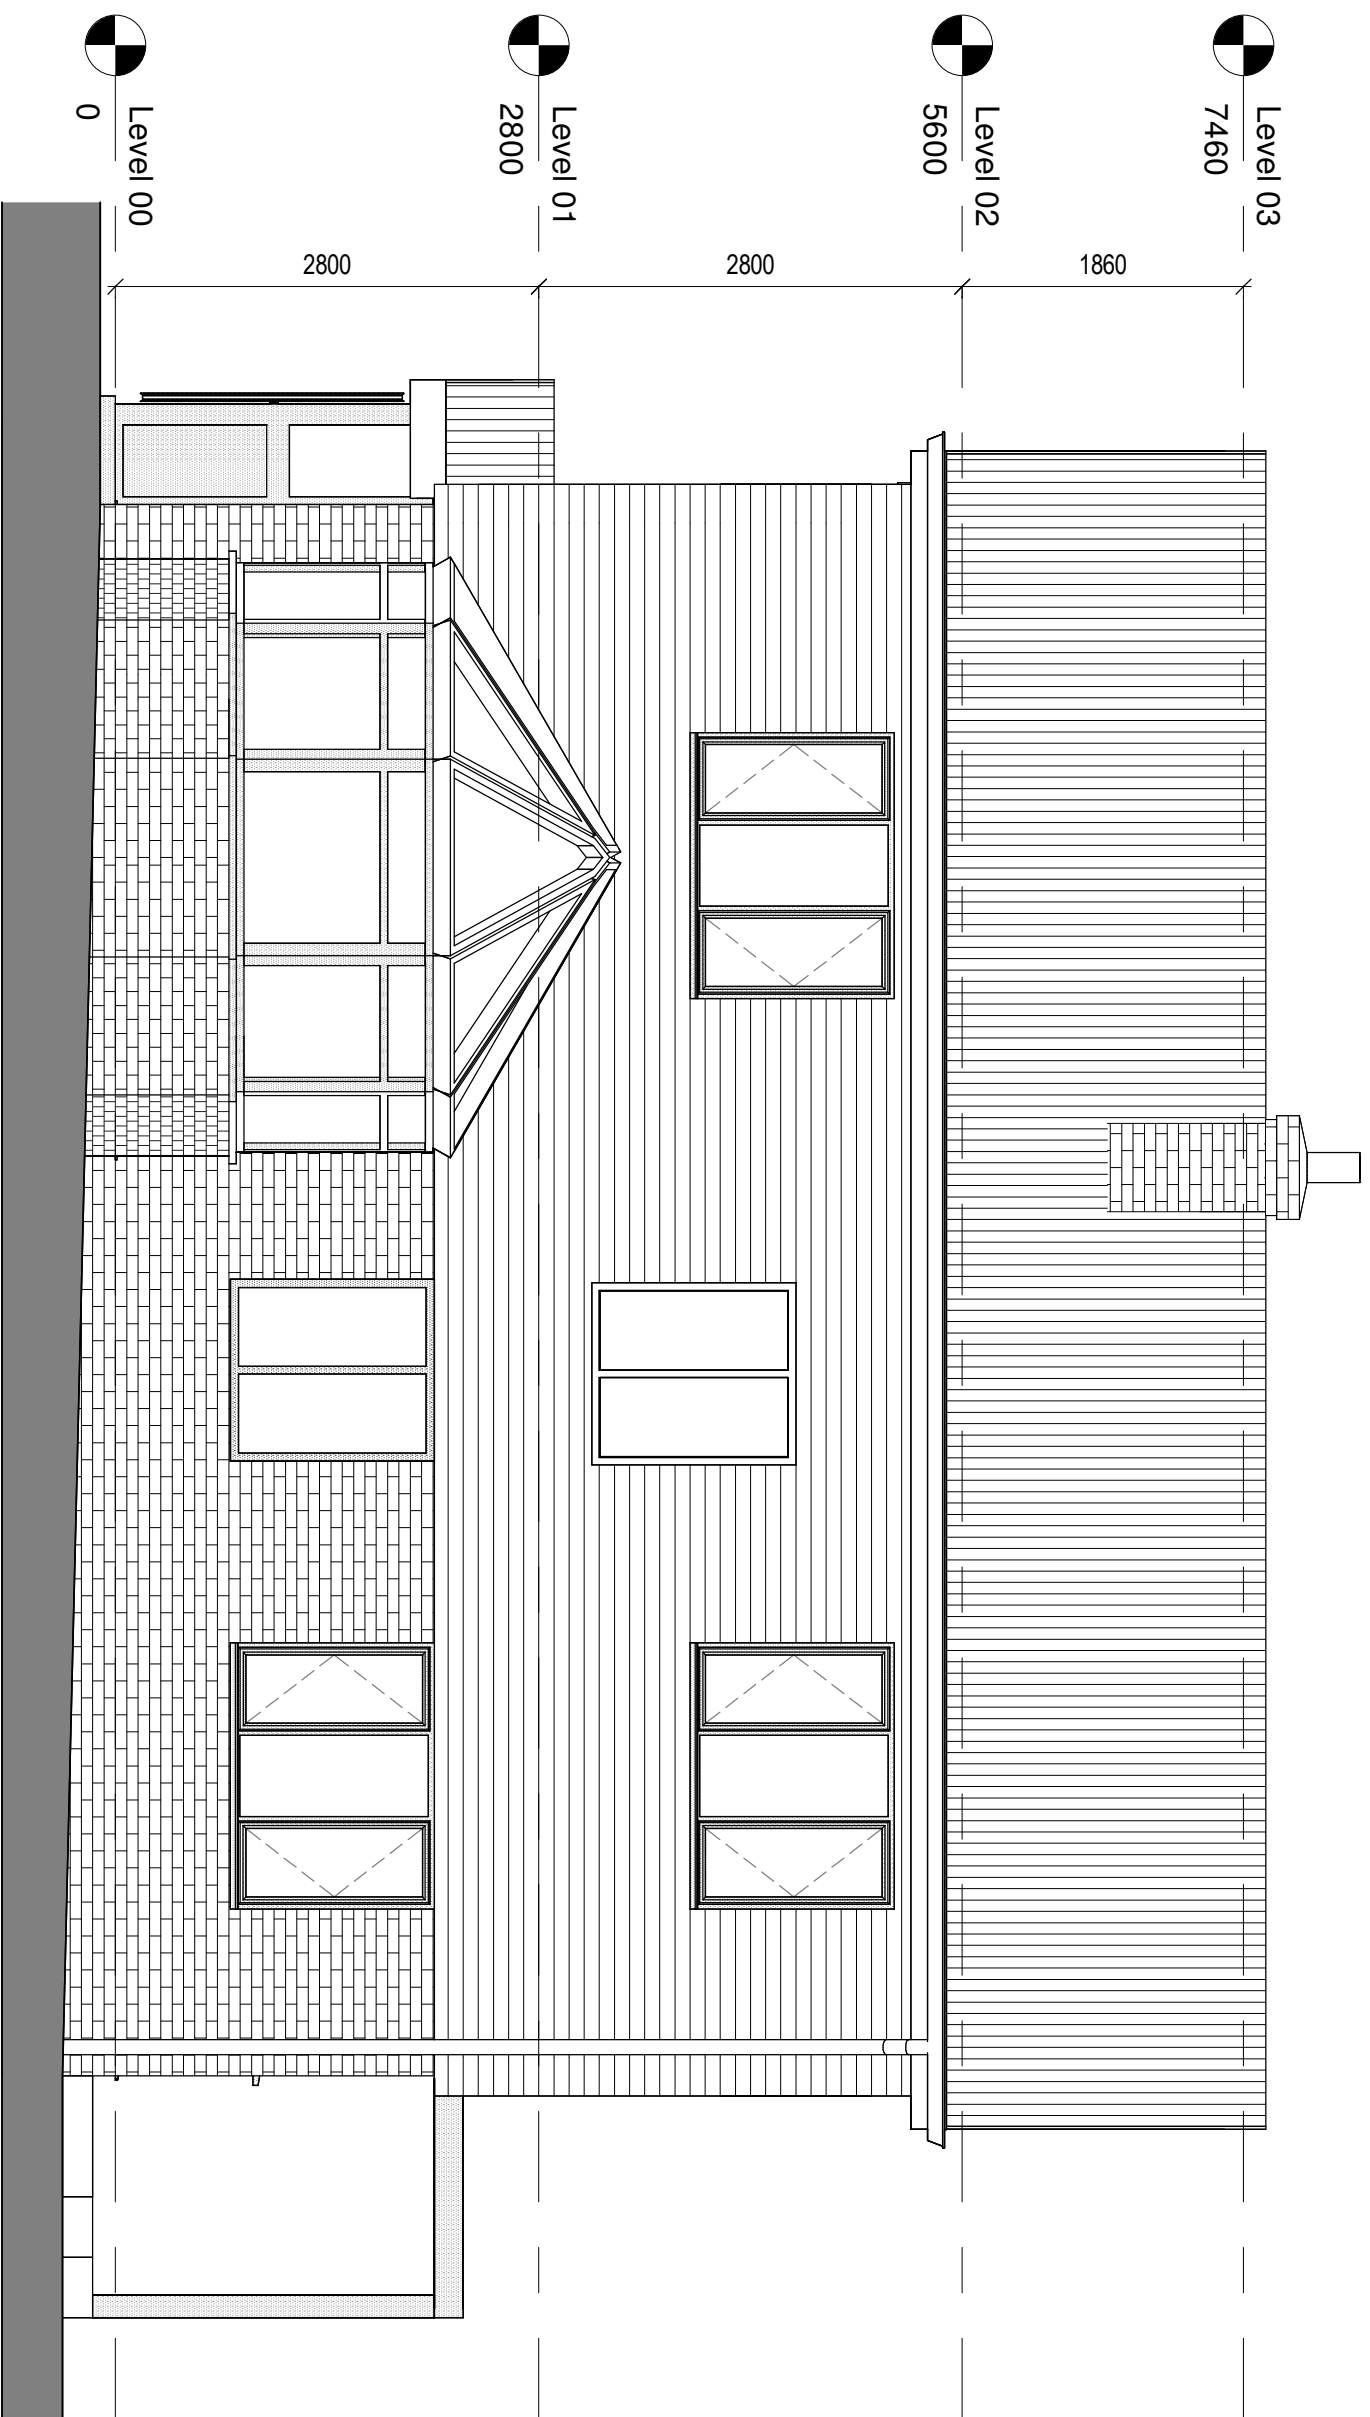

4 South Elevation - Existing



A	Revision 1	LDV	LDV	24/10/25
rev	description	drawn	checked	date
revisions				

status: PRELIMINARY
This drawing is produced under The Copyright, Designs and Patents Act 1988.
This drawing is produced for PLANNING PURPOSES ONLY and is not to be used for construction.

LDV Architecture

39 FLOERS ROAD
HORSHAM, WEST SUSSEX
RH13 9PD
TELEPHONE + 44(0)1403 541 588
EMAIL INFO@LDVARCHITECTURE.CO.UK

client: Mr & Mrs ALDERMAN

project: BRACKEN

title: EXISTING ELEVATIONS

scale: 1 : 50 @ A1

date: 24/10/25

drawn: LDV

checked: LDV

job no: P2533
drawing no: (03)-001
revision: A