




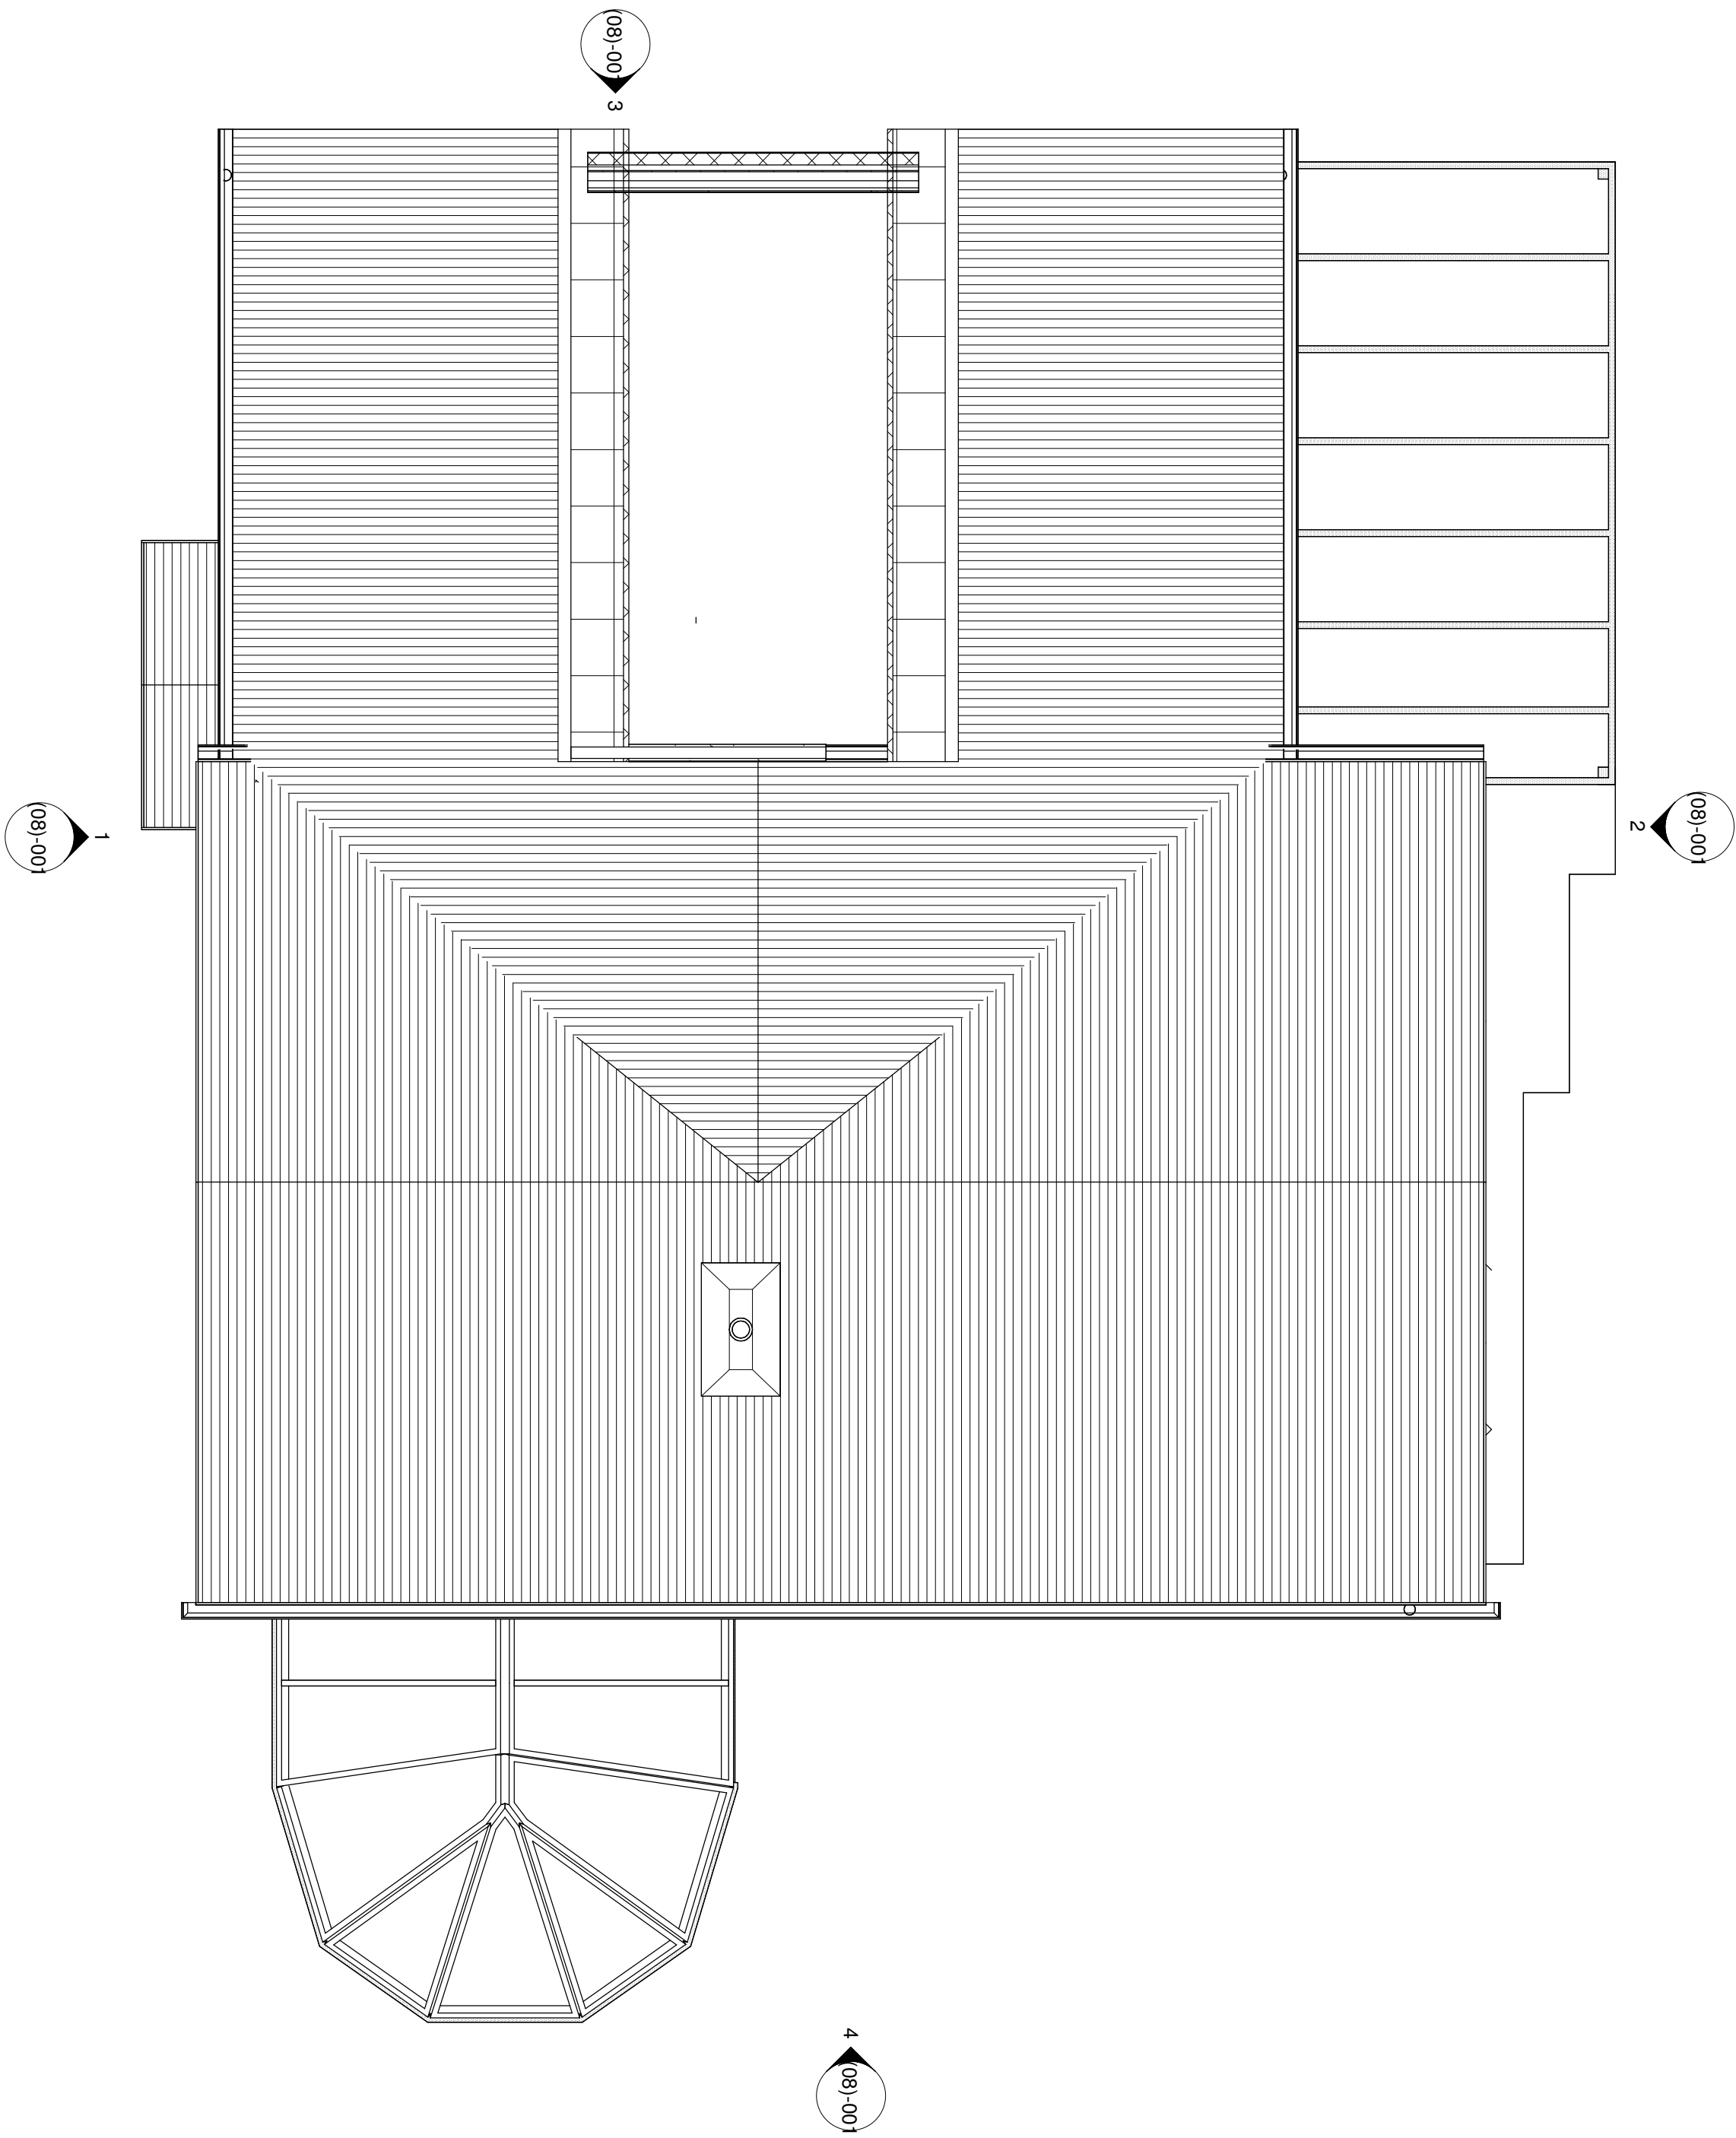

1 Loft Level - Proposed
1 : 50

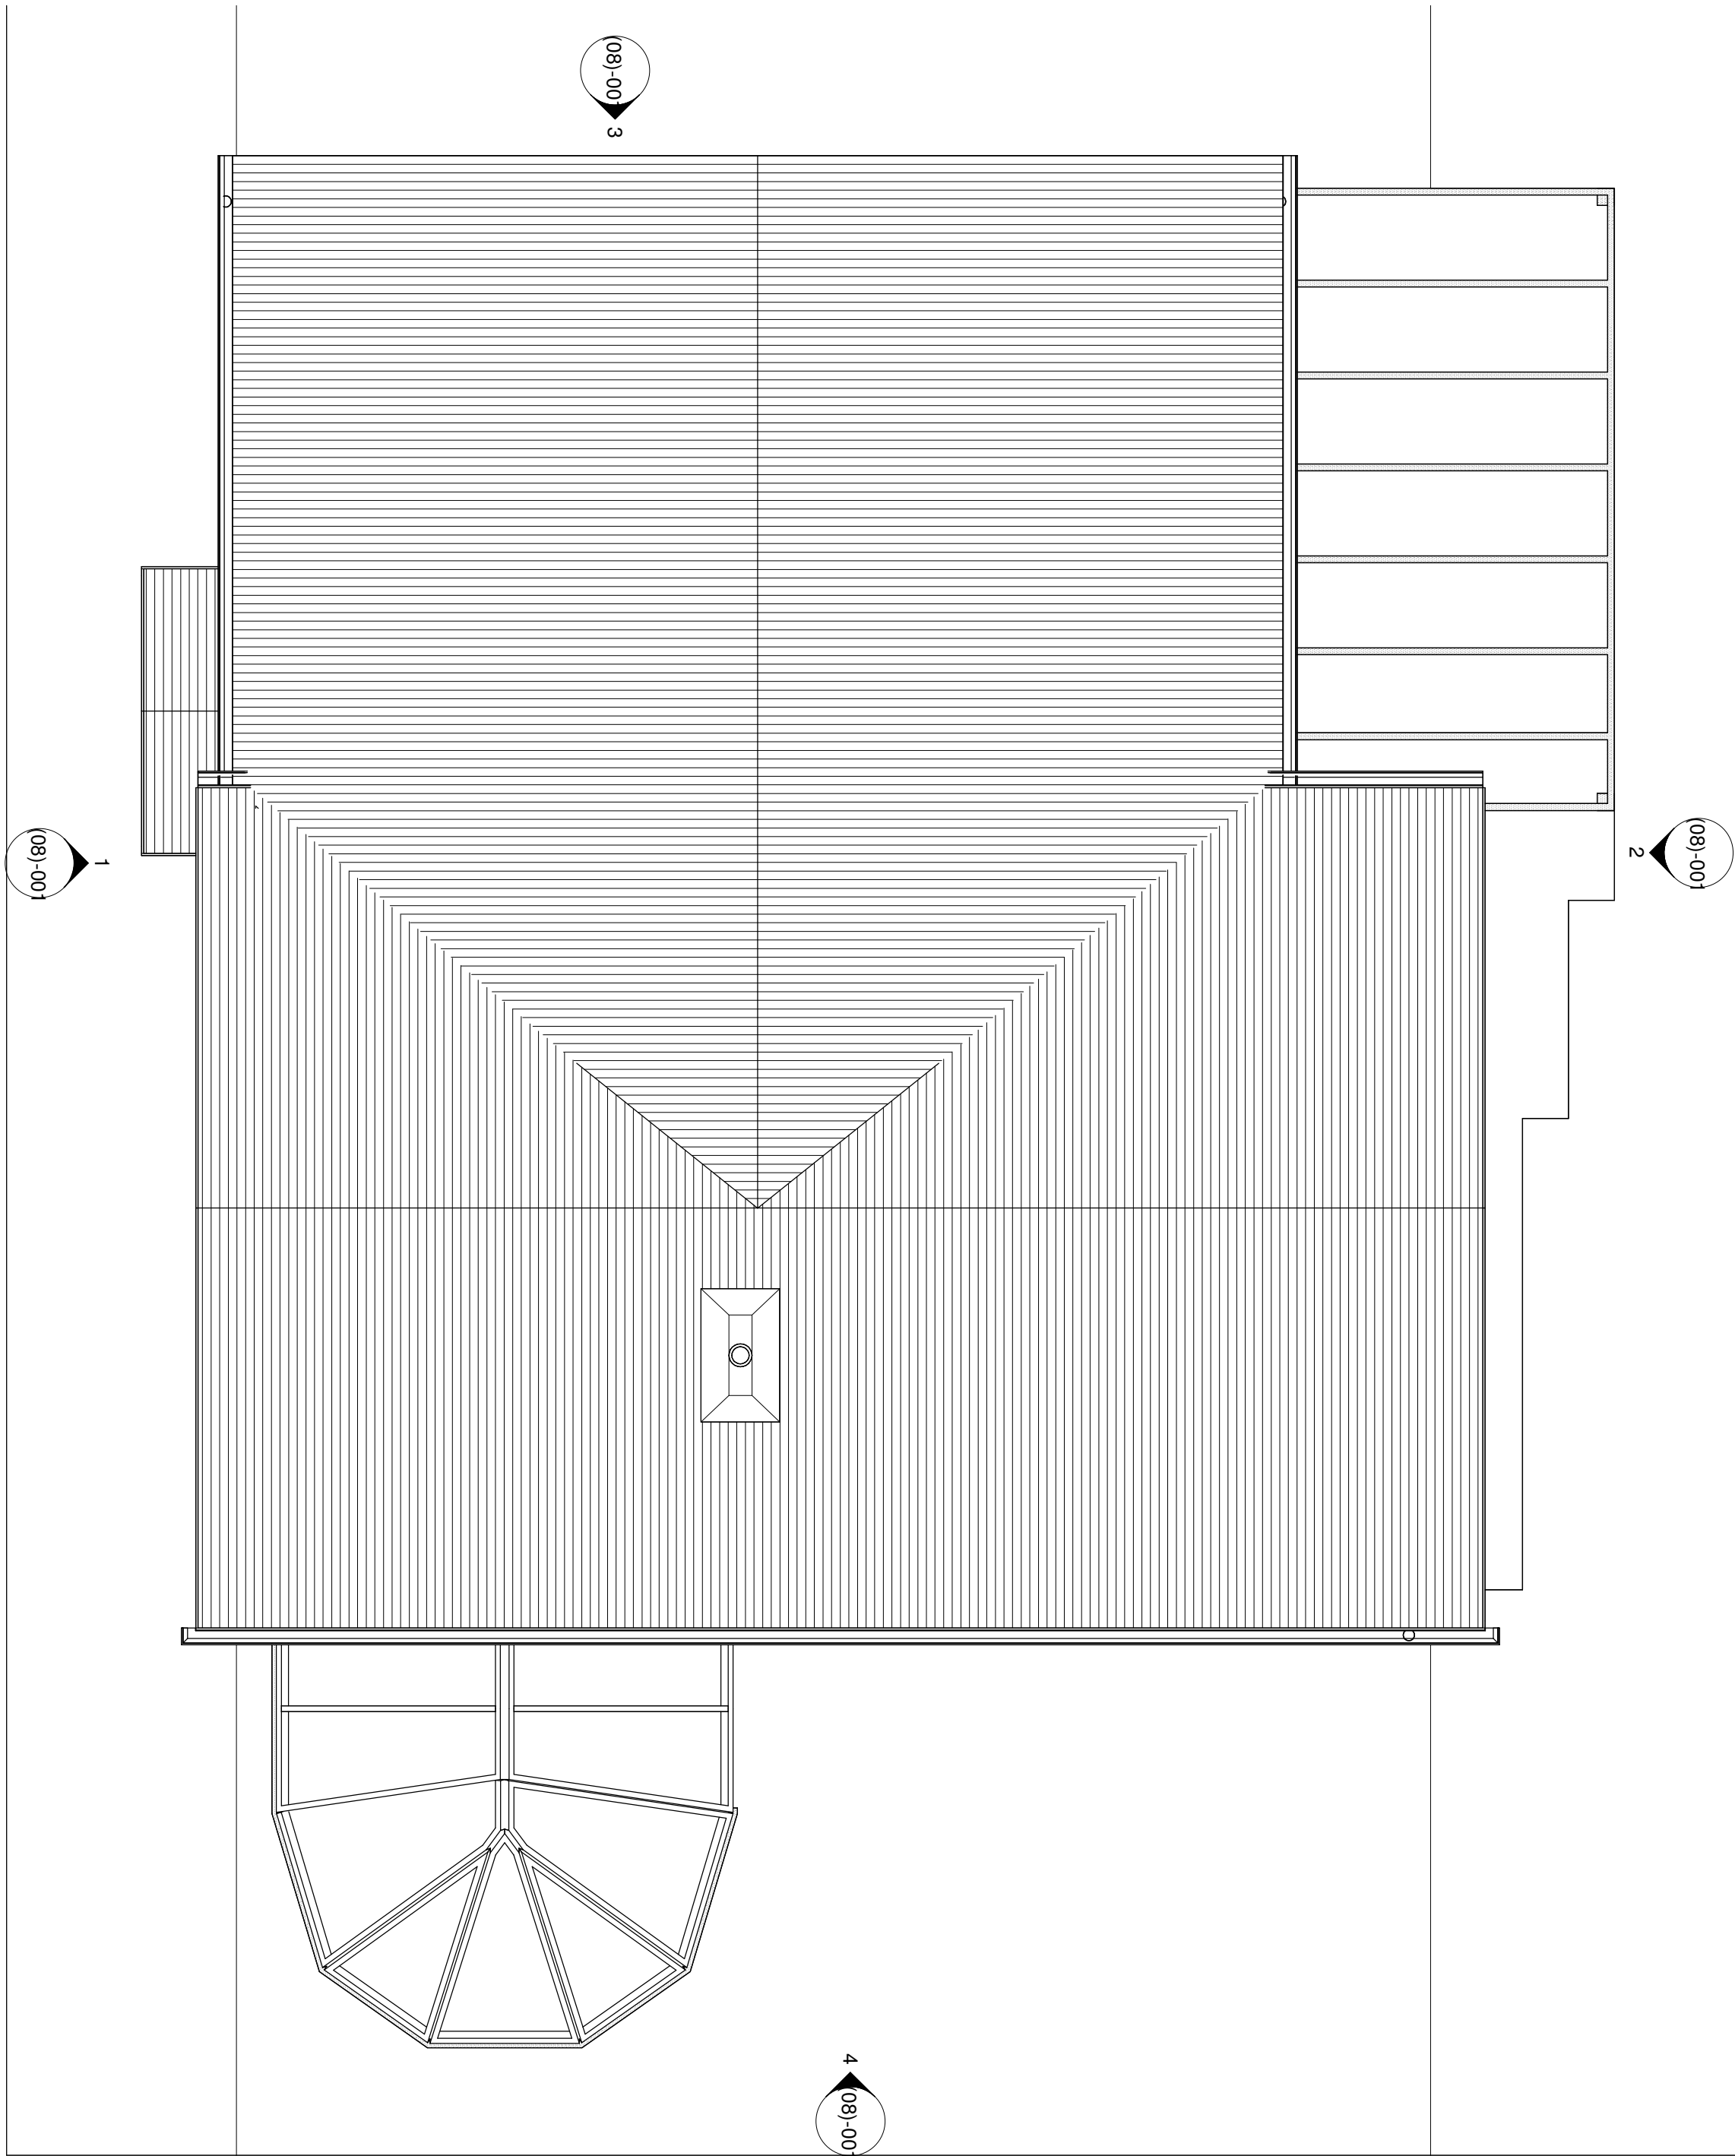

2 Roof Plan - Proposed
1 : 50

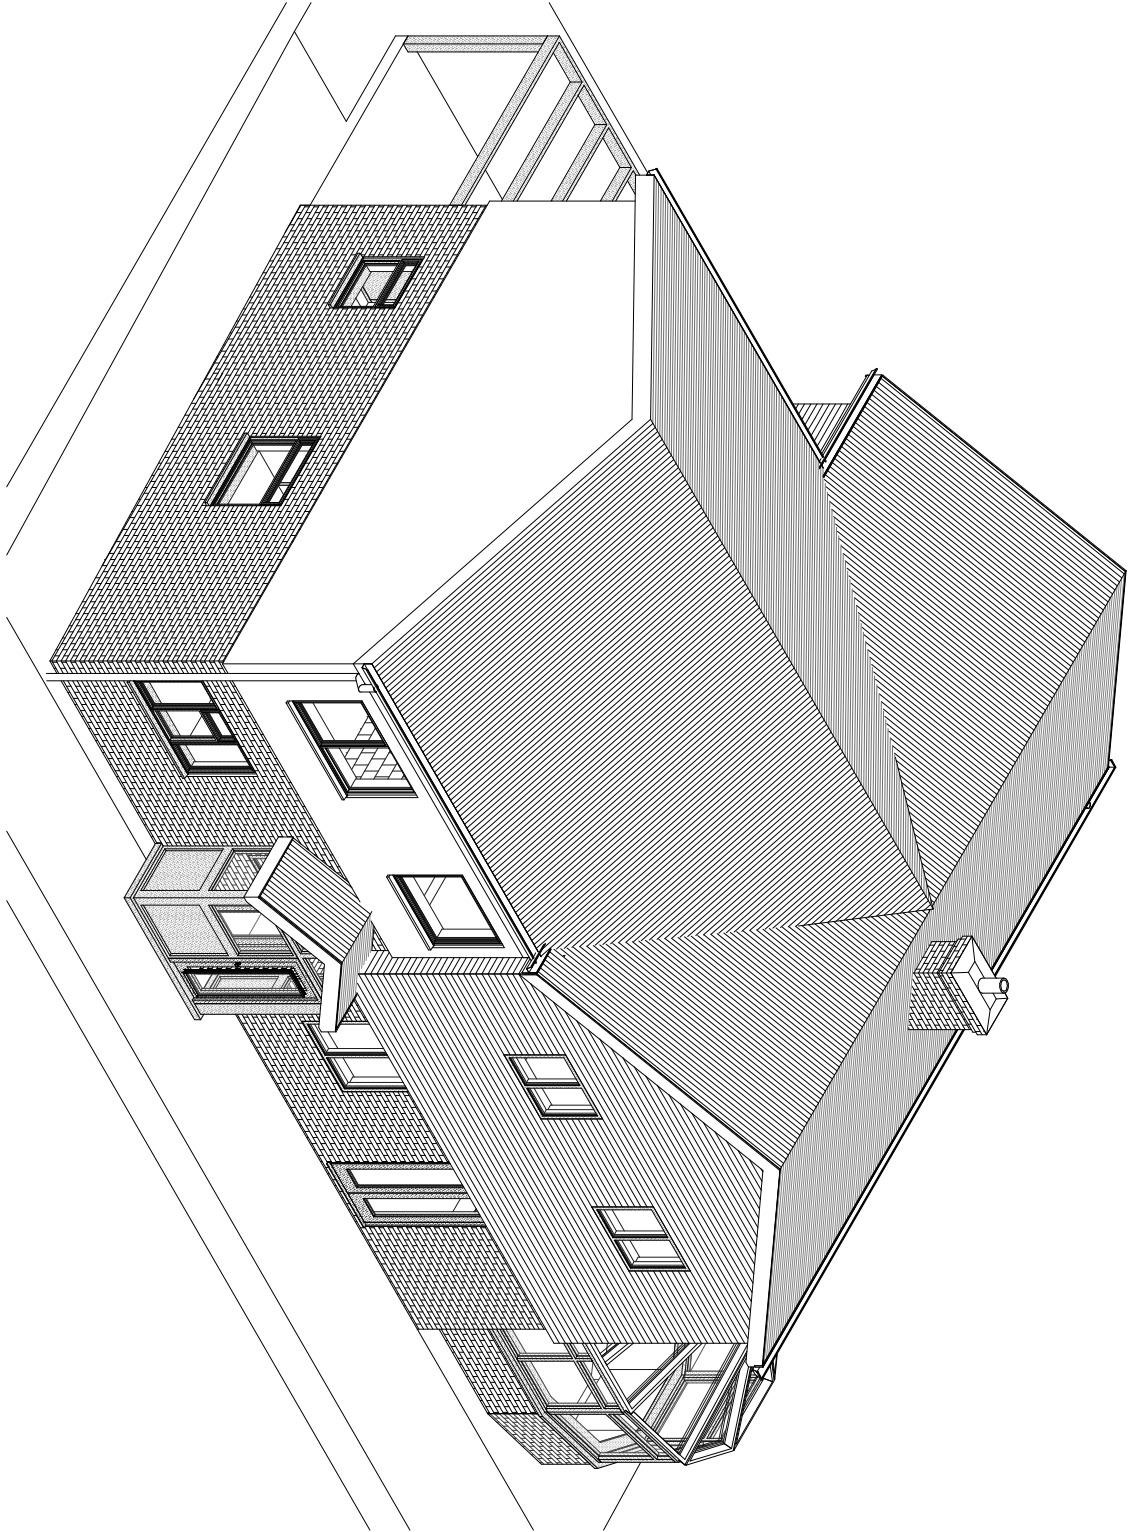

3 3D - Proposed 1



4 3D - Proposed 2



status: PRELIMINARY
This drawing is produced under The Copyright, Designs and Patents Act 1988.
This drawing is produced for PLANNING PURPOSES ONLY and is not to be used for construction.

rev	description	drawn	checked	date
C	Revision 3	LDV	LDV	16/11/26
B	Revision 2	LDV	LDV	04/11/25
A	Revision 1	LDV	LDV	24/10/25

revisions

LDV Architecture

39 FLOERS ROAD
HORSHAM, WEST SUSSEX
RH13 9PD

TELEPHONE + 44(0)1403 541 588
EMAIL INFO@LDVARCHITECTURE.CO.UK

client: Mr & Mrs ALDERMAN

project: BRACKEN

title: PROPOSED PLANS 2

scale: 1 : 50 @ A1

date: 24/10/25

drawn: LDV

checked: LDV

job no: P2533
drawing no: (07)-002

revision: C