



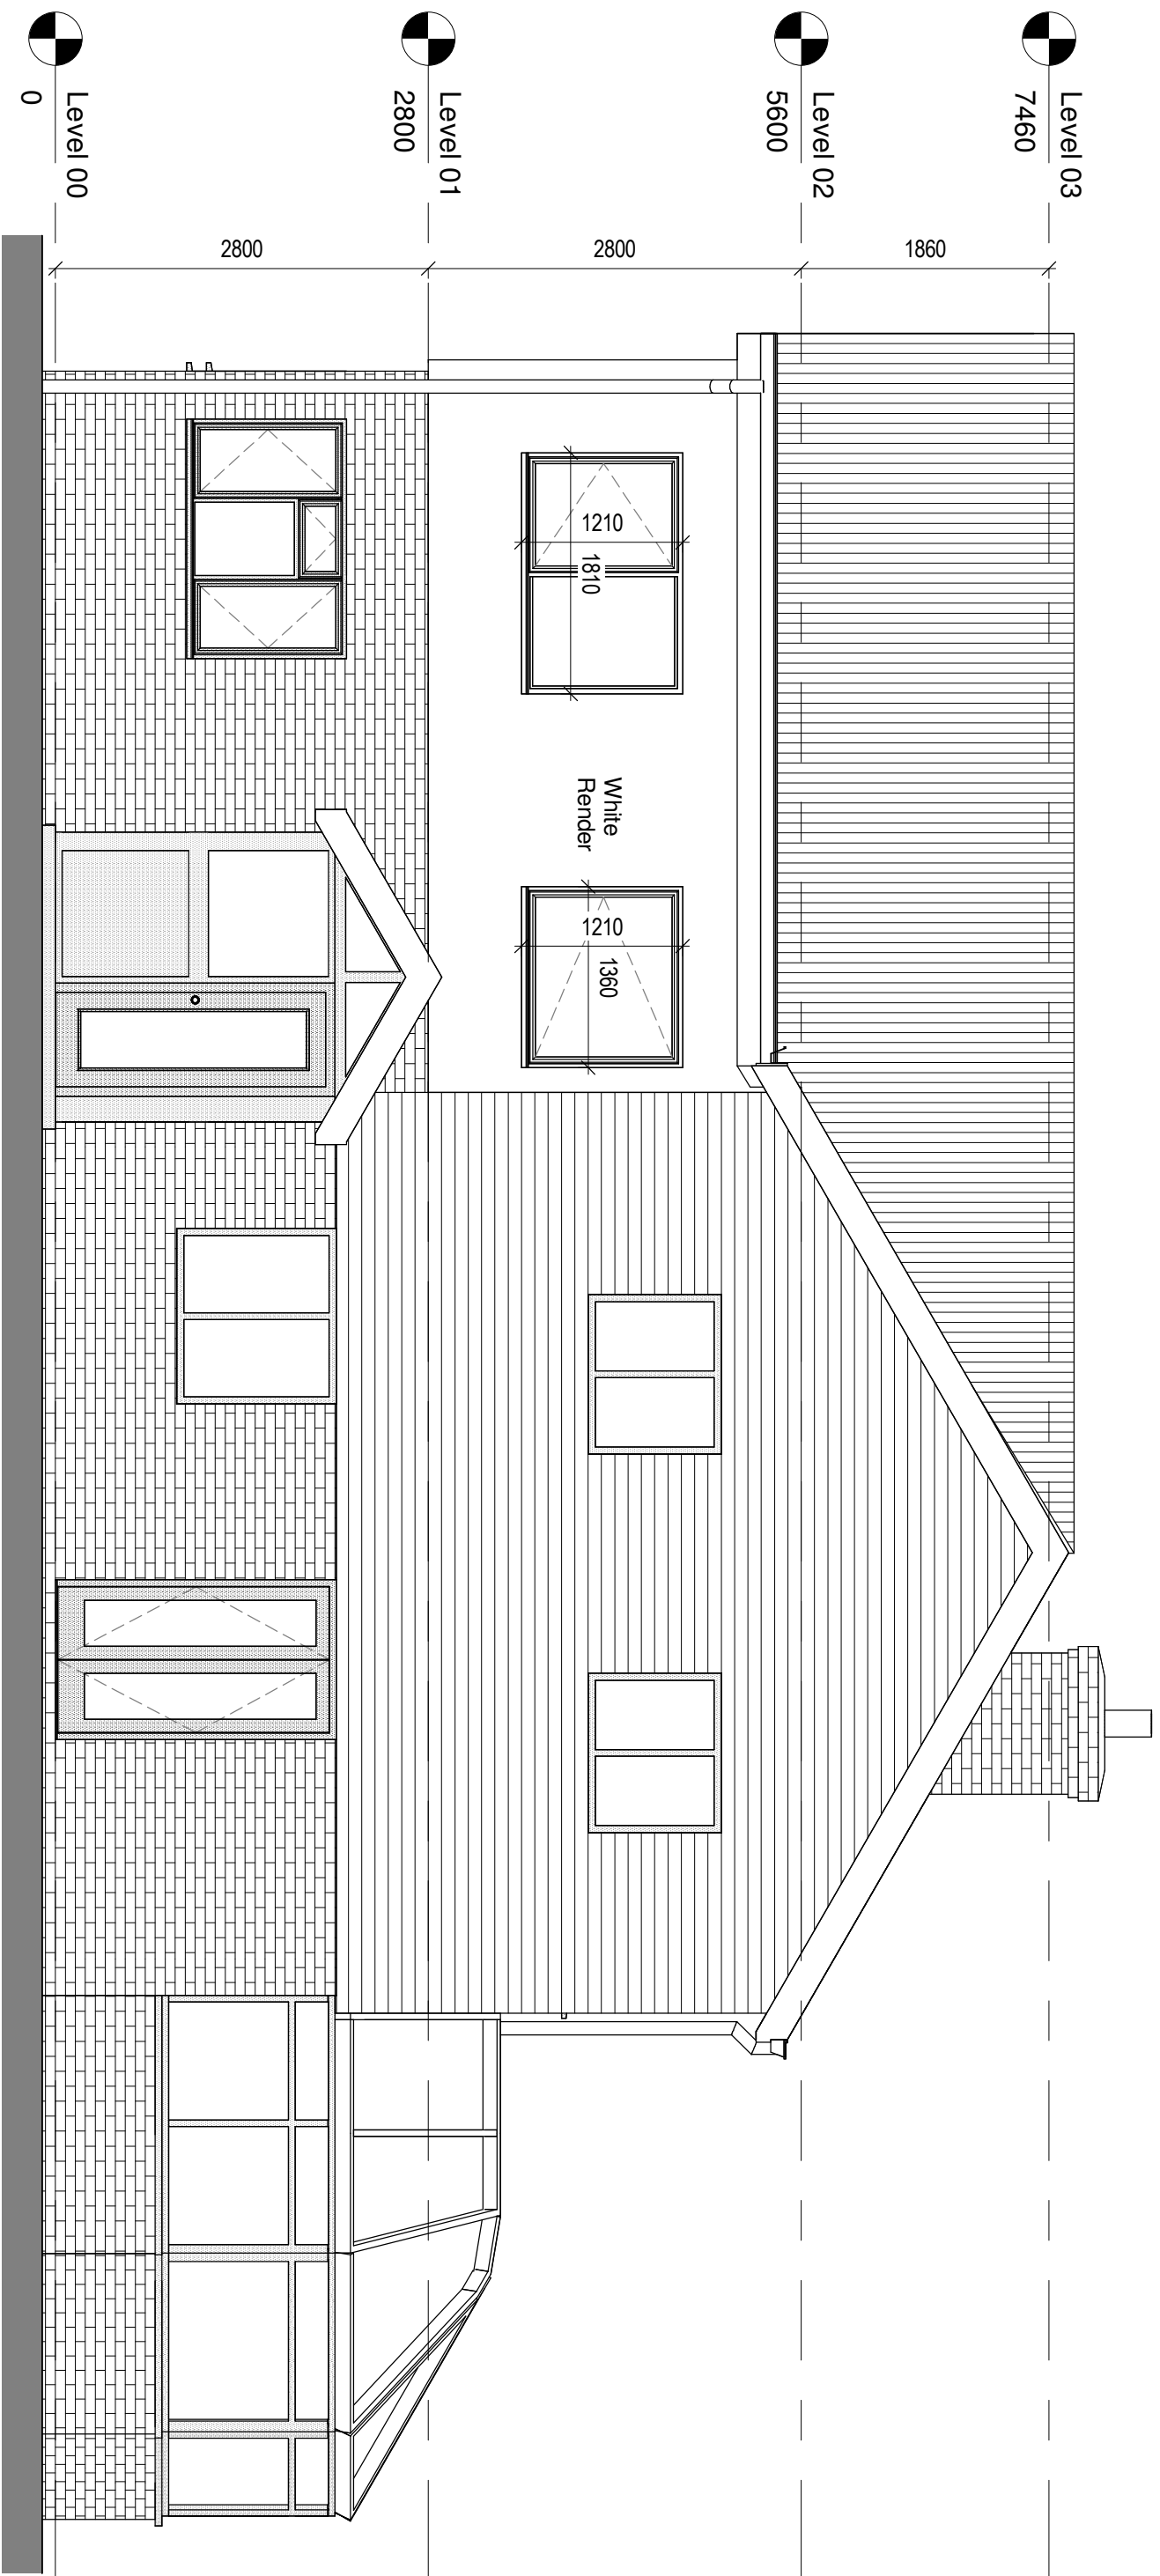


1 Front Elevation - Proposed

1 : 50

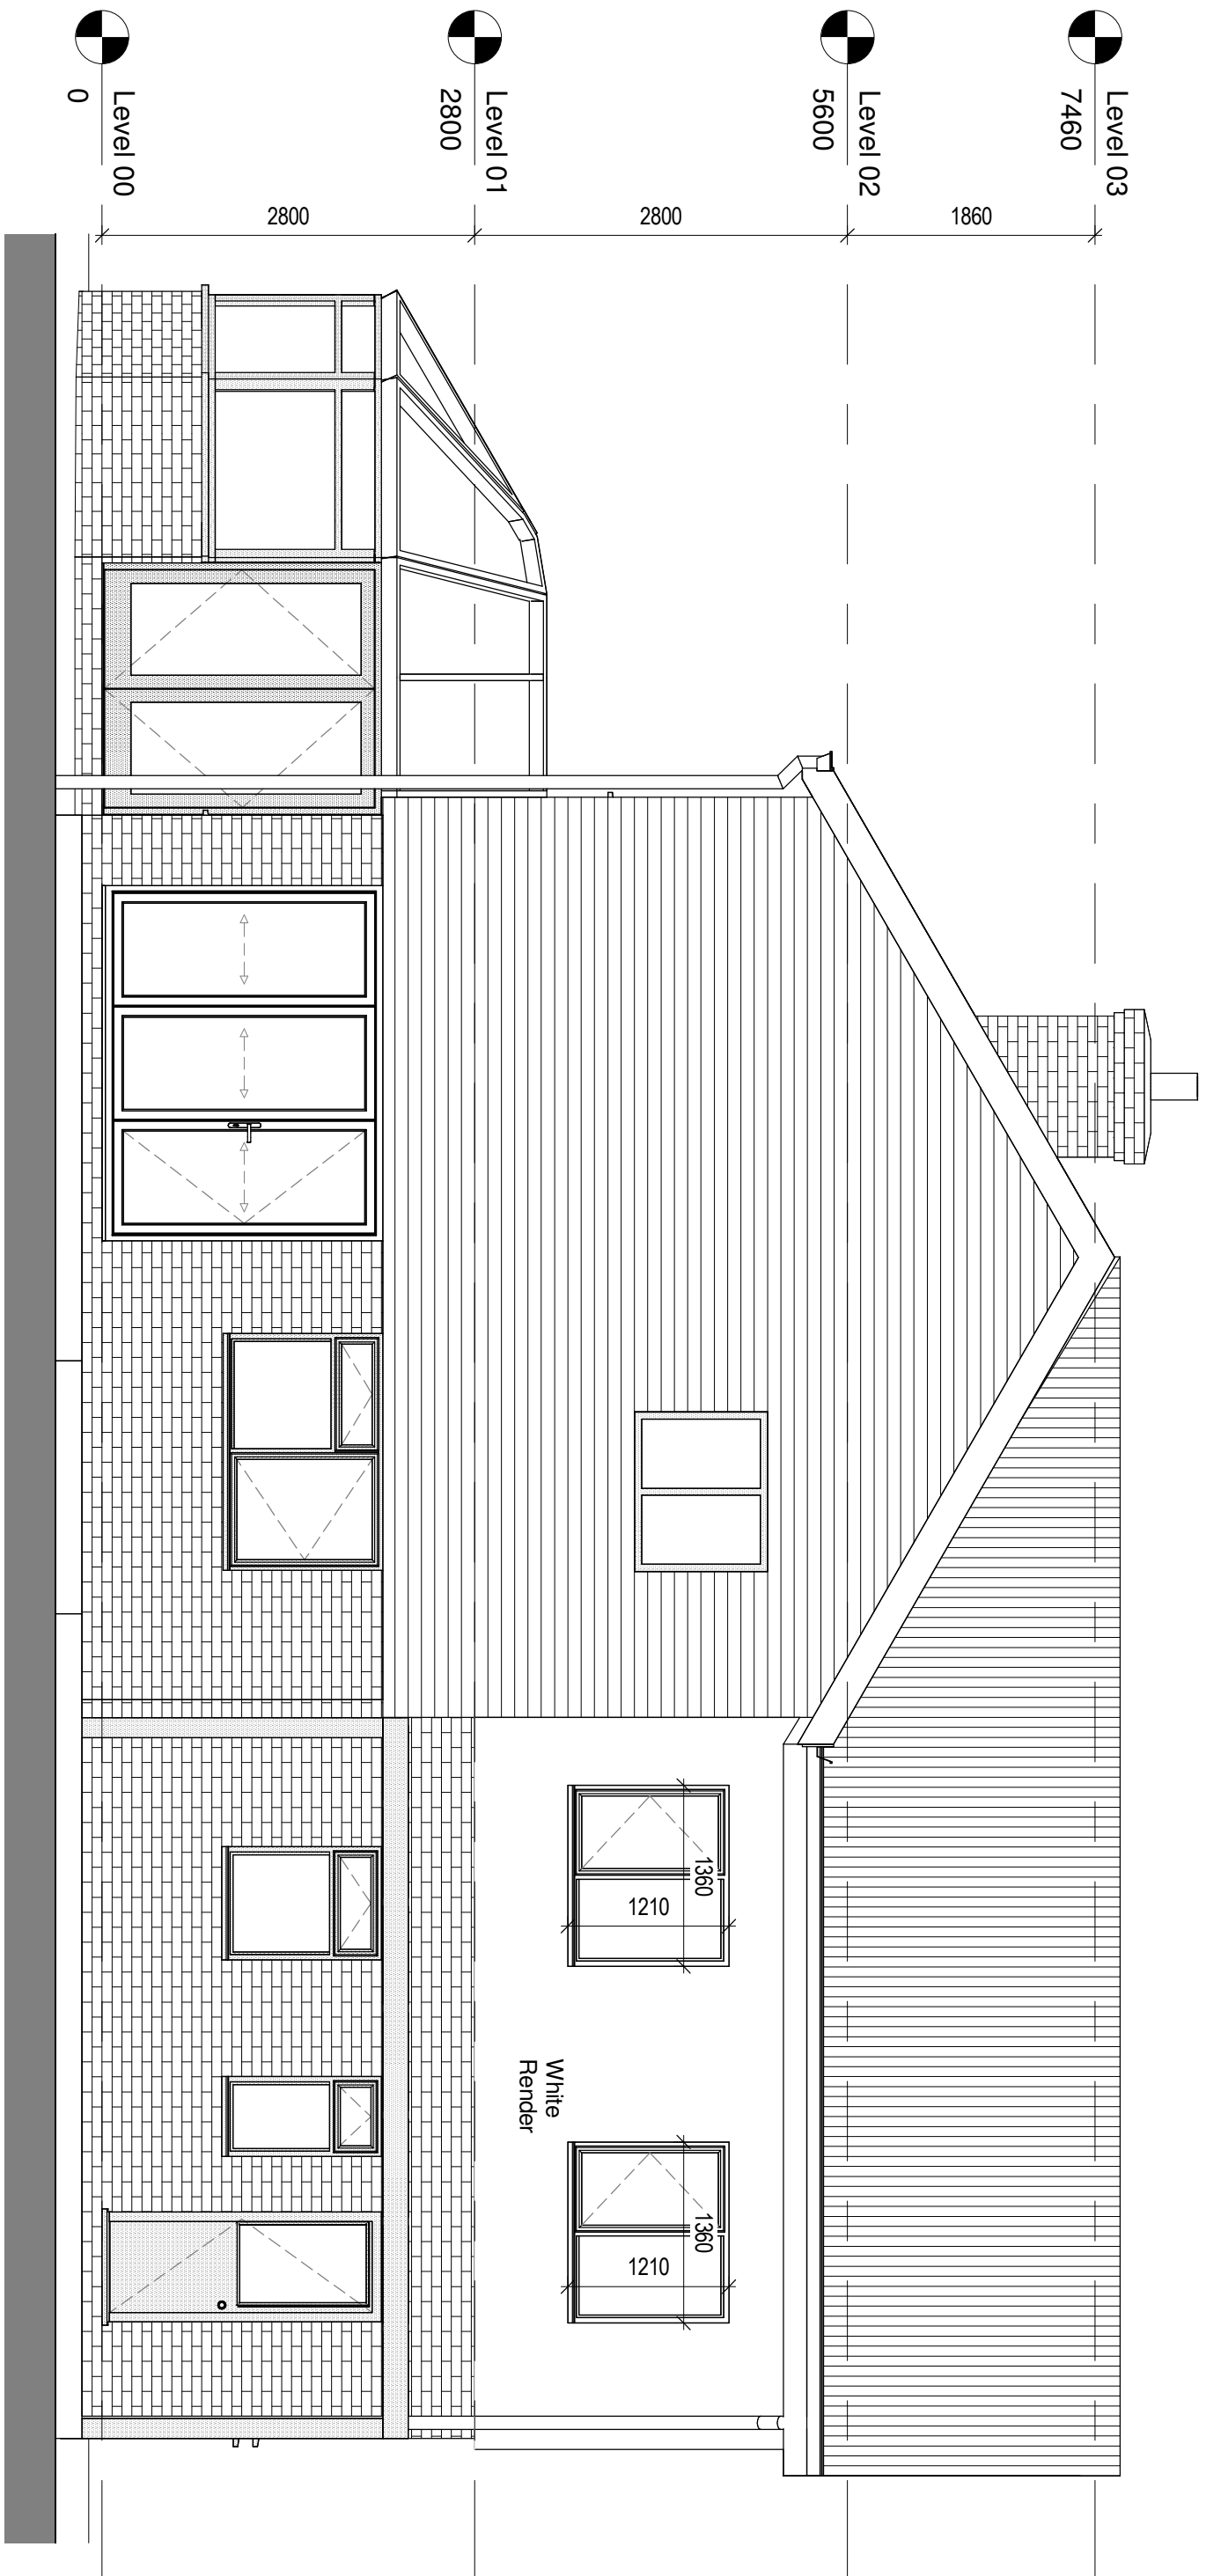


2 Rear Elevation - Proposed

1 : 50

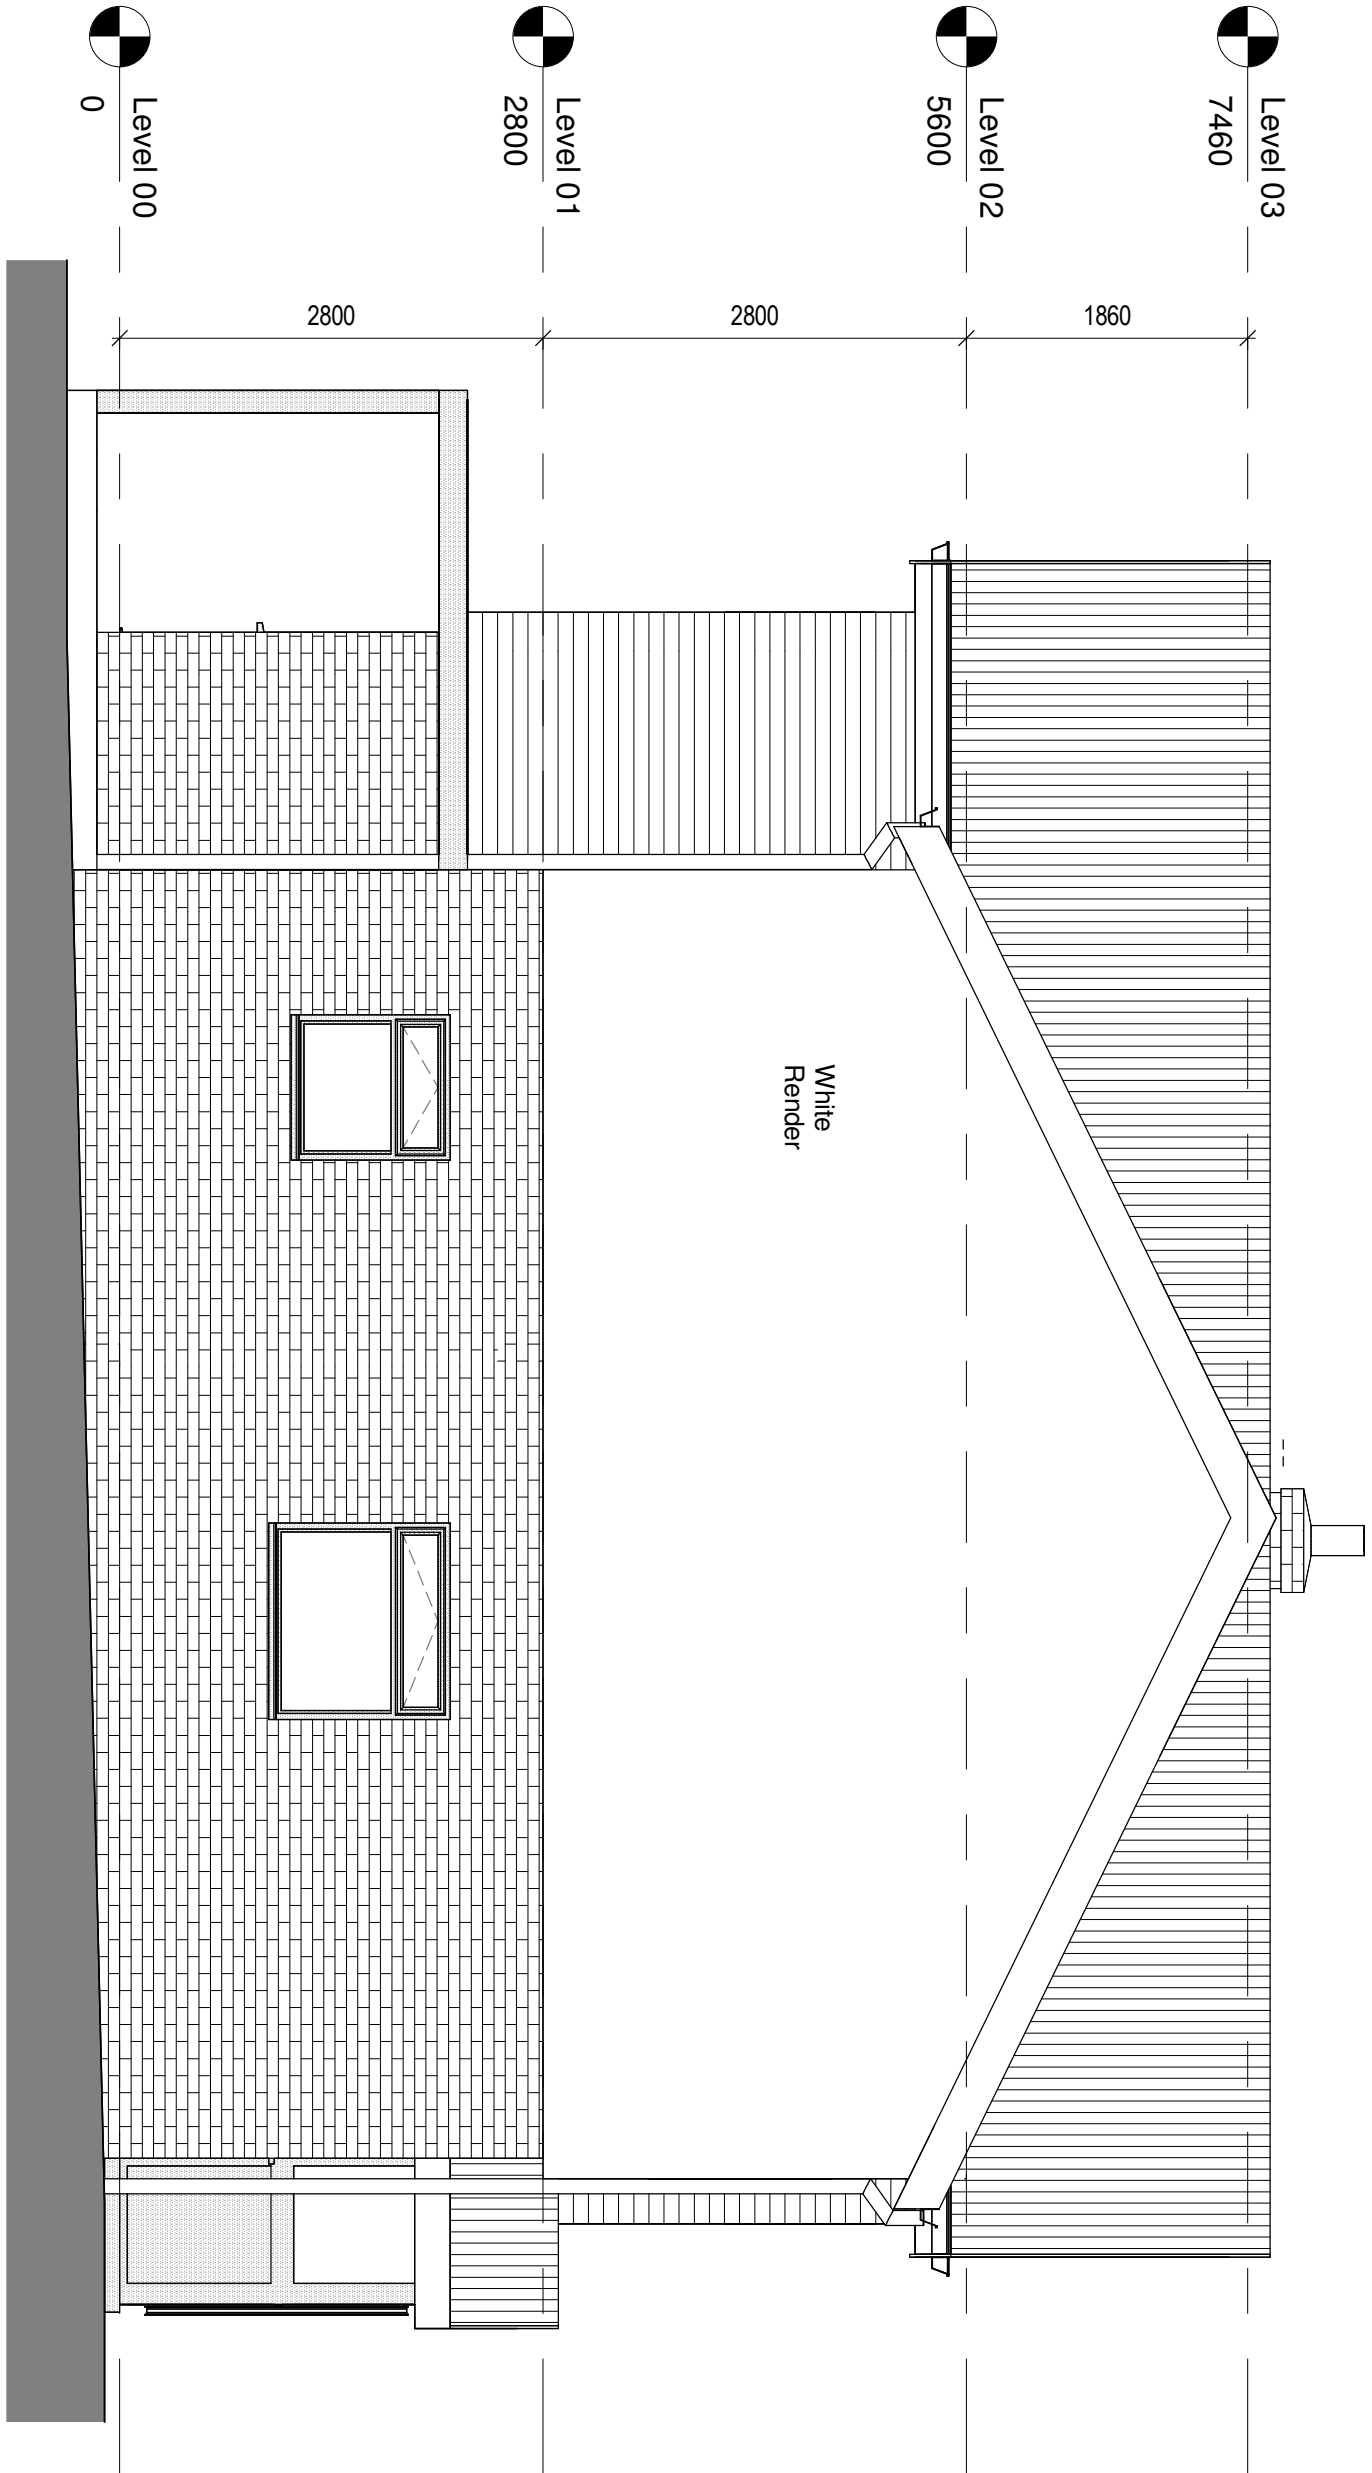

3 North Elevation - Proposed

1 : 50

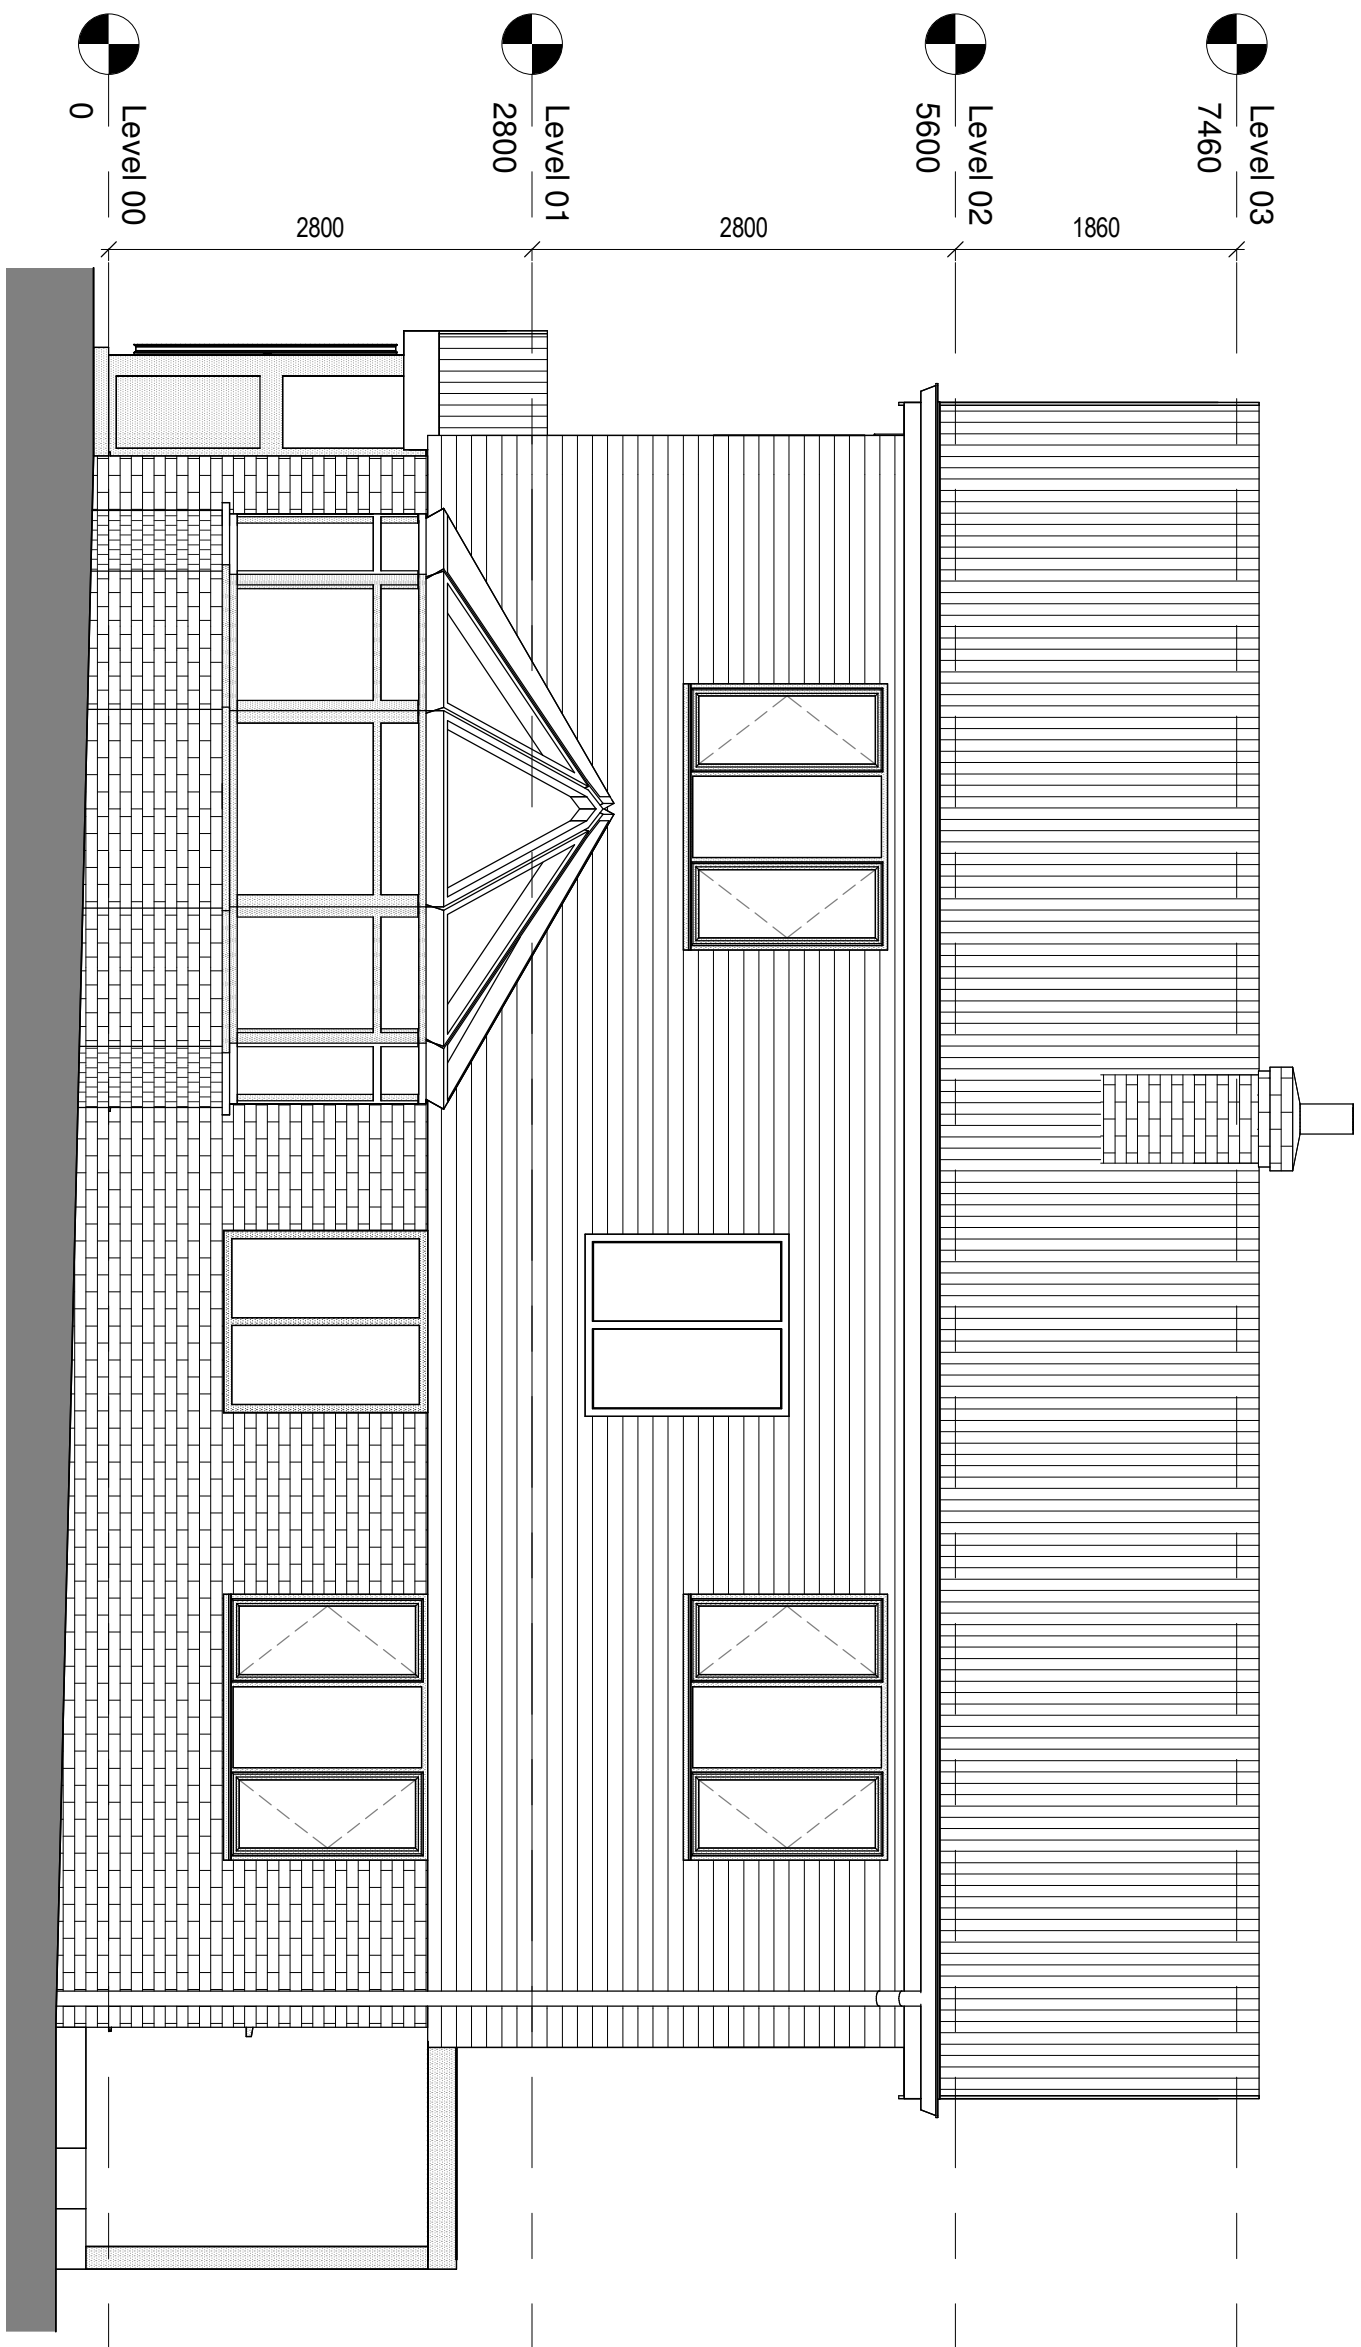

4 South Elevation - Proposed

1 : 50



C	Revision 3	LDV	LDV	LDV	16/11/26
B	Revision 2	LDV	LDV	LDV	04/11/25
A	Revision 1	LDV	LDV	LDV	24/10/25
rev	description				
revisions					

status: **PRELIMINARY**

This drawing is protected under The Copyright, Designs and Patents Act 1988.

This drawing is produced for PLANNING PURPOSES ONLY and is not to be used for construction.

LDV Architecture

39 FLORES ROAD
HOVE, WEST SUSSEX
BN3 9PD

TELEPHONE + 44(0)1453 541 588
EMAIL info@ldvarchitecture.co.uk

client: **Mr & Mrs ALDERMAN**

project: **BRACKEN**

title: **PROPOSED ELEVATIONS**

scale: **1 : 50 @ A1**

date: **24/10/25**

drawn: **LDV**

checked: **LDV**

job no: **P2533** drawing no: **(08)-001** revision: **C**