




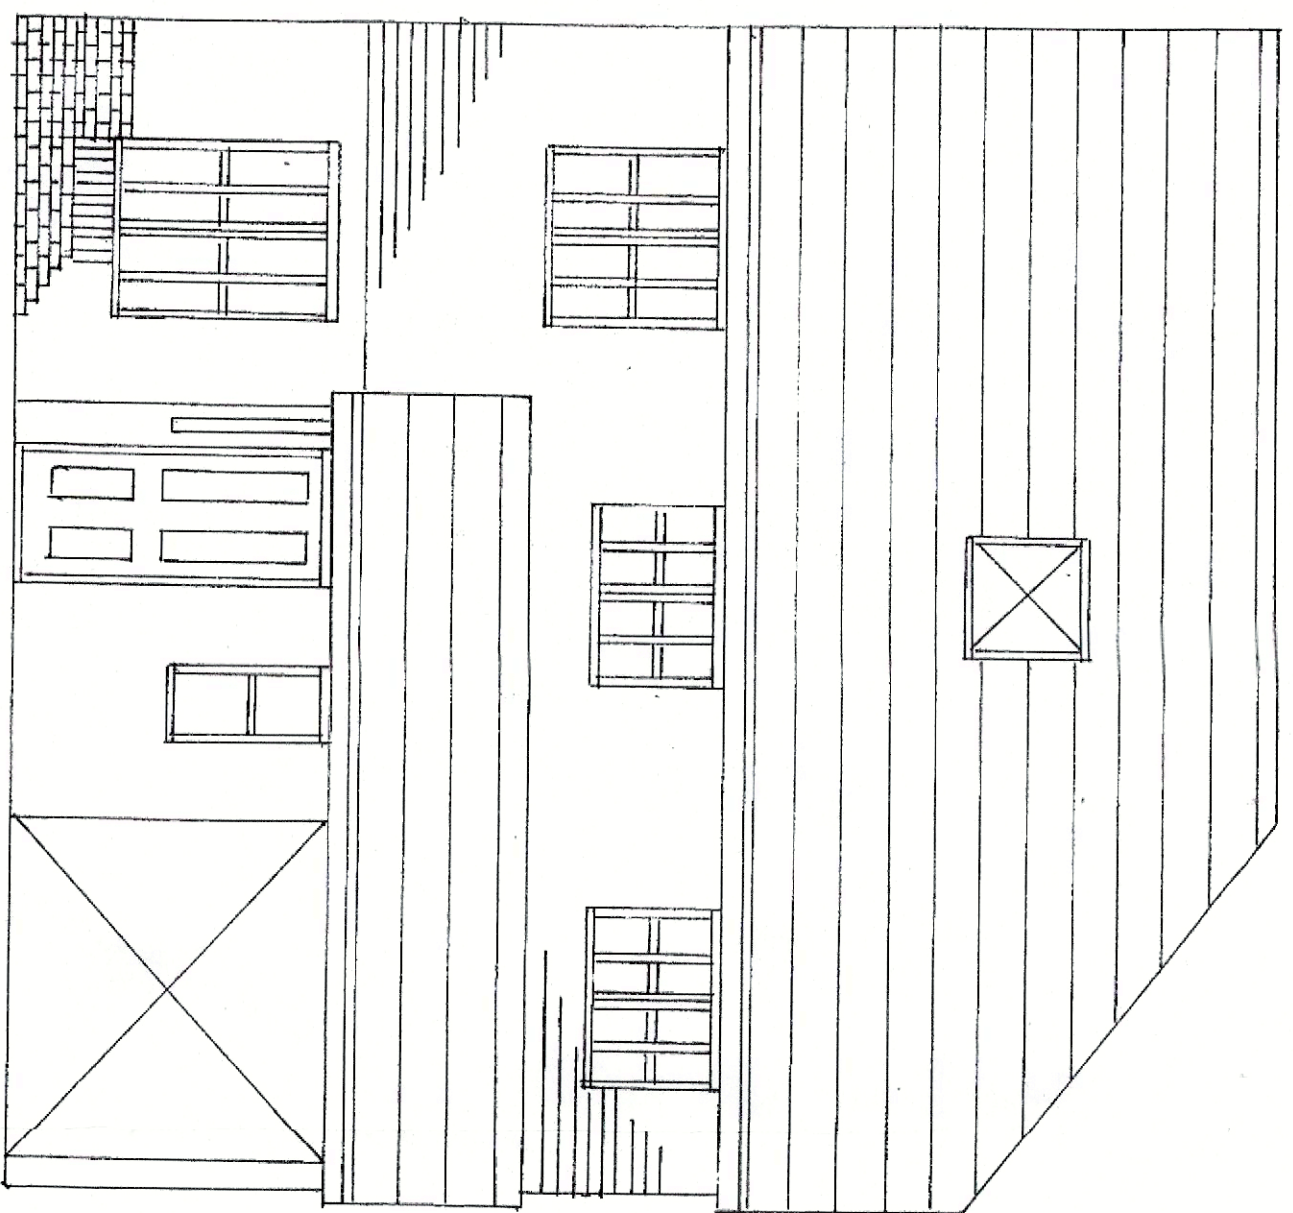


EXISTING FRONT ELEVATION

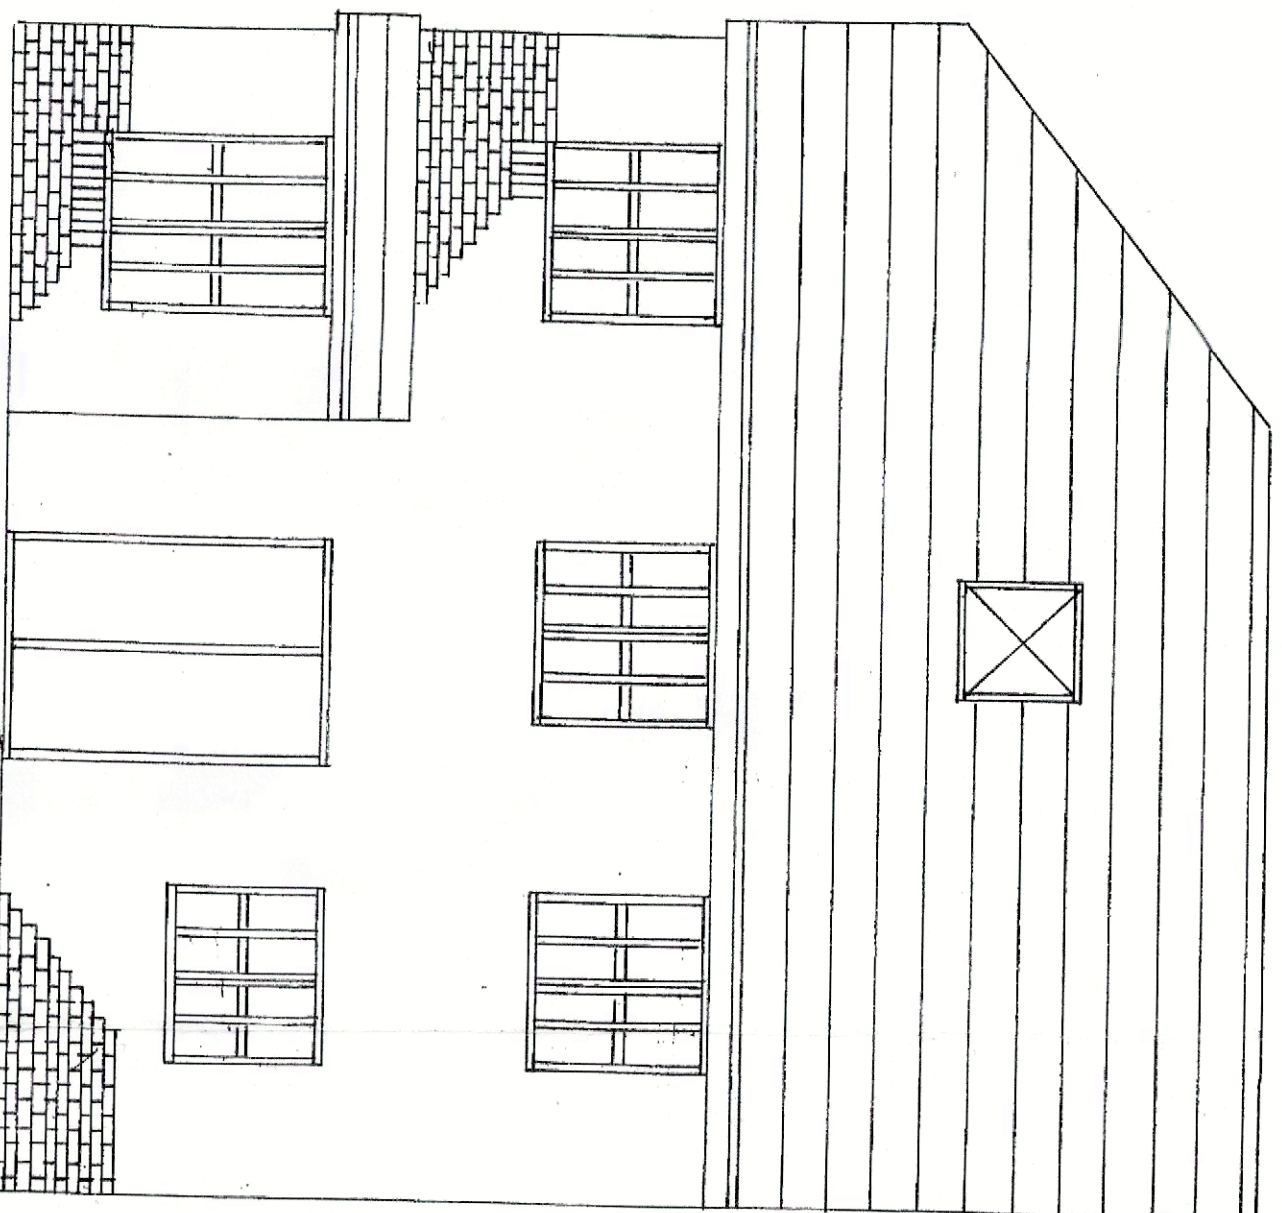


EXISTING REAR ELEVATION

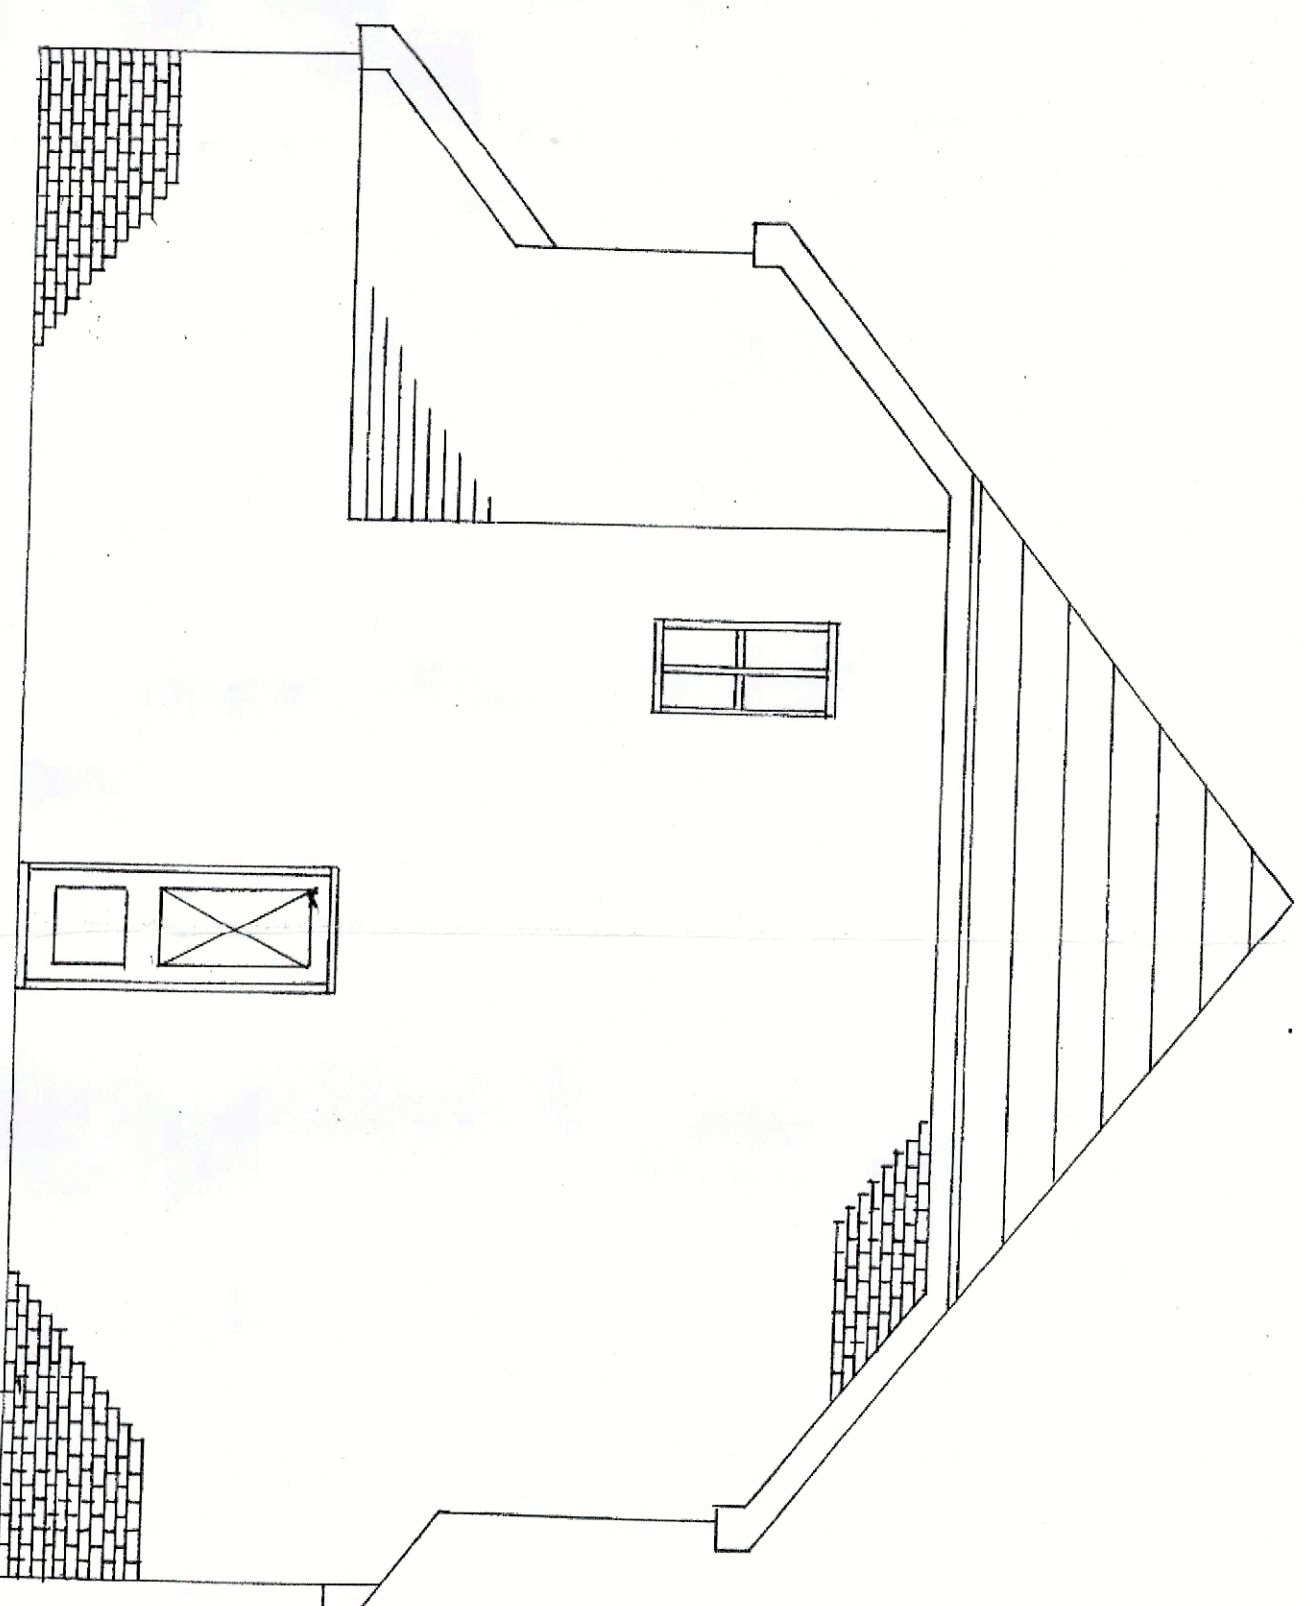


EXISTING SIDE ELEVATION

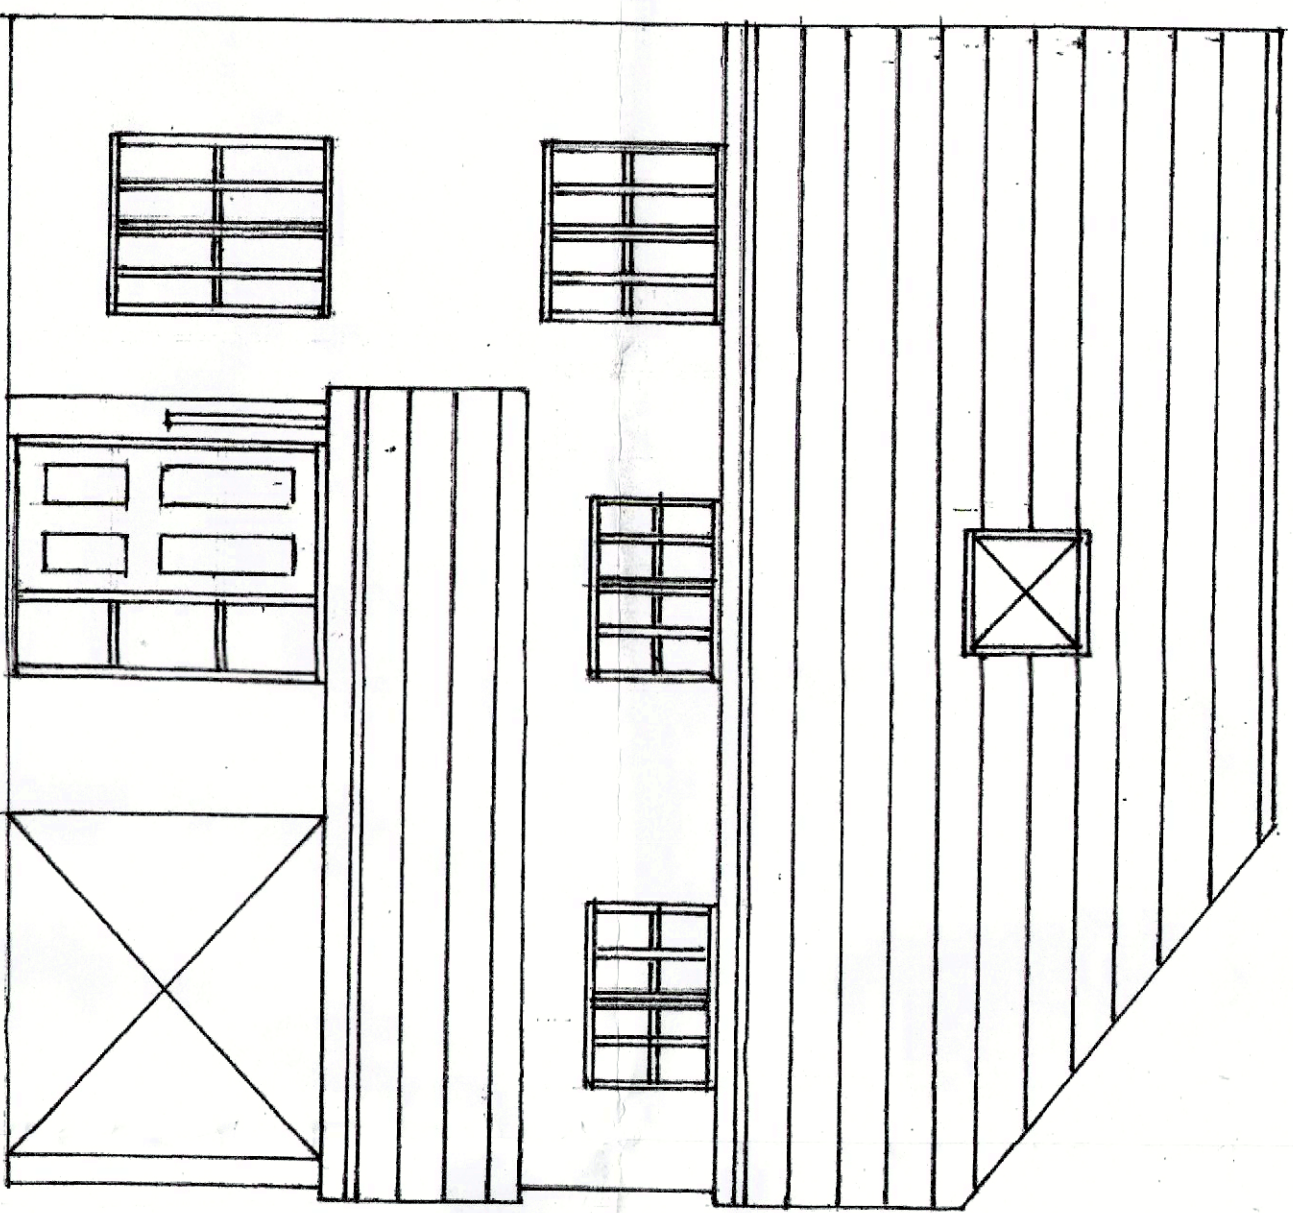

PROPOSED FRONT ELEVATION

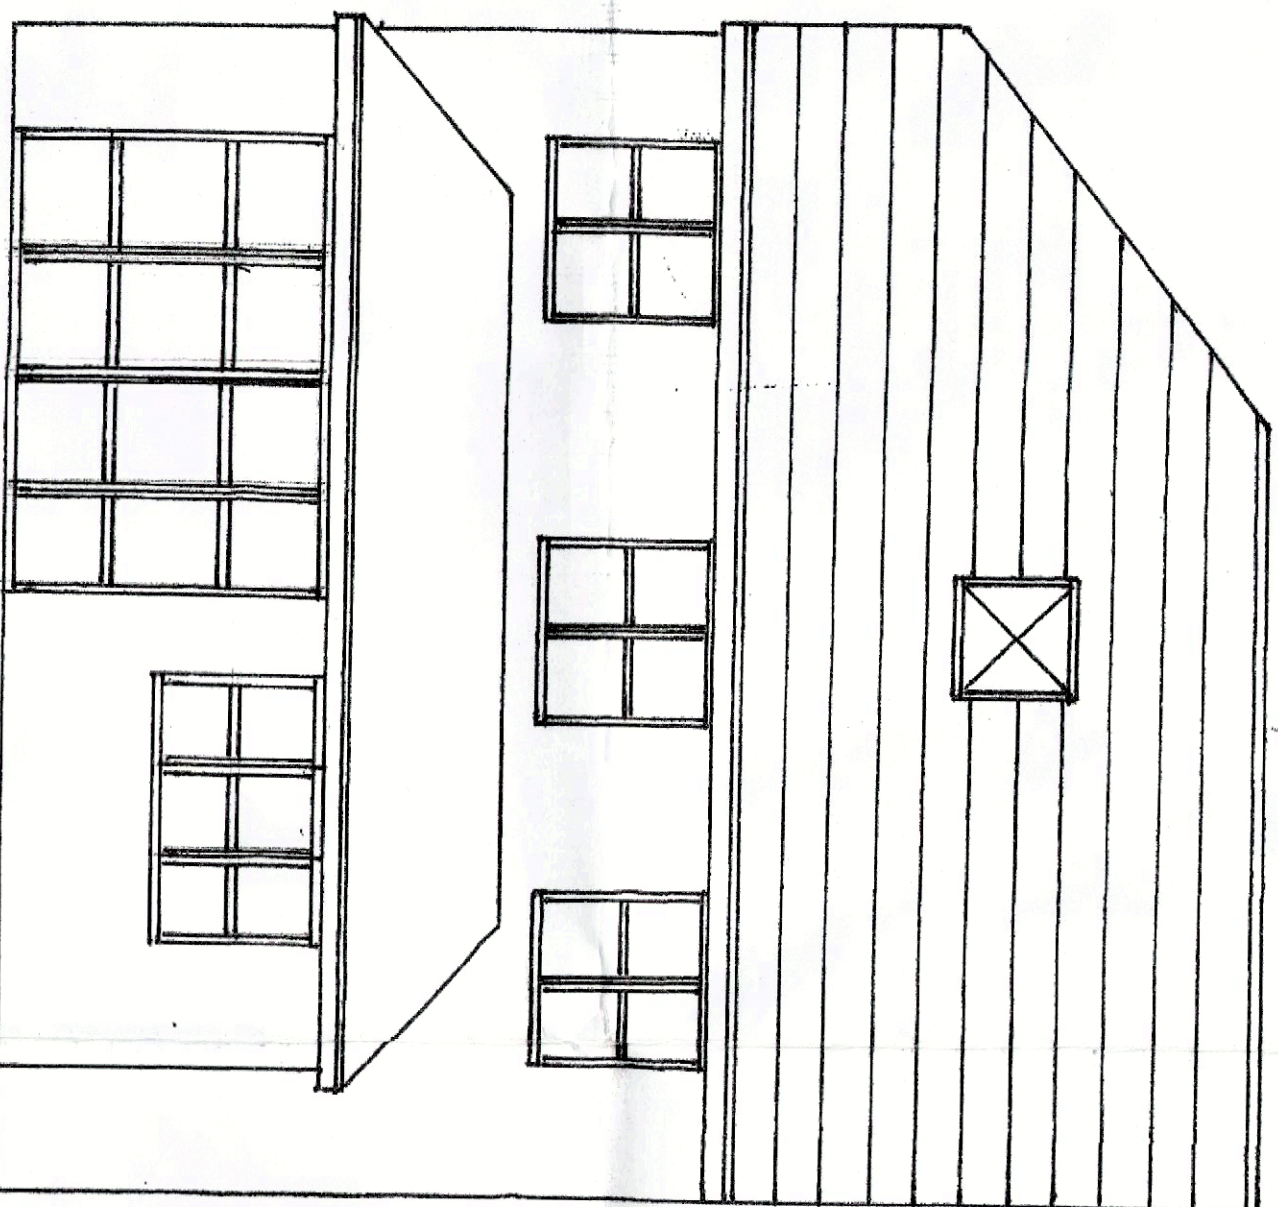


PROPOSED REAR ELEVATION

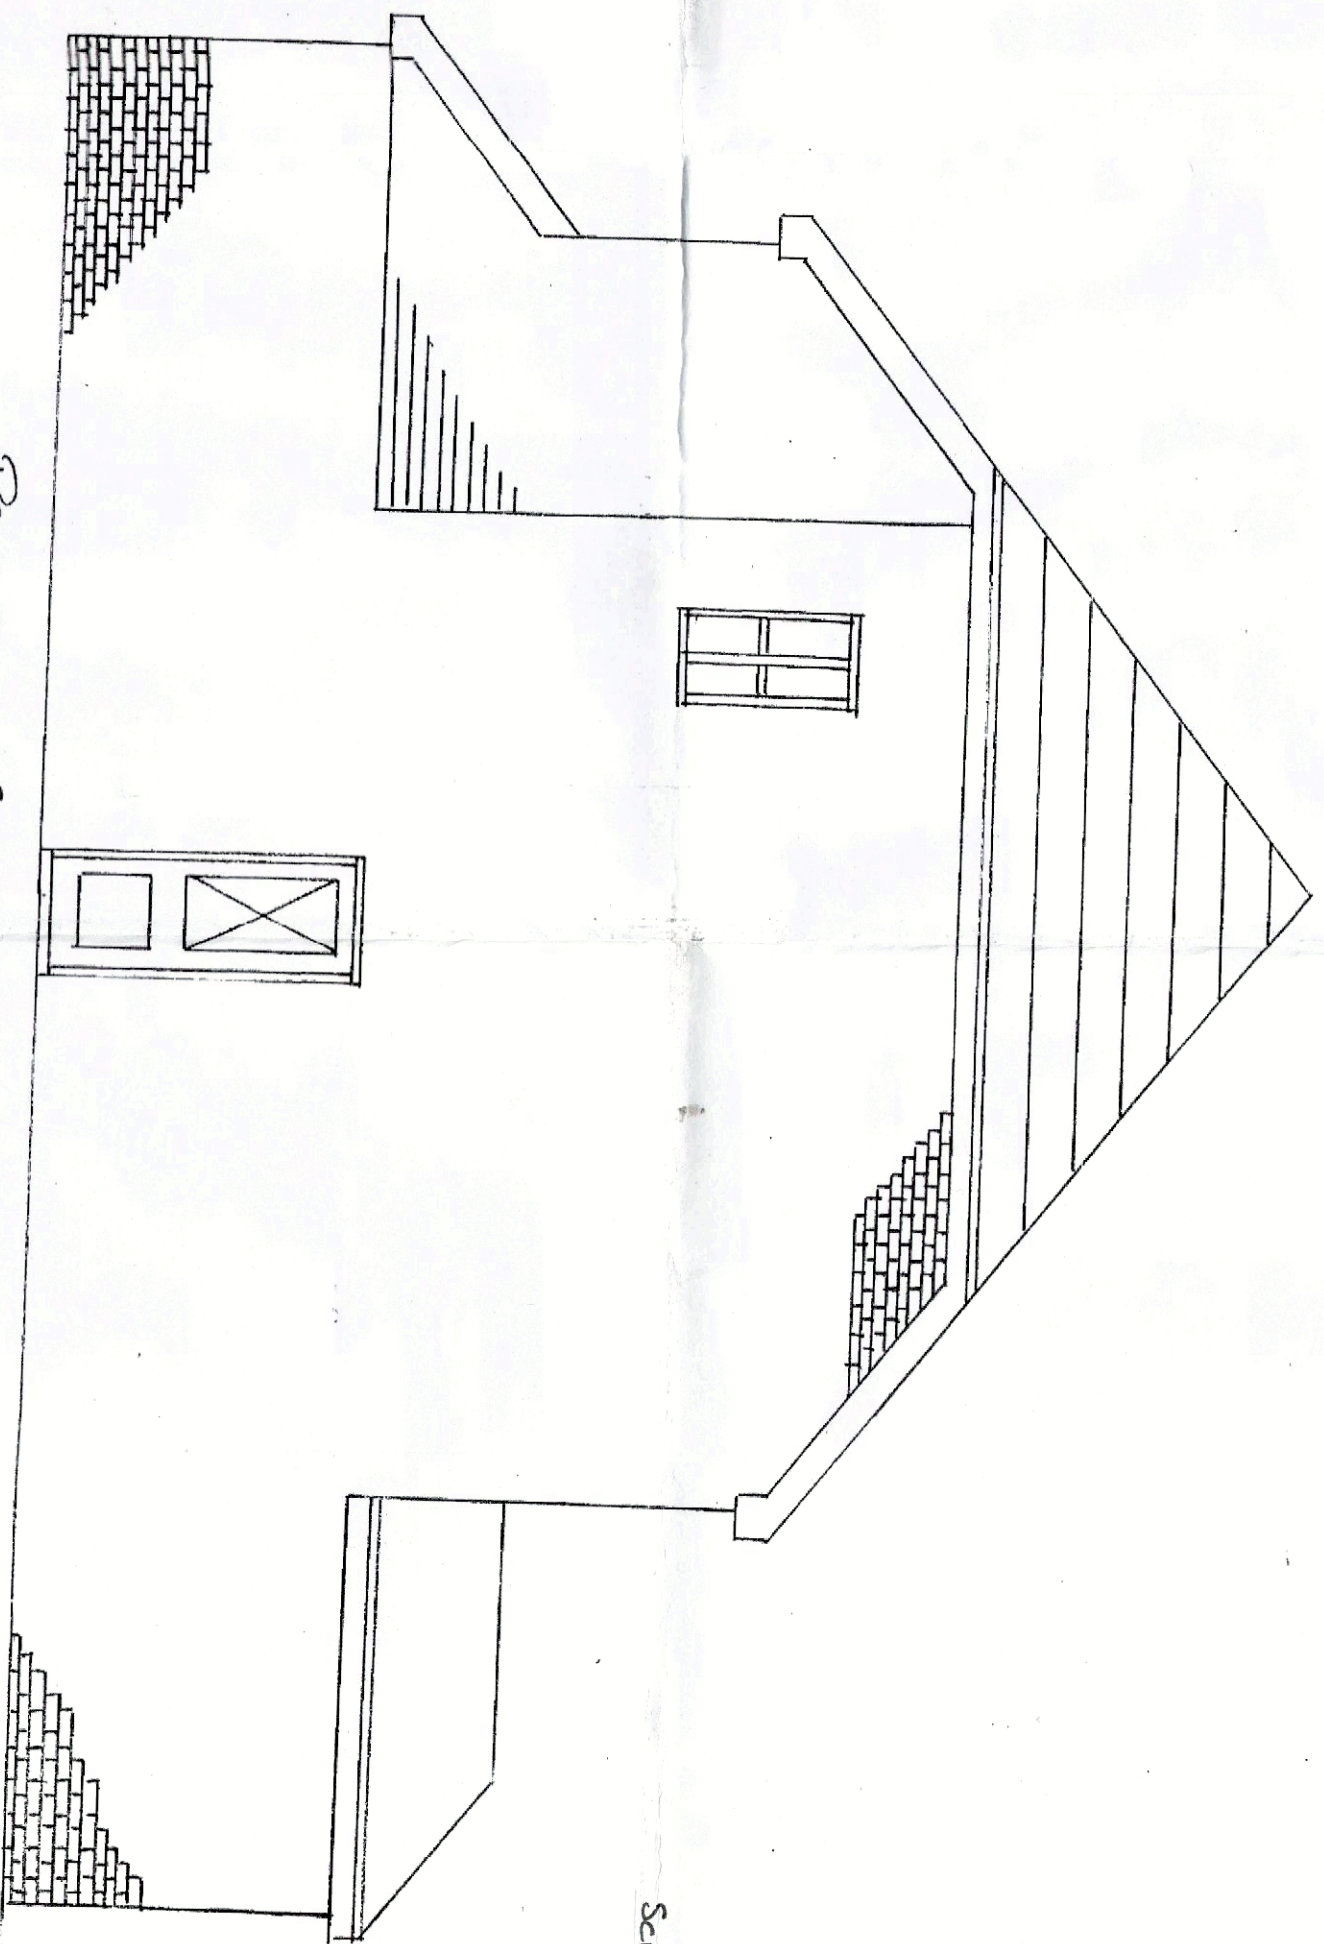


PROPOSED SIDE ELEVATION

SCALE 1:50

0 1 5 10

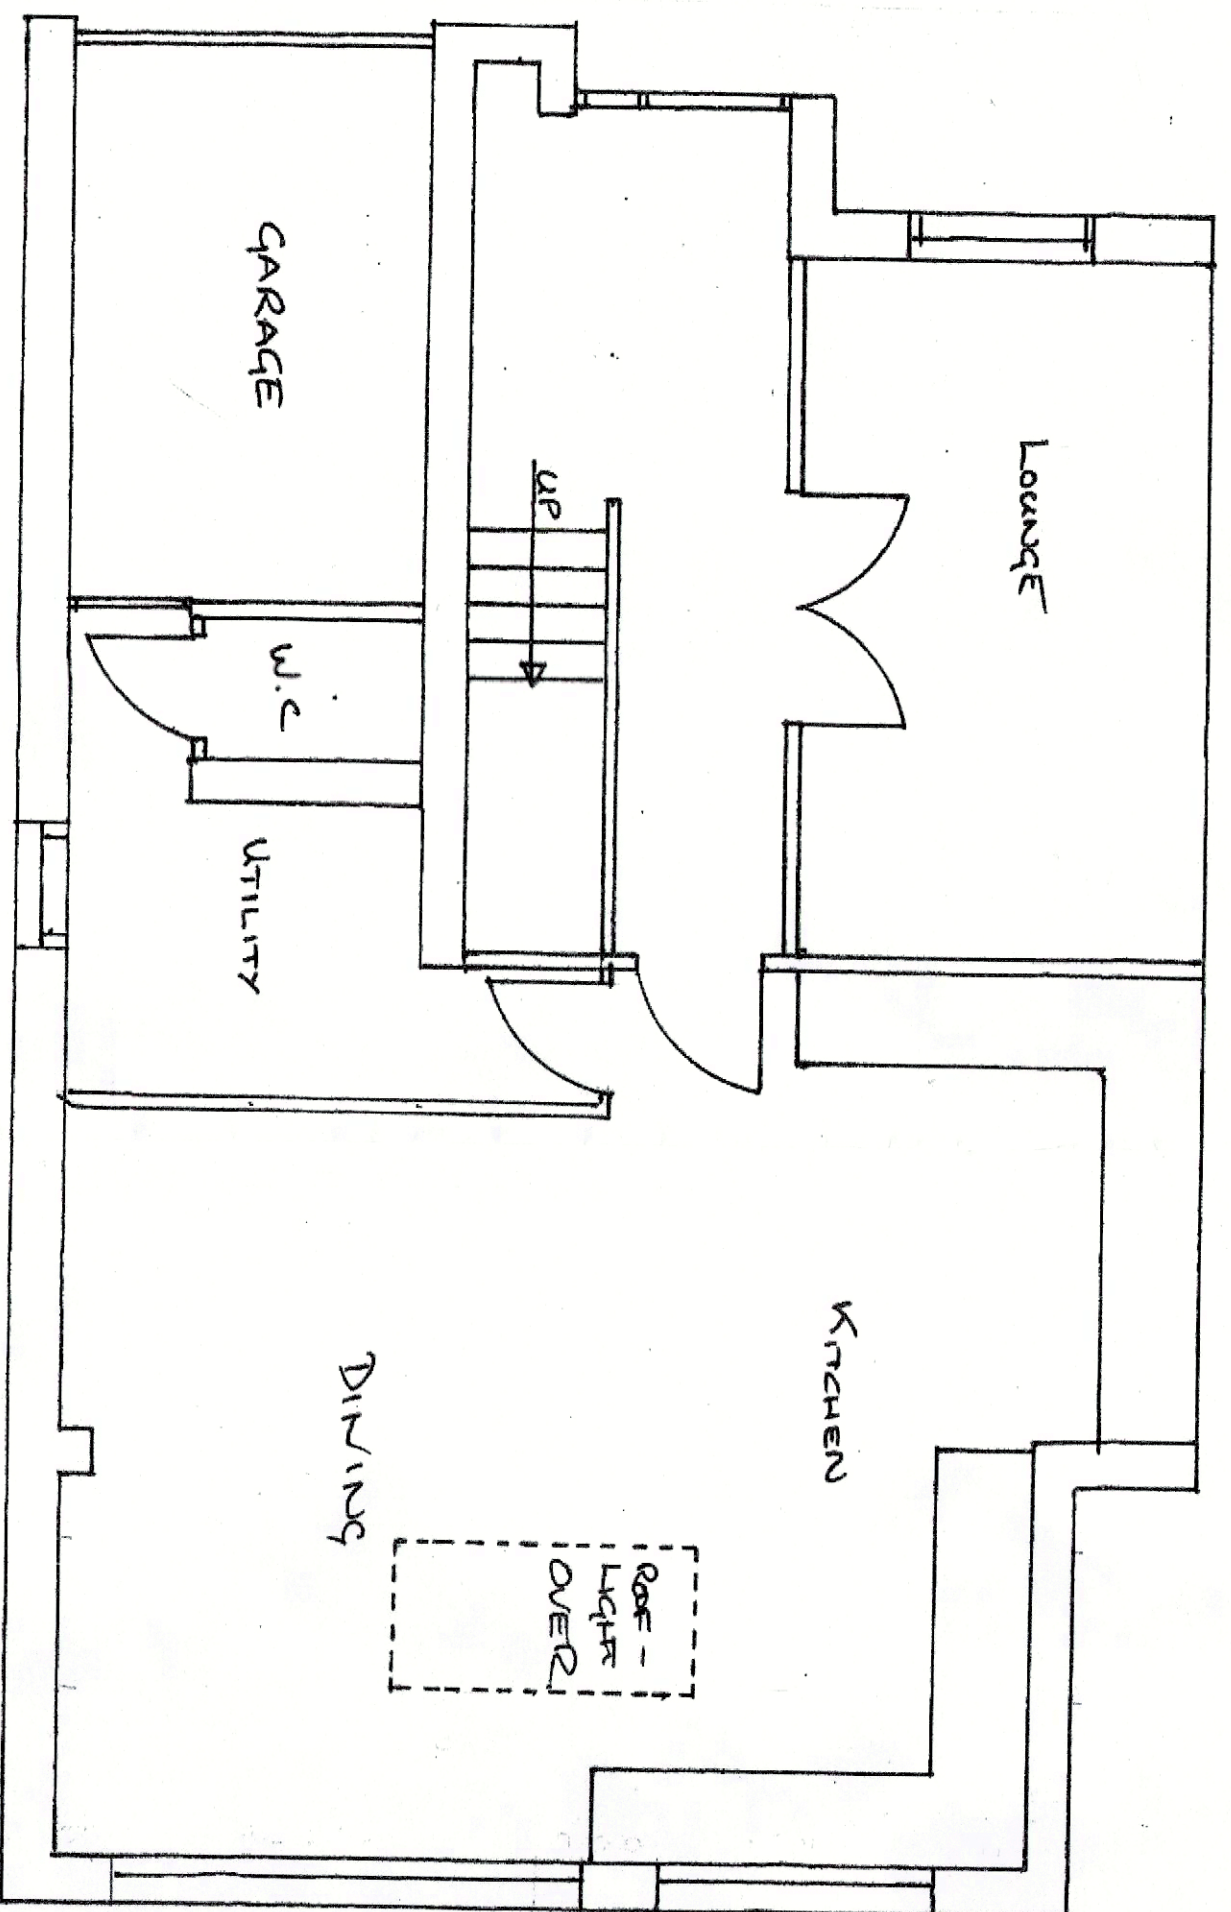

PROPOSED GROUND FLOOR PLAN

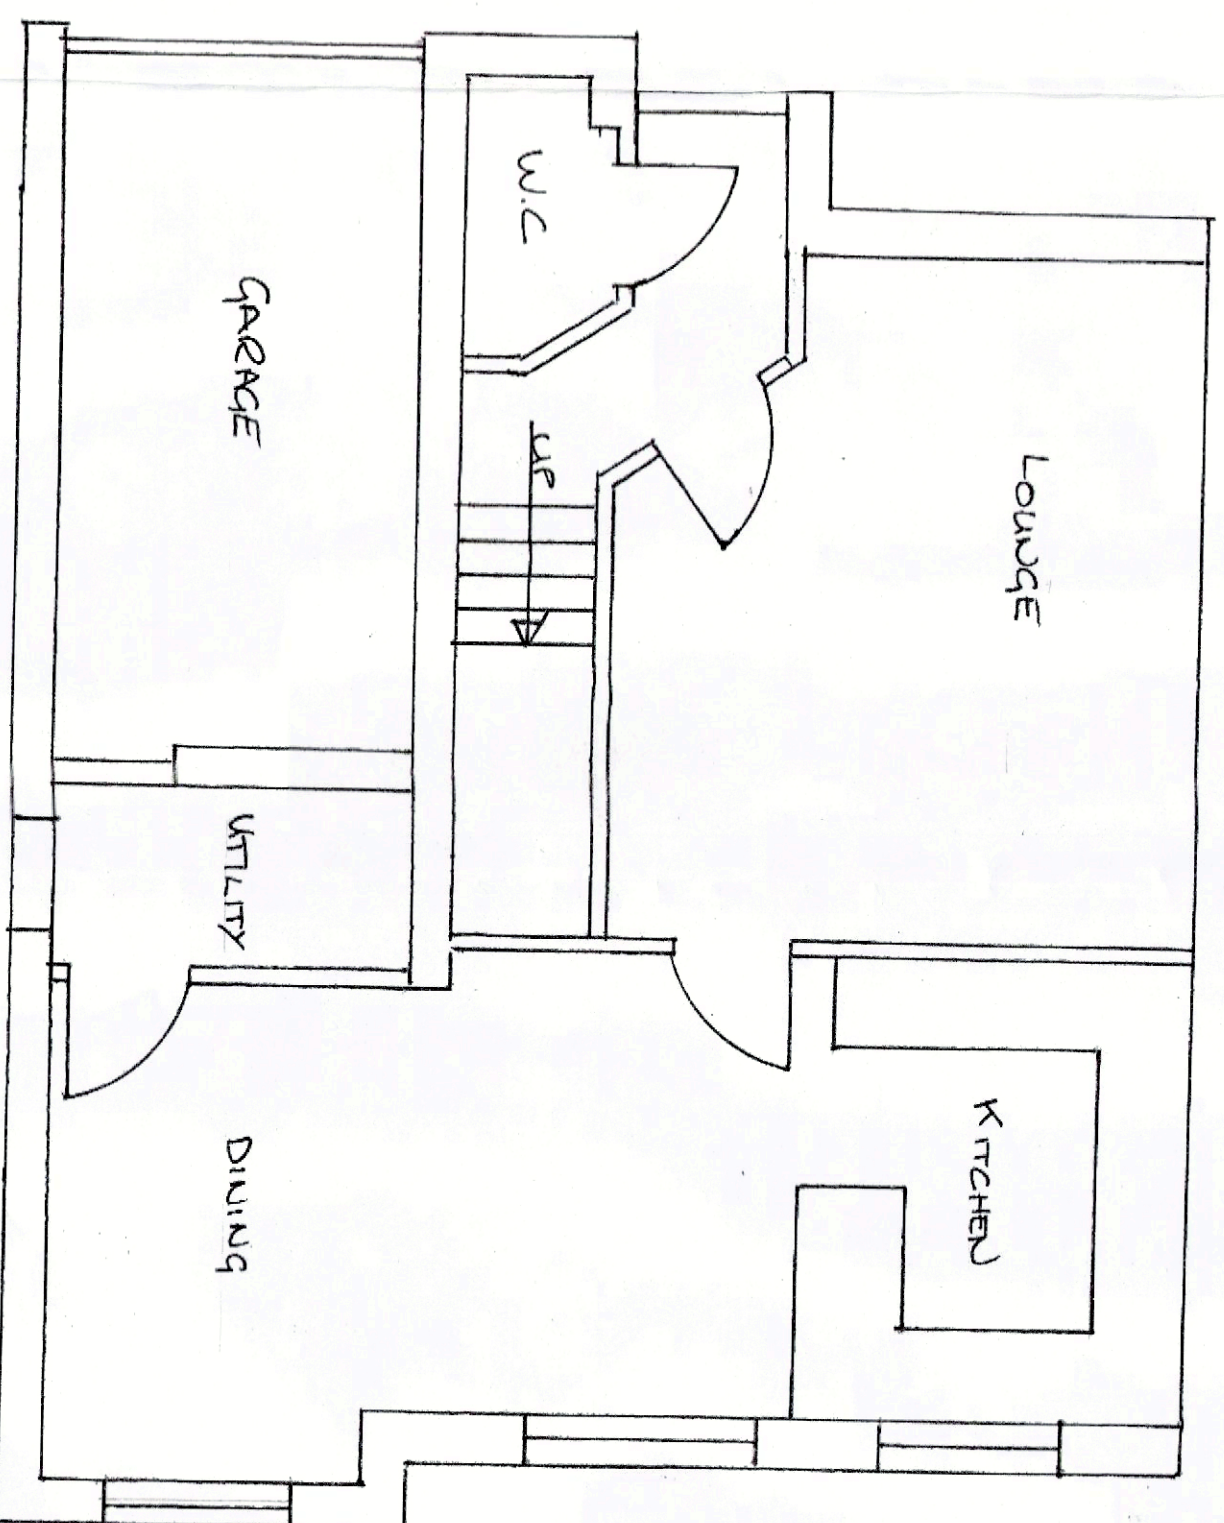

EXISTING GROUND FLOOR PLAN

NOTES NEW ROOF TILES TO MATCH EXISTING. ROOFS TO MATCH EXISTING.		MR+MRS RICE TEL NO 07710074178	PROPOSED REAR EXTENSION + ALTERATIONS TO GROUND FLOOR LAYOUT. 3 THISTLE WAY SOUTHAMPTON WEST SUSSEX PO11 3AX	SUBJECT EXTENSIONS + PLANS SCALE 1:50 DATE MARCH 2008
---	--	--	---	--