





Location Plan
Scale 1:1250

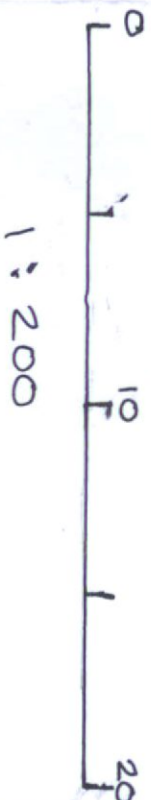

Site Plan
Scale 1:200

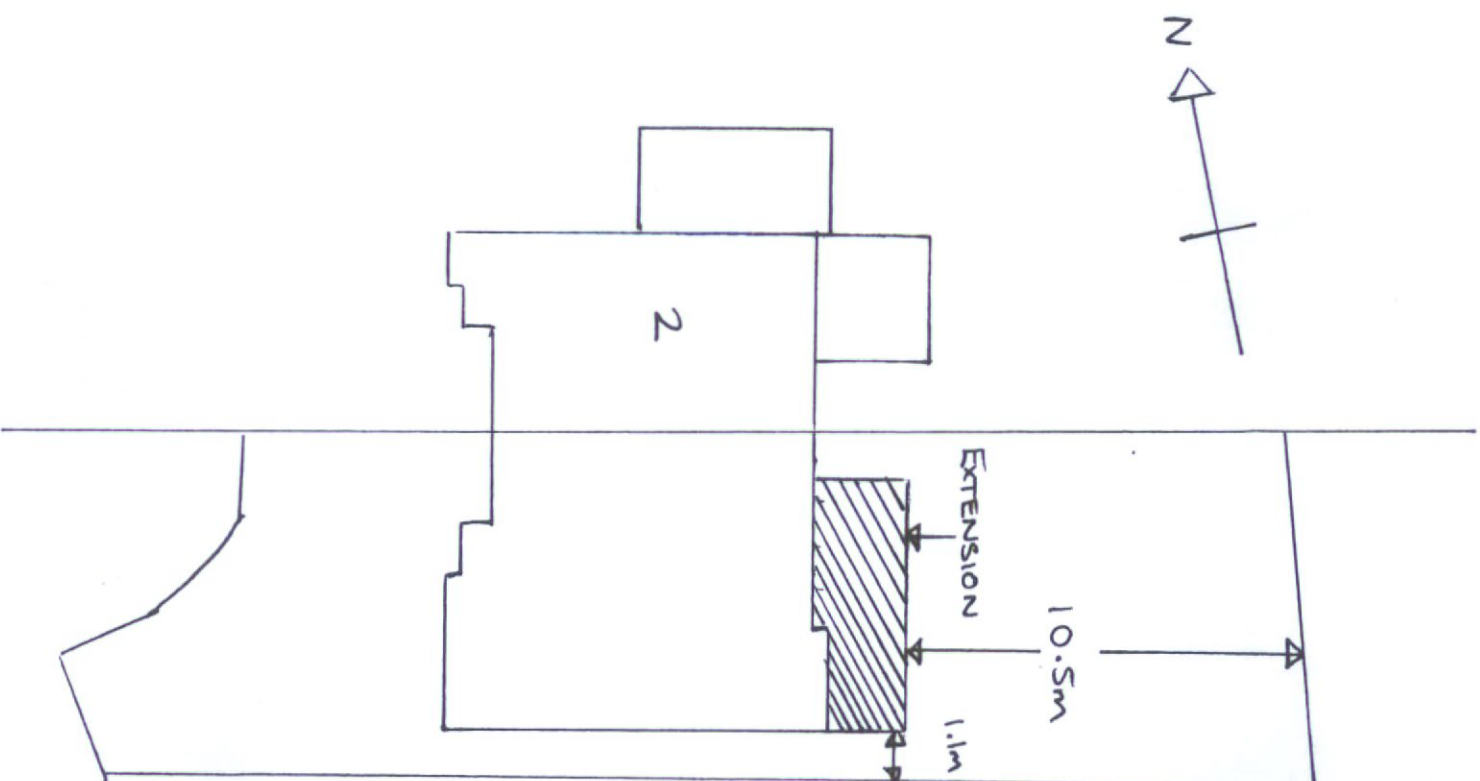

MR + MRS M. RICE
Location + Site Plans
DATE MARCH 2008