



NOTES

All dimensions are in millimetres unless stated otherwise.


Drawings are not to be scaled for Construction purposes.

This drawing is to be read in conjunction with all other relevant drawings and specifications.

The copyright of this drawing is vested in Harris Irwin Associates Ltd. and must not be copied or reproduced without the written consent of a Director.

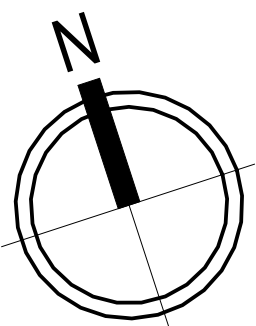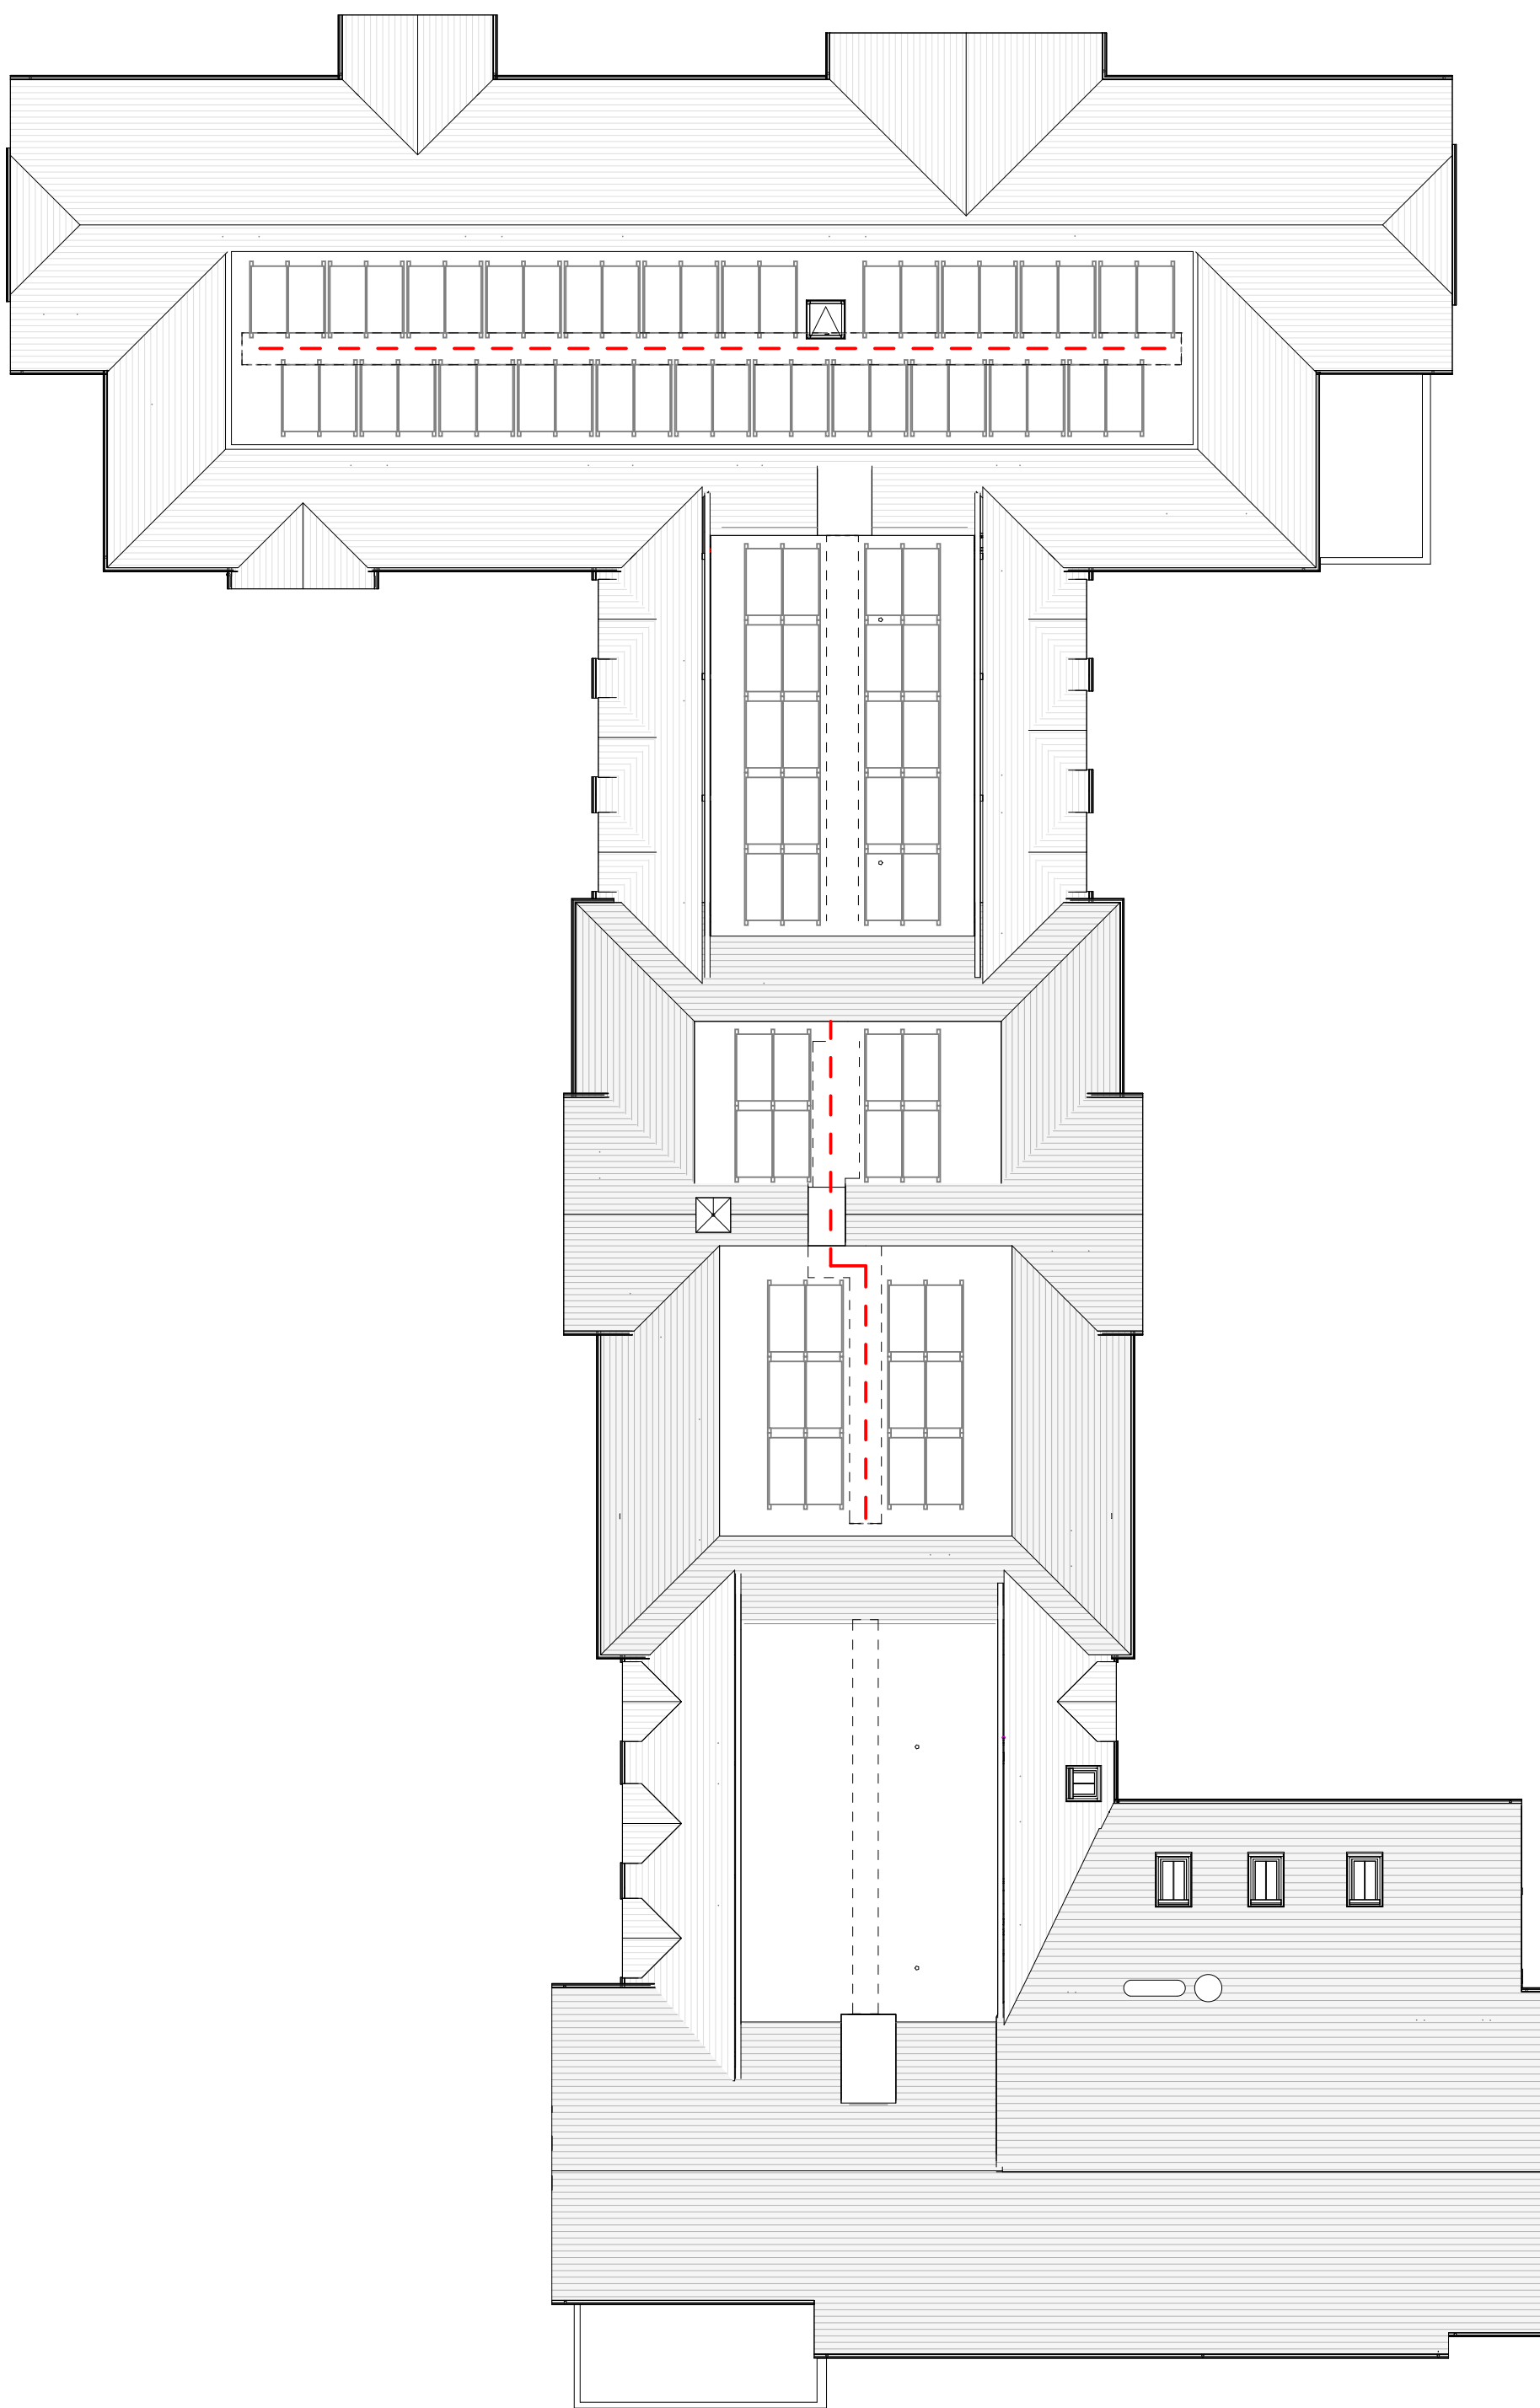

**1 Roof Plan**  
1 : 200

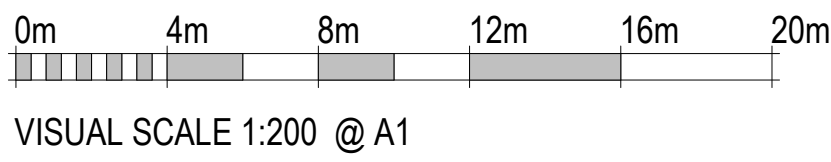

VISUAL SCALE 1:200 @ A1

|     |          |                     |          |            |
|-----|----------|---------------------|----------|------------|
|     |          |                     |          |            |
| P2  | 08.01.26 | Removed Plant Wells | RO       | BG         |
| P1  | 11/12/25 | NMA Submission      | RO       | MB         |
| Rev | Date     | Description         | Drawn By | Checked By |

**HARRIS IRWIN**  
ARCHITECTS

9 Aske Stables, Aske, Richmond,  
North Yorkshire. DL10 5HG  
t: 01748 825675  
e: enquiries@harrisirwin.com  
w: www.harrisirwin.com

Project:  
Old Clayton Kennels  
Storrington Road  
Washington, West Sussex  
RH20 4AG

Client: Barchester Supported by  
Highwood Group

Drawing Title:  
General Arrangement Roof Plan

**For Planning Submission**

|                    |            |             |
|--------------------|------------|-------------|
| HIA Project Number | Scale @ A1 | Suitability |
| 3076               | 1 : 200    | D0          |

|         |            |        |       |      |      |        |
|---------|------------|--------|-------|------|------|--------|
| Project | Originator | Volume | Level | Type | Role | Number |
| 3076    | HIA        | 01     | RP    | DR   | A    | 2750   |