




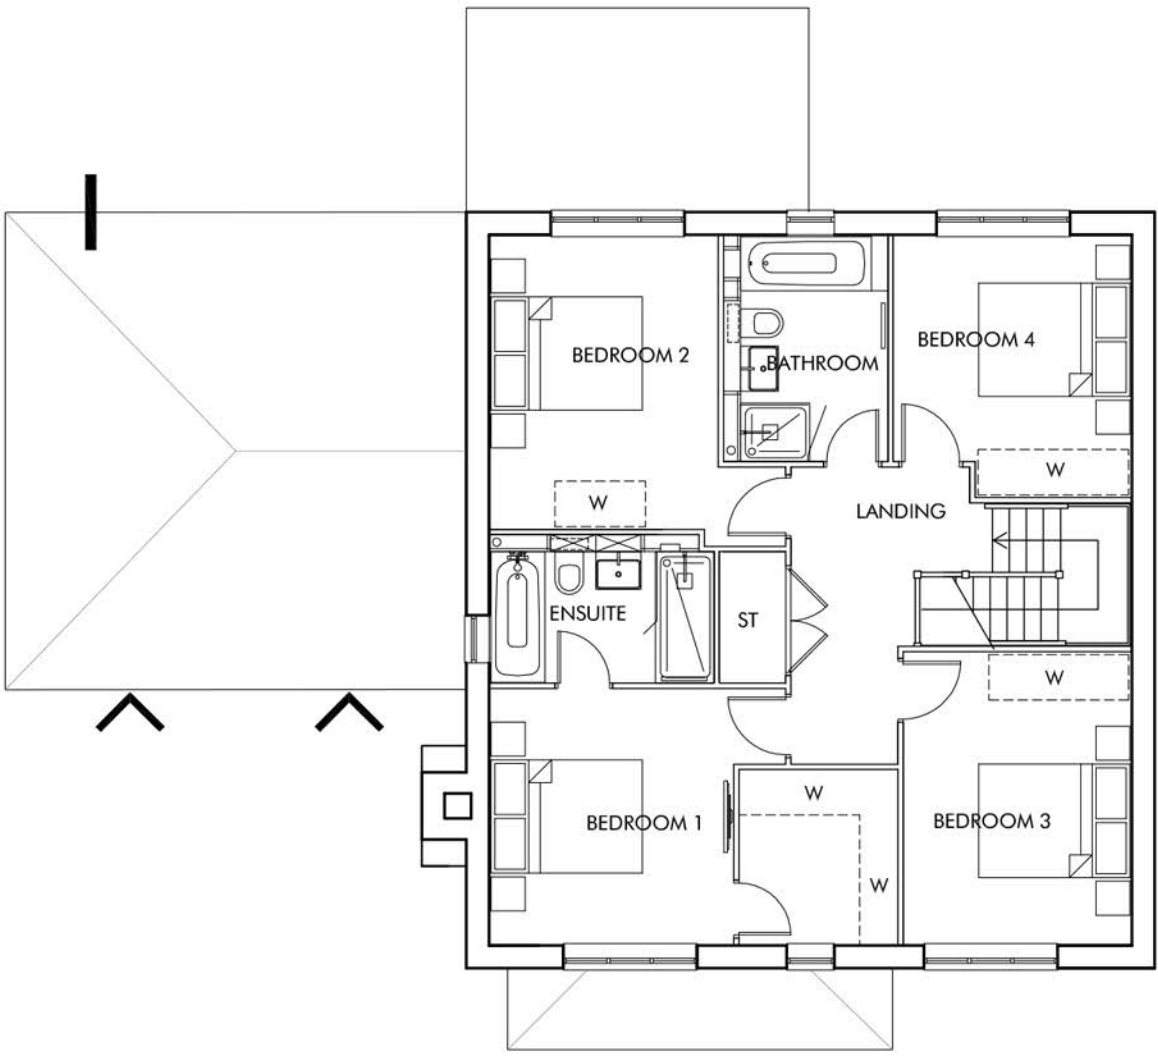

FIRST FLOOR

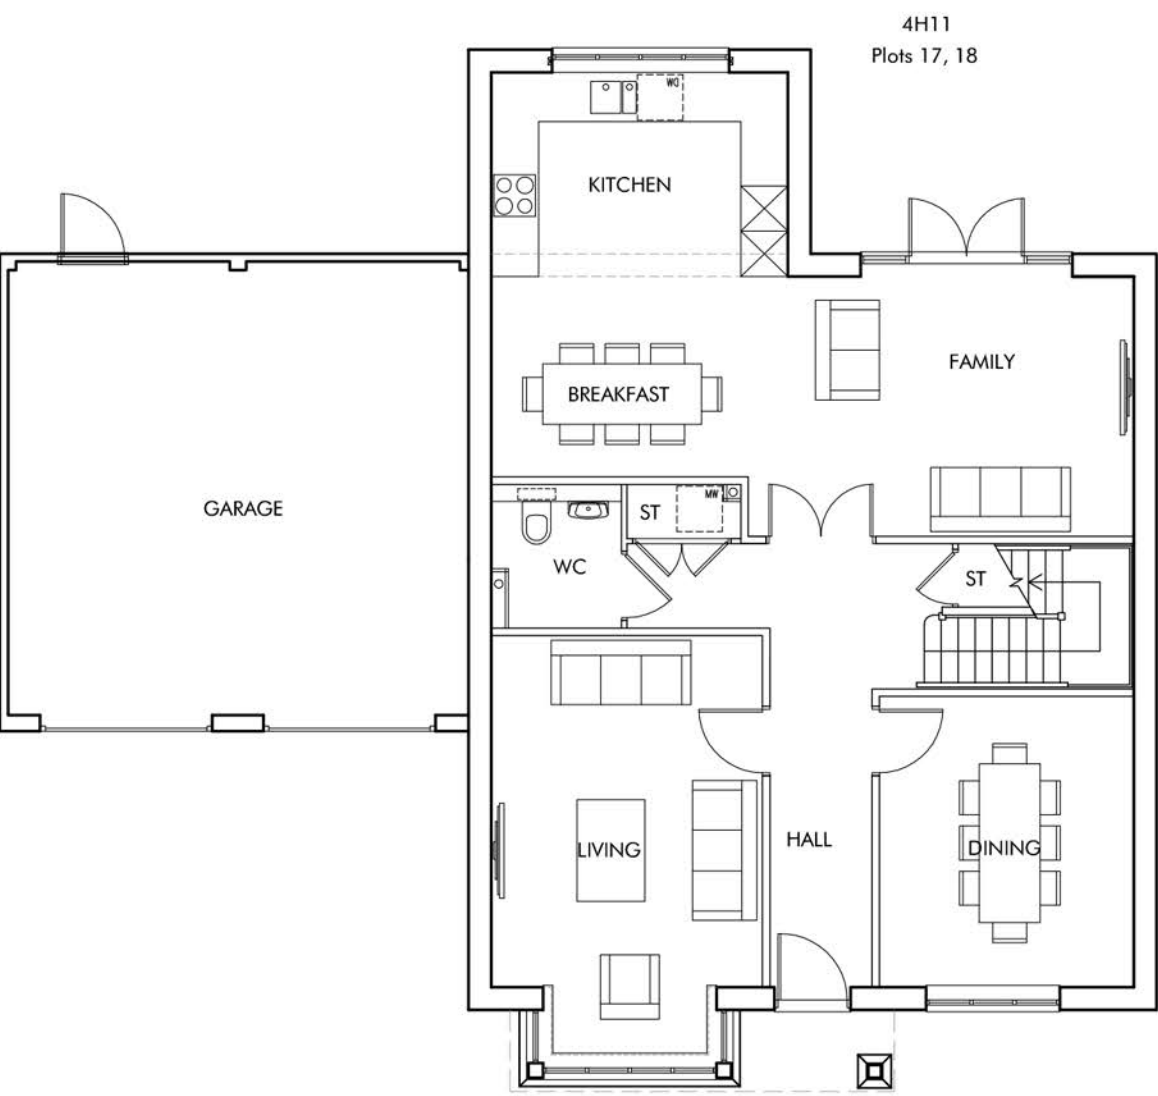

GROUND FLOOR PLAN

 


FRONT ELEVATION - A SCALE 1:50




SIDE ELEVATION D



REAR ELEVATION C

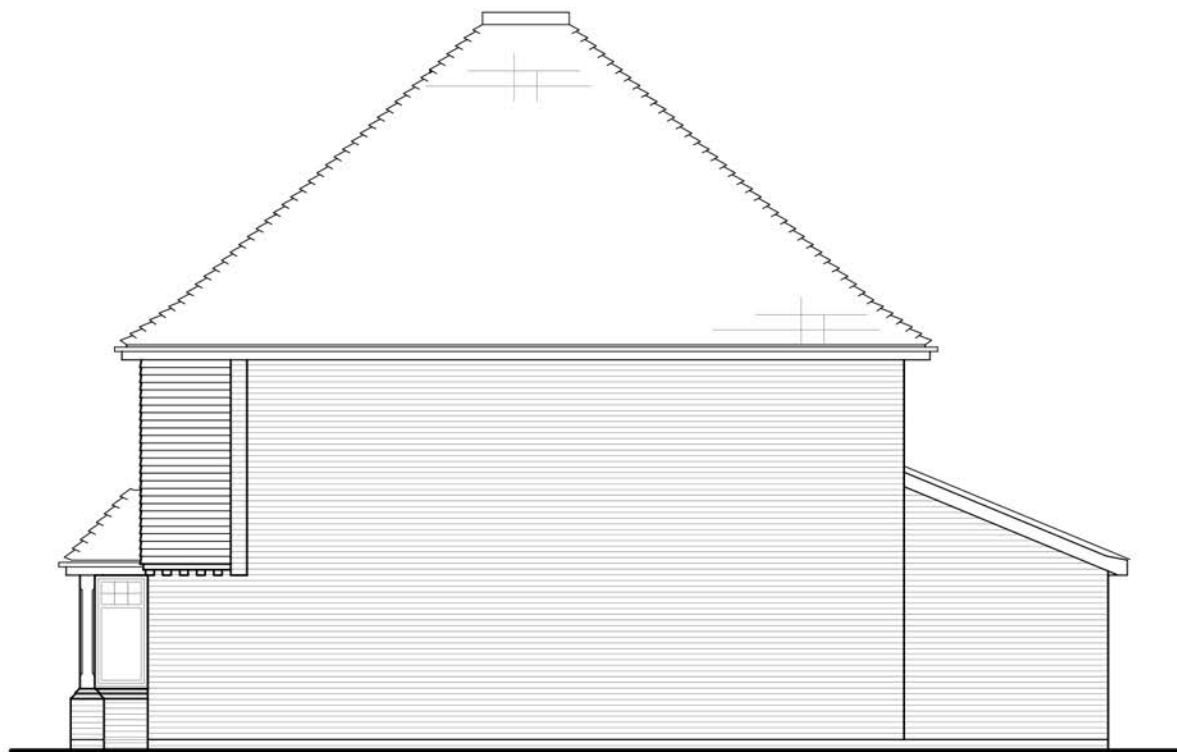

SIDE ELEVATION B

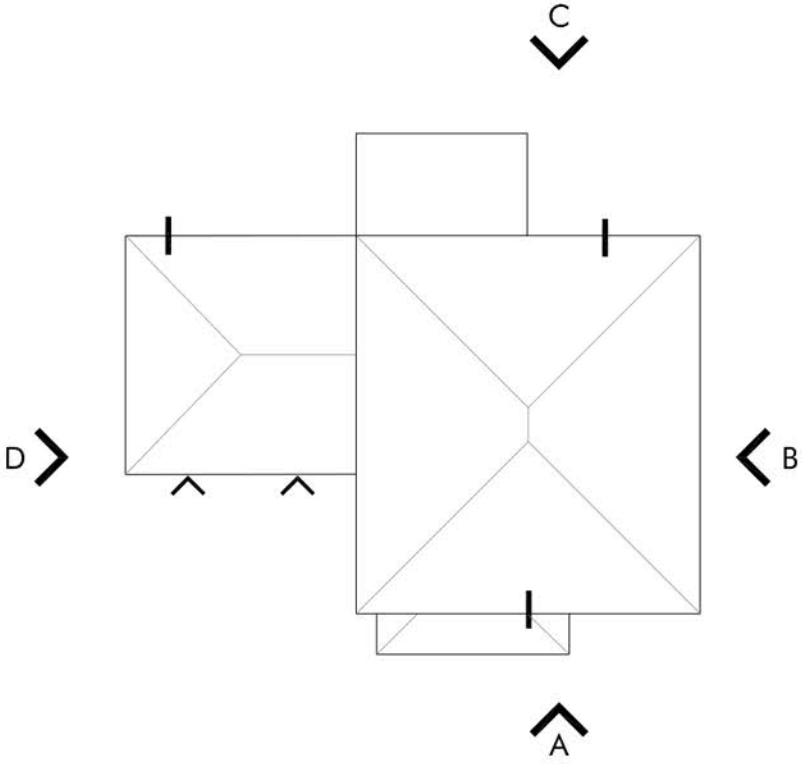

ROOF PLAN 1:200



KEY PLAN 1:2000

Berkeley
Designed for life

Omega
Architects

Unit 6, AC Court, High Street, Thomas Ditton, Surrey, KT7 0SR
T: 01372 470 313 W: www.omega-architects.co.uk

Client:
BERKELEY HOMES

Project:
SOUTHWATER, PHASE 5

Drawing Title:
TYPE 4H11 - Plots 17, 18
Plans & Elevations

Scale:
1:100 @ A1
(except where stated)

Revision	Drawn	Check	Date
A	GG	TJ	12.11.19
B	---	---	---
C	---	---	---

Project No	Class	Dwg No	Status	Rev
2772	C	3027	PL	A

DESIGN BY: OMEGA ARCHITECTS LTD. THE CONTENTS OF THIS DOCUMENT ARE NOT TO BE REPRODUCED OR TRANSMITTED IN ANY FORM OR BY ANY MEANS, ELECTRONIC OR MECHANICAL, WITHOUT PERMISSION IN WRITING FROM OMEGA ARCHITECTS LTD. THIS DOCUMENT IS THE PROPERTY OF OMEGA ARCHITECTS LTD. AND IS NOT TO BE LOANED, REPRODUCED, COPIED, OR IN ANY MANNER DISCLOSED TO ANY OTHER PARTY WITHOUT THE WRITTEN PERMISSION OF OMEGA ARCHITECTS LTD. Omega Architects Limited, 10, The Old Rectory, High Street, Ditton, Surrey, KT7 0SR