




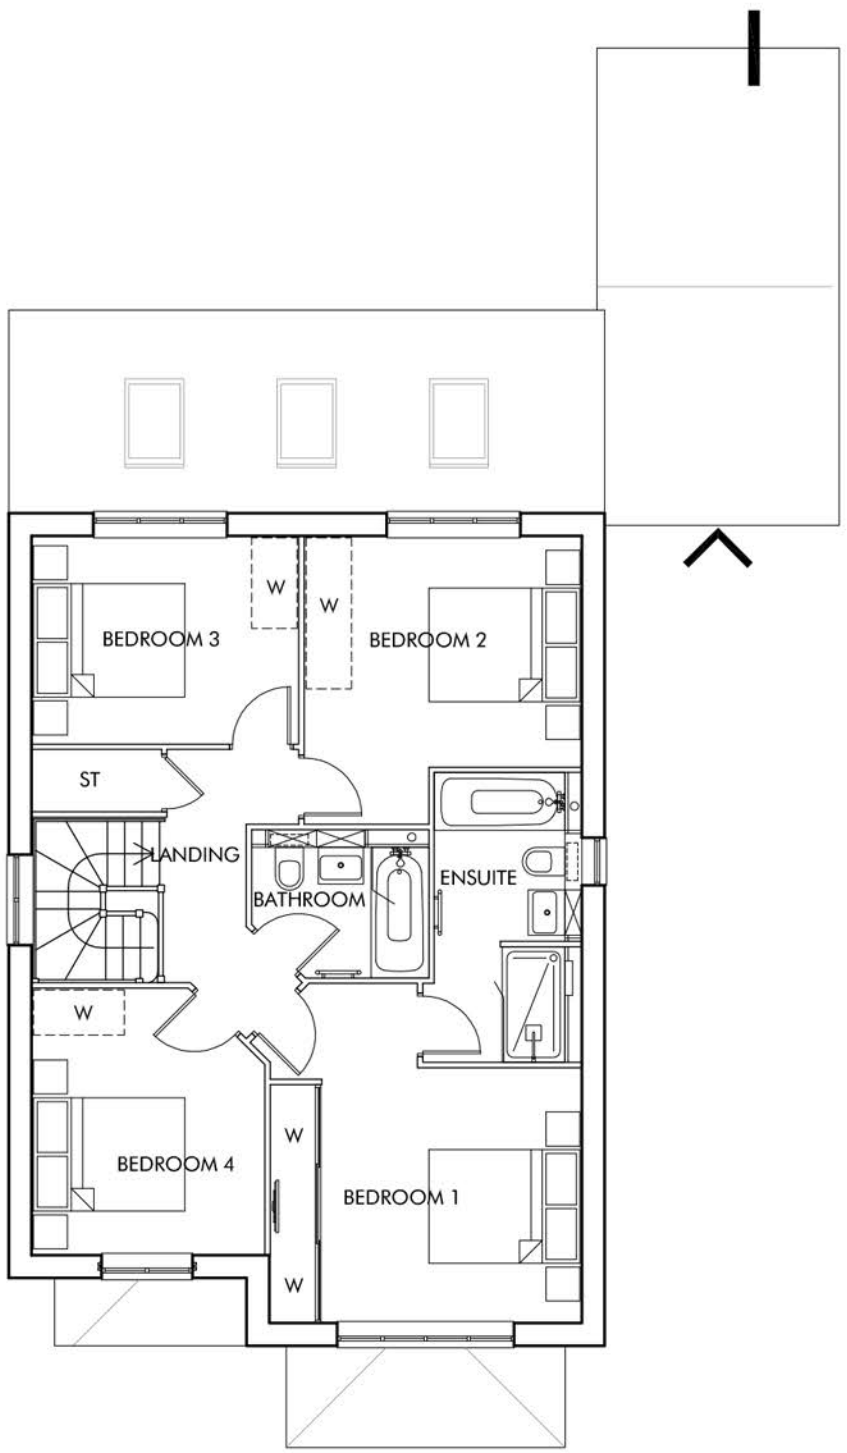


FIRST FLOOR PLAN

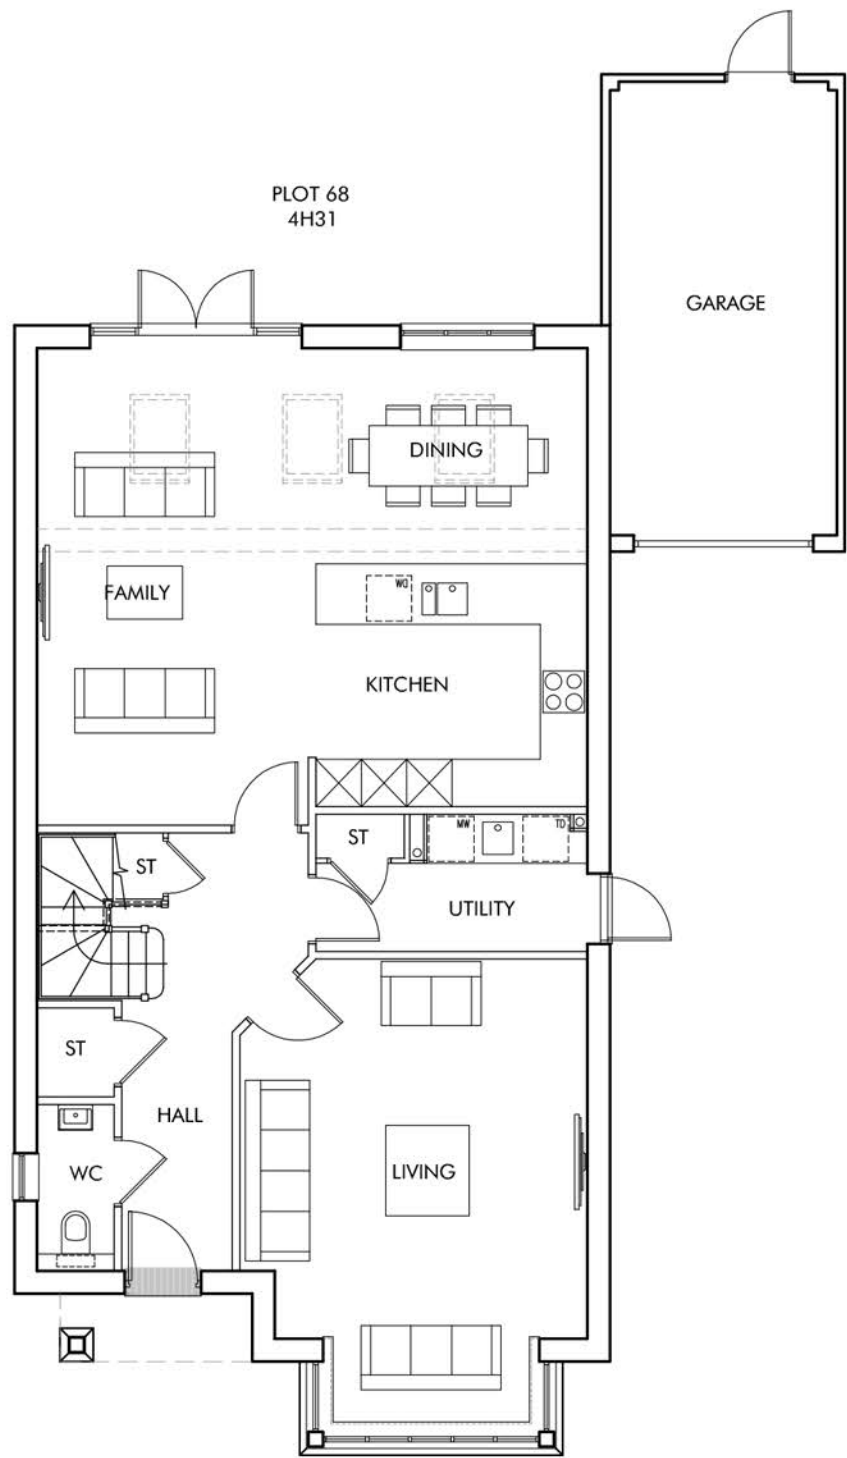

GROUND FLOOR PLAN

 

FRONT ELEVATION - A SCALE 1:50

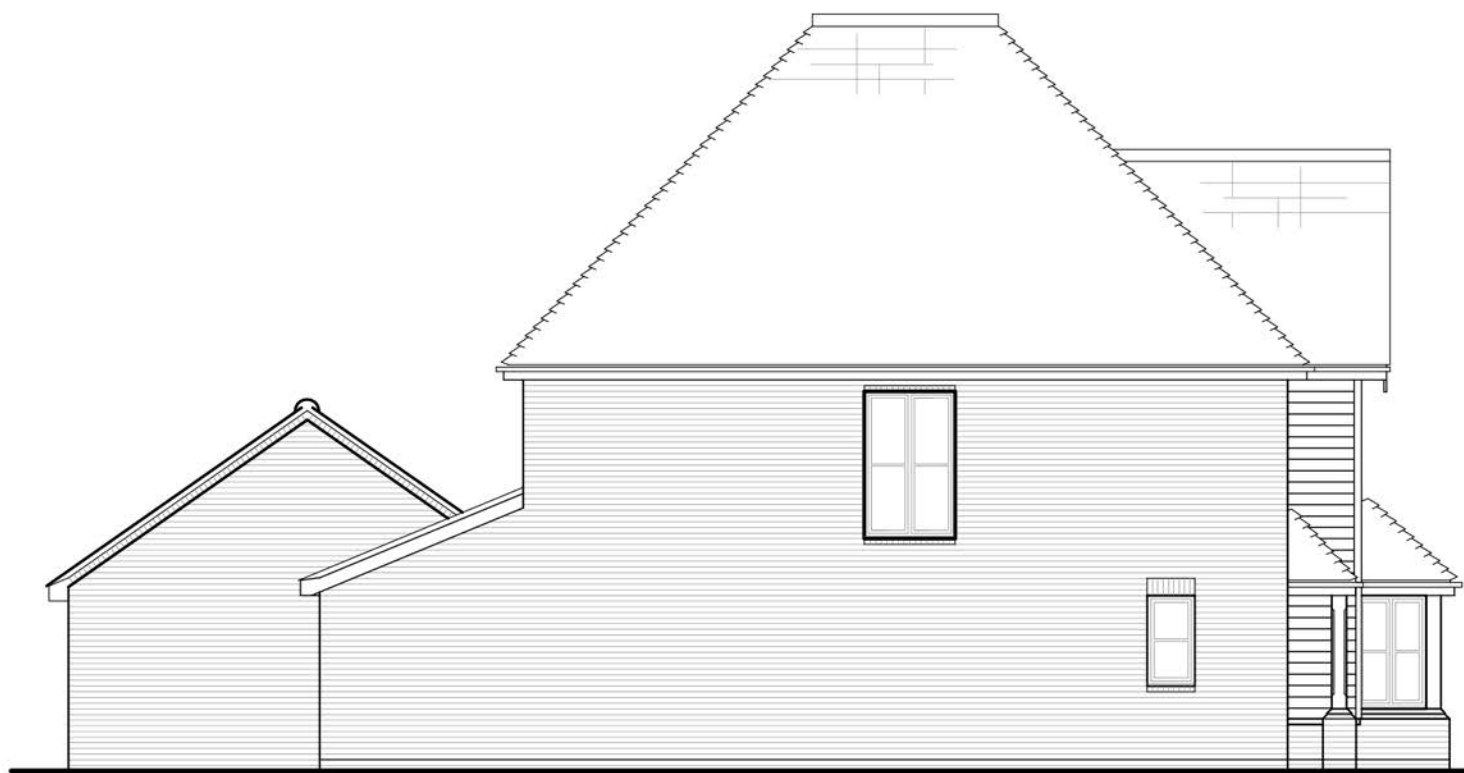


SIDE ELEVATION B



REAR ELEVATION C



SIDE ELEVATION D

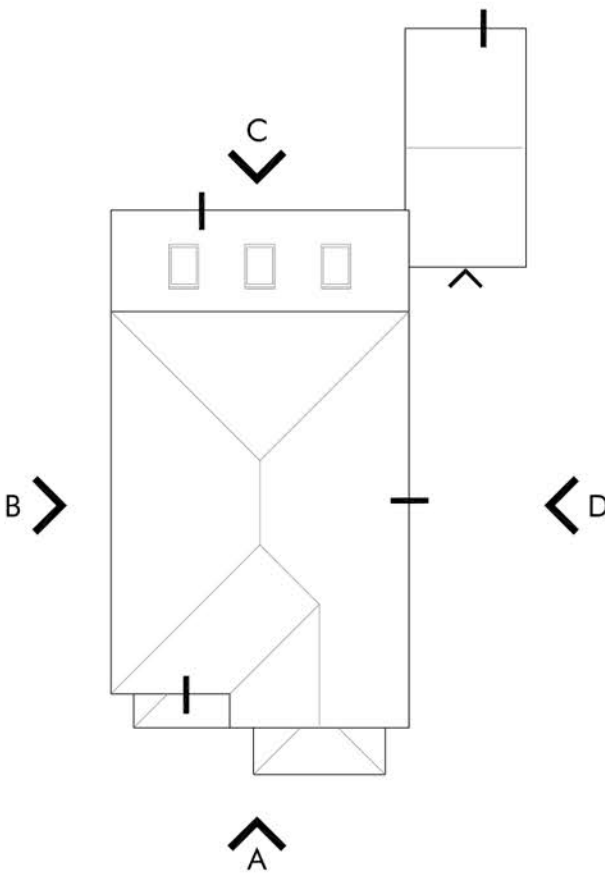

ROOF PLAN 1:200



KEY PLAN 1:2000

Berkeley
Designed for life

Omega Architects
Unit 6, AC Court, High Street, Thame Ditton, Surrey, KT7 0SR
T: 01372 470 313 W: www.omega-architects.co.uk

Client:
BERKELEY HOMES

Project:
SOUTHWATER, PHASE 5

Drawing Title:
**TYPE 4H31 - Plot 68
Plans & Elevations**

Scale:
**1:100 @ A1
(except where stated)**

Revision	Drawn	Check	Date
A	GG	TJ	12.11.19
-	-	-	-
-	-	-	-

Project No	Class	Dwg No	Status	Rev
2772	C	3004	PL	A

DESIGNED BY BERKELEY HOMES. THE CONTENTS OF THIS DOCUMENT MUST NOT BE REPRODUCED OR TRANSMITTED IN ANY FORM OR BY ANY MEANS, ELECTRONIC OR MECHANICAL, WITHOUT PERMISSION IN WRITING FROM BERKELEY HOMES. BERKELEY HOMES IS A REGISTERED COMPANY NUMBER 2707284. REGISTERED ADDRESS: CLEVELAND, 44, HIGH STREET, THAME, SURREY, KT7 0SR.