






Front Elevation @ 1:50

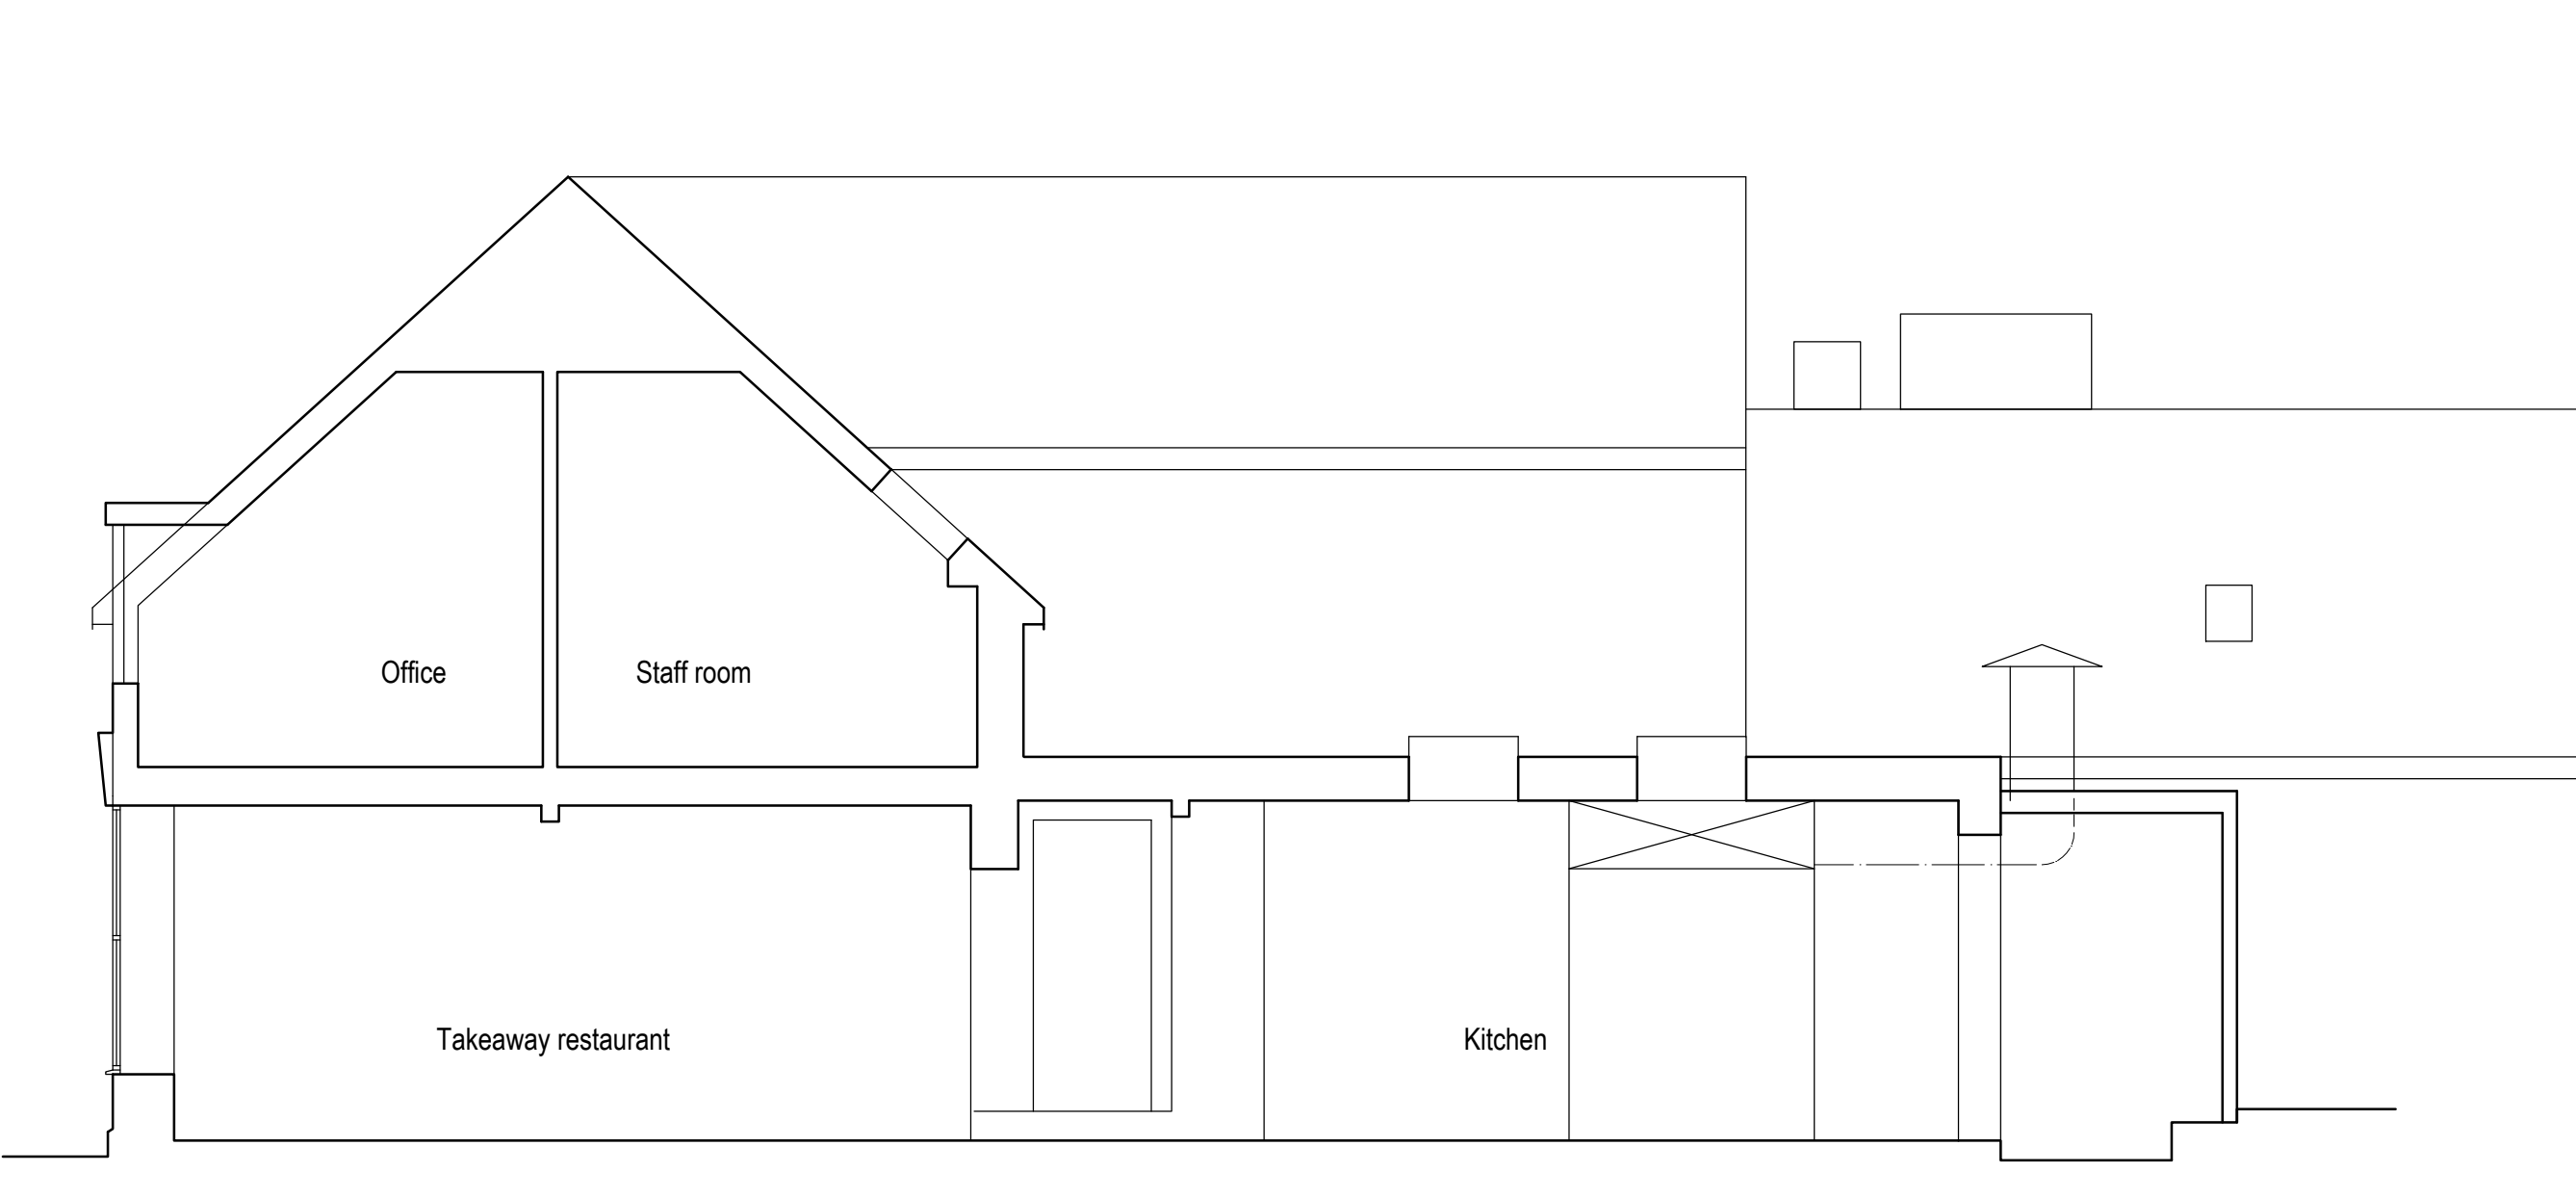


Section @ 1:50

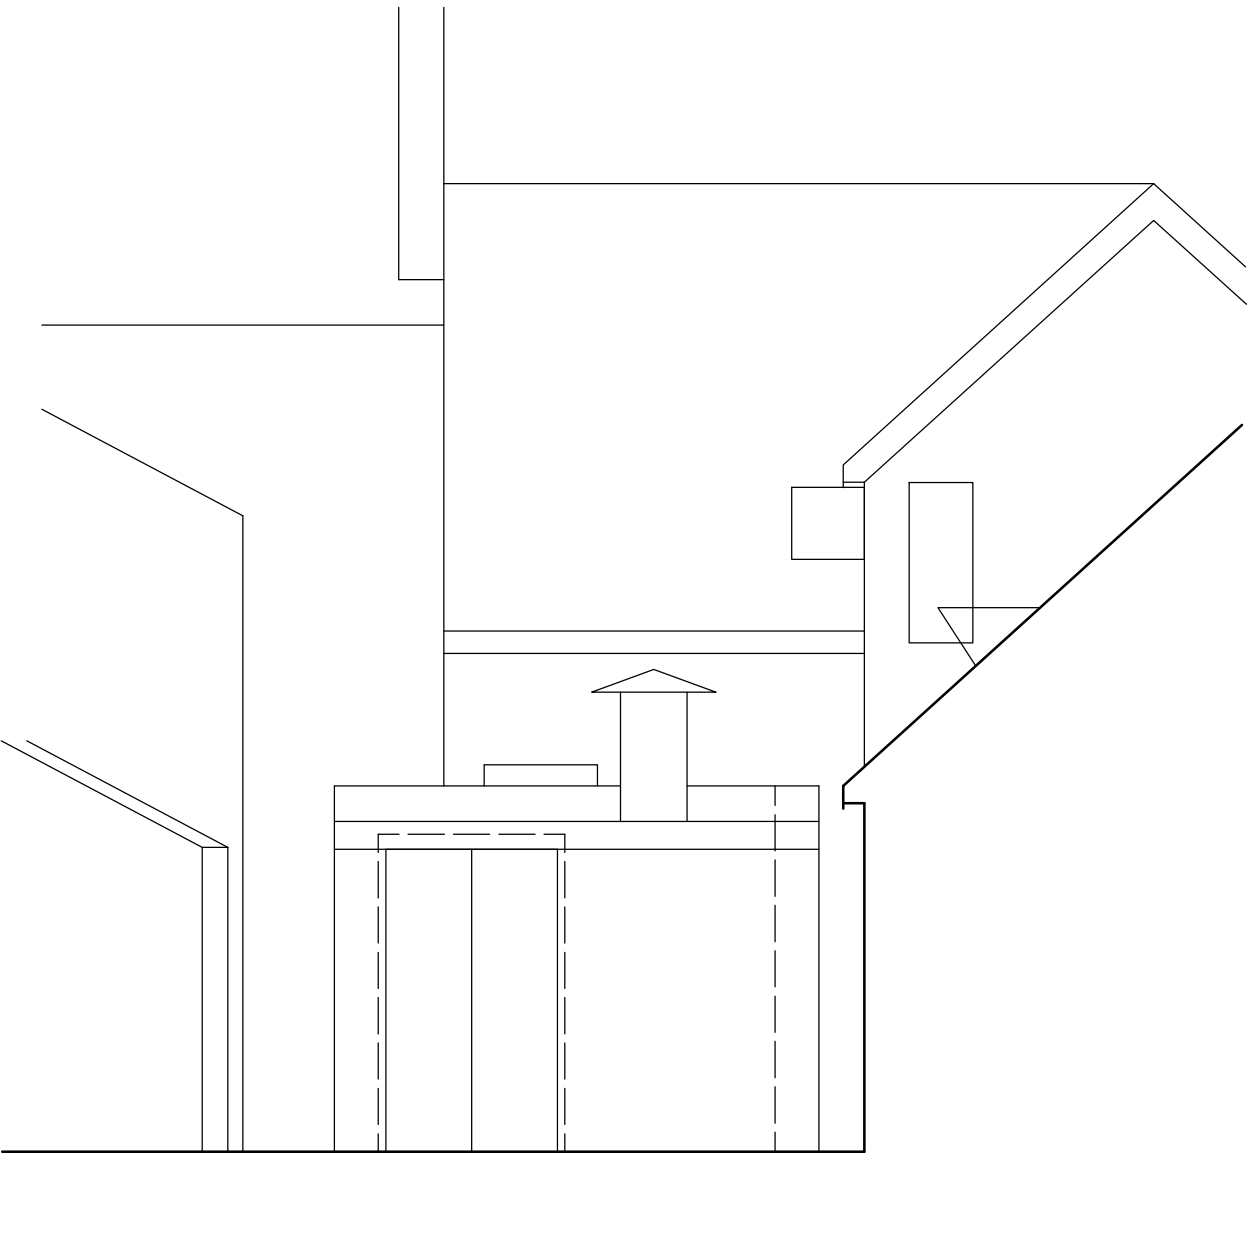

Rear Elevation @ 1:50

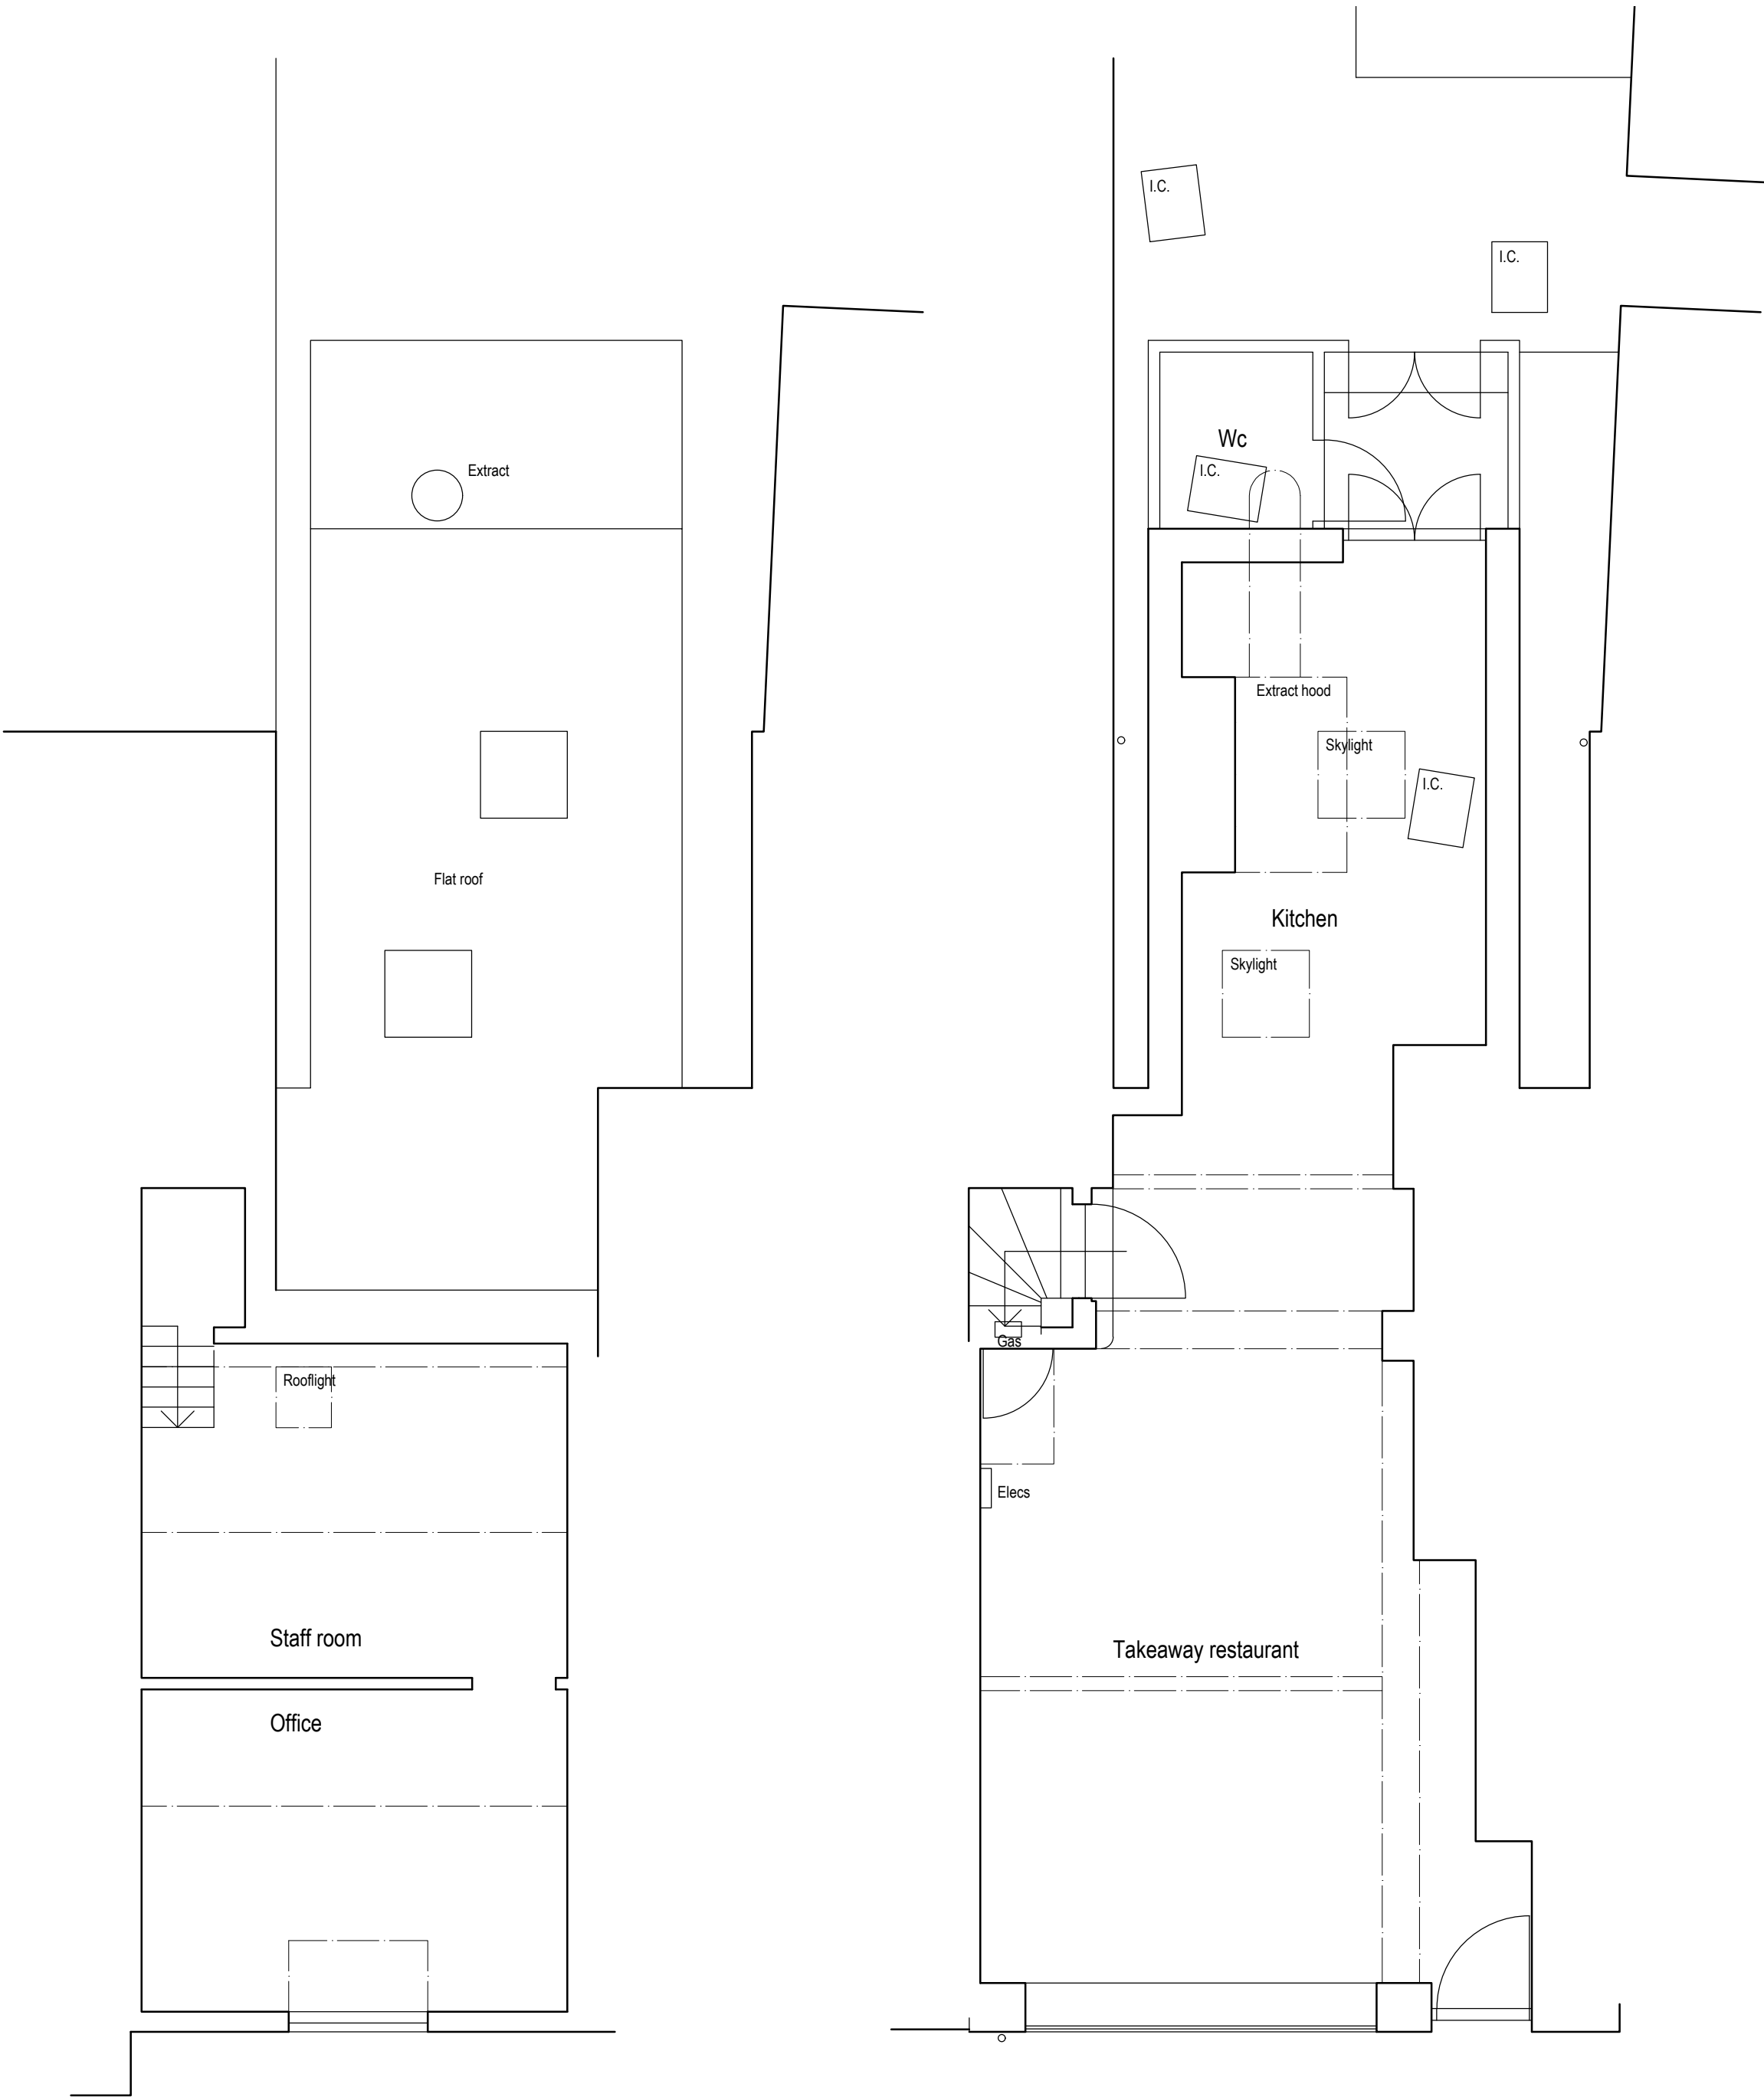

First Floor Plan @ 1:50

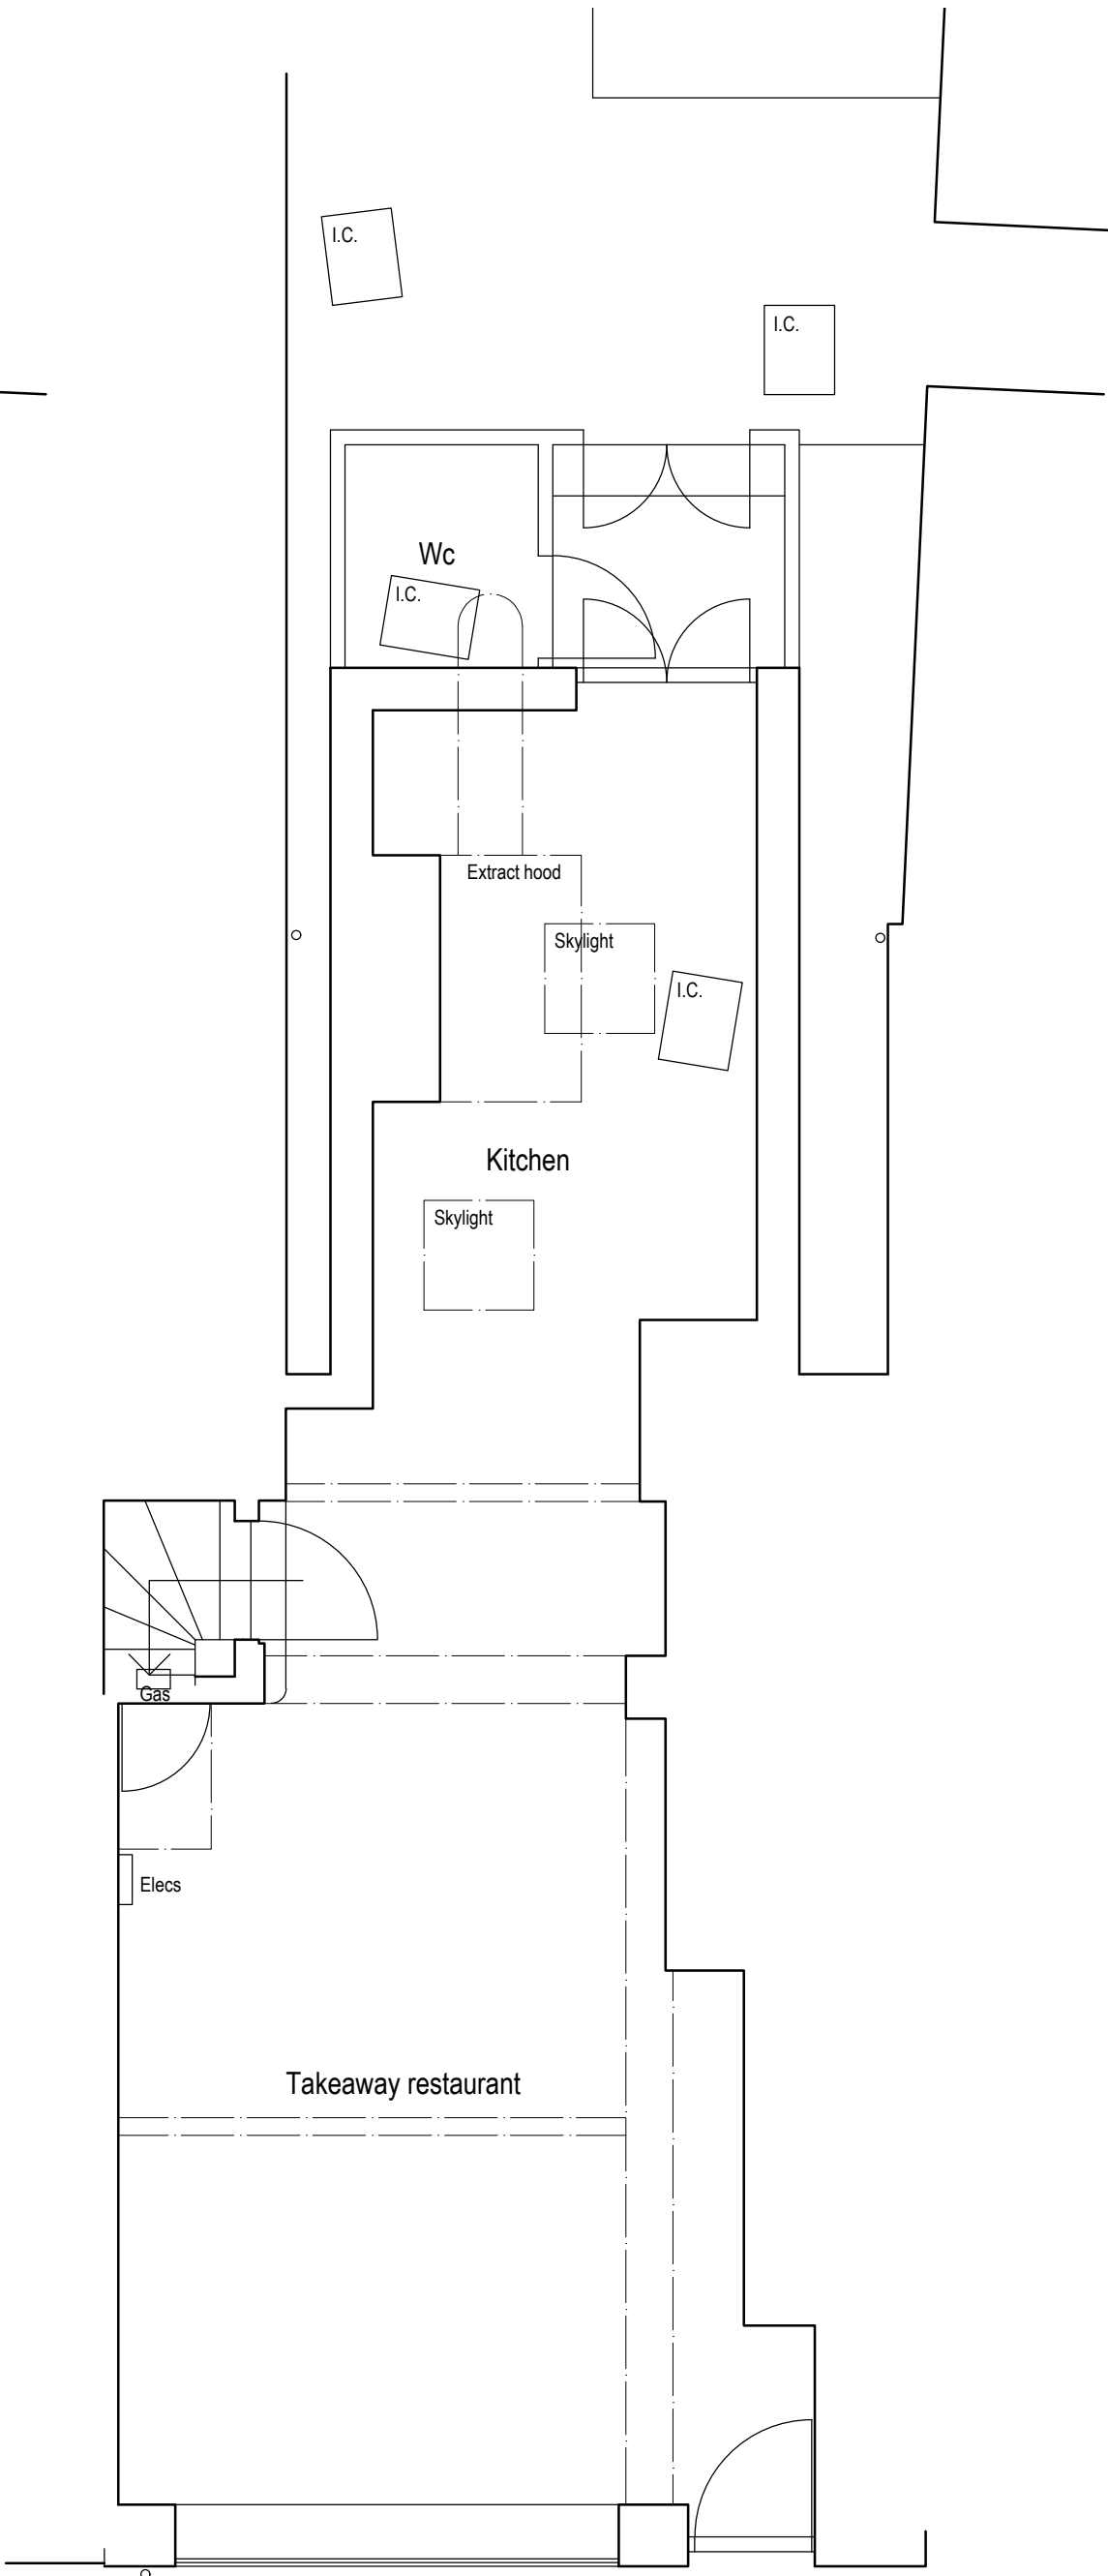

Ground Floor Plan @ 1:50

0 0.5 1 1.5 2.5m
Scale 1:50

Rev	Description	Date
Job Reference		
Takeaway Refurbishment 25 East Street Horsham		Client Mr Rugji
Drawing Title		Drawing No
As Existing		ADC 1716 / 01
Date	Scale	Dwg Size
04.05.26	1:50/100	A1
Plot Style		Drawn
ADCgrey.spl		AD
Checked		AD

All dimensions to be checked on site and do not scale from this drawing. This drawing should be approved by Local Authority Building Control or other appropriate checking authority prior to commencement of work. This drawing should not be reproduced without the prior consent of the author

ADC Alistair Dodd
Consulting

Architectural Services

Citibase Brighton . 95 Ditchling Road
Brighton . East Sussex . BN1 4ST
Tel: 01273 558330
Email: info@adcbrighton.co.uk
www.adcbrighton.com